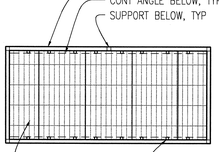

PLAN OF TRELLIS ABOVE

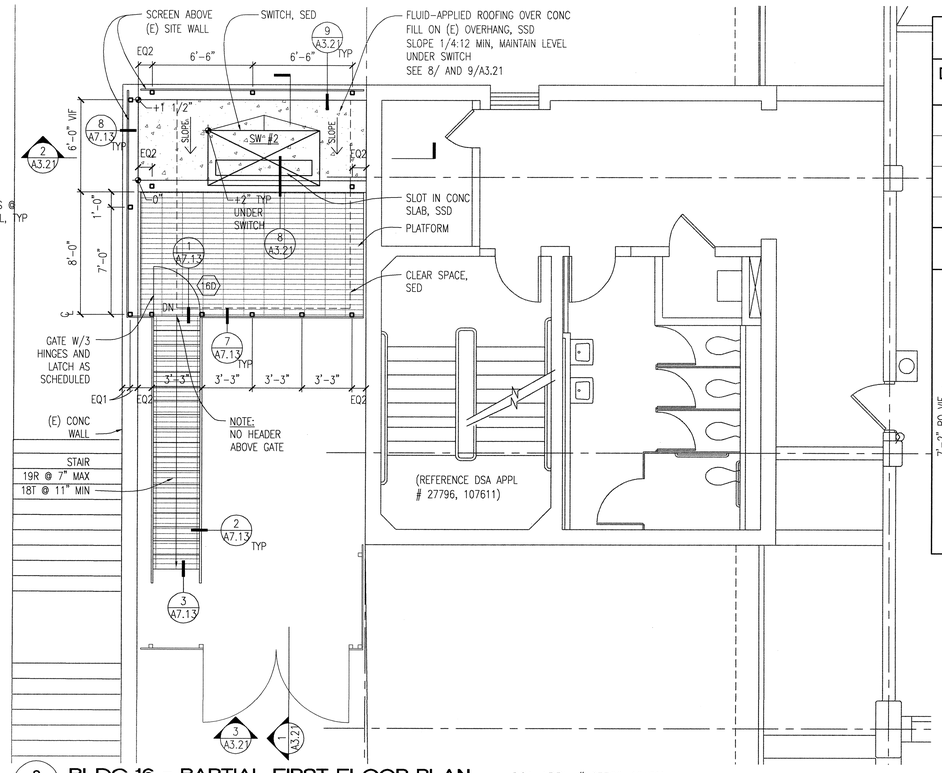

2 A2.31 BLDG 16 - PARTIAL FIRST FLOOR PLAN DSA APPL # 27796, 107611

1/4" = 1'-0"

DOOR SCHEDULE - BLDG 16

DOOR	TYPE	SIZE	DR	FR	RATE	DETAILS HEAD	DETAILS JAMB	DETAILS SILL	HDW	REMARKS
16A	FRP-1	3'-0" X 7'-0" VIF	FRP	AL	NA	3/A7.12 SIM	3/A7.12	6/A7.11 SIM	03	VERIFY (E) HEAD HEIGHT IN FIELD, LOUVER AT TOP AND BOTTOM
16B	FRP-2	4'-0" X 7'-0" VIF	FRP	AL	NA	3/A7.12 SIM	3/A7.12	6/A7.11 SIM	04	IN (E) OPNG
16C	GATE-1	PR 9'-5" X 7'-10"	STL	STL	NA	5/A3.21	SEE LEGEND	NA	06	NA
16D	GATE-2	±3'-0" X 5'-6"	STL	STL	NA	5/A3.21	SEE LEGEND	NA	07	VERIFY WIDTH AND HEIGHT IN FIELD

DOOR TYPE LEGEND

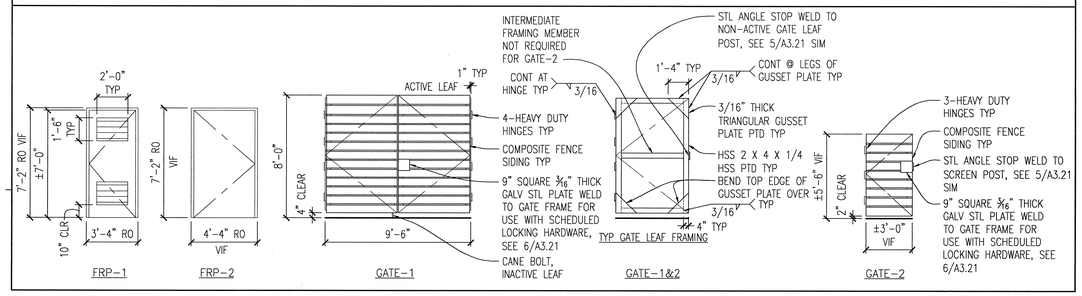

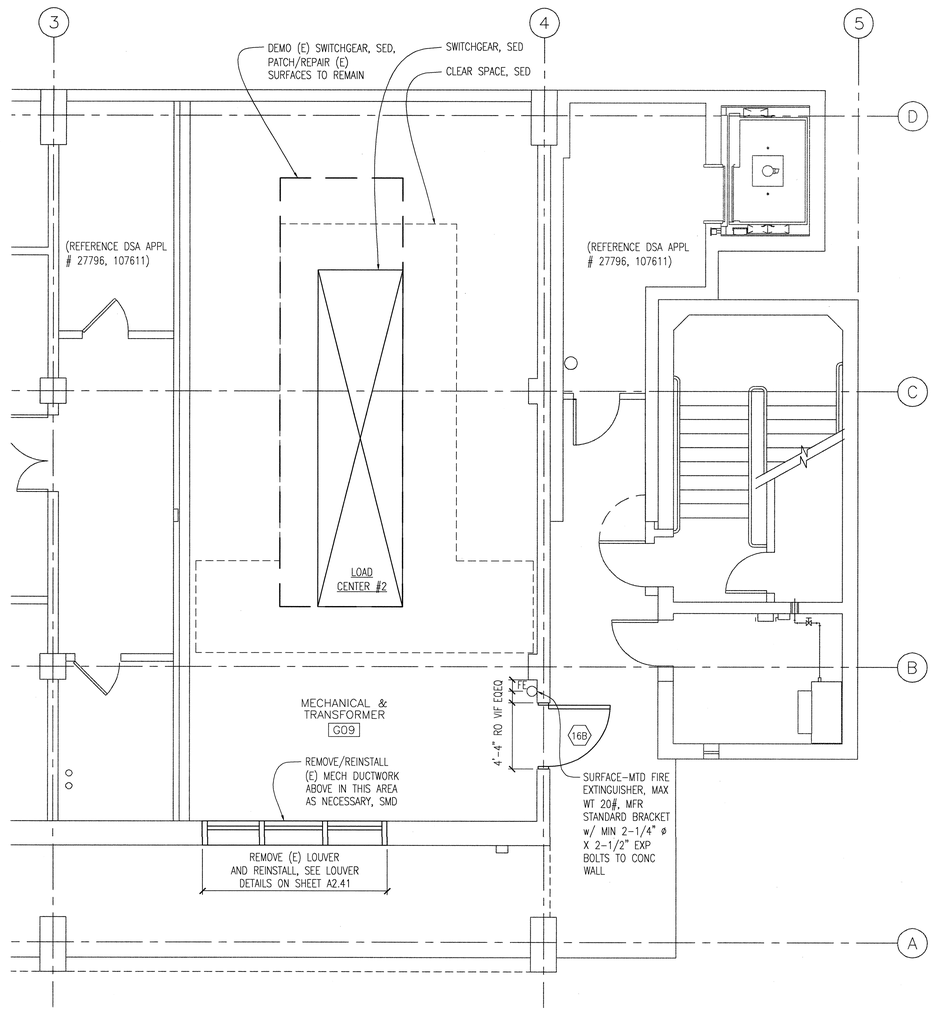

1 A2.31 BLDG 16 LOAD CENTER #2 - PARTIAL GROUND FLOOR PLAN DSA APPL # 27796, 107611

1/4" = 1'-0"

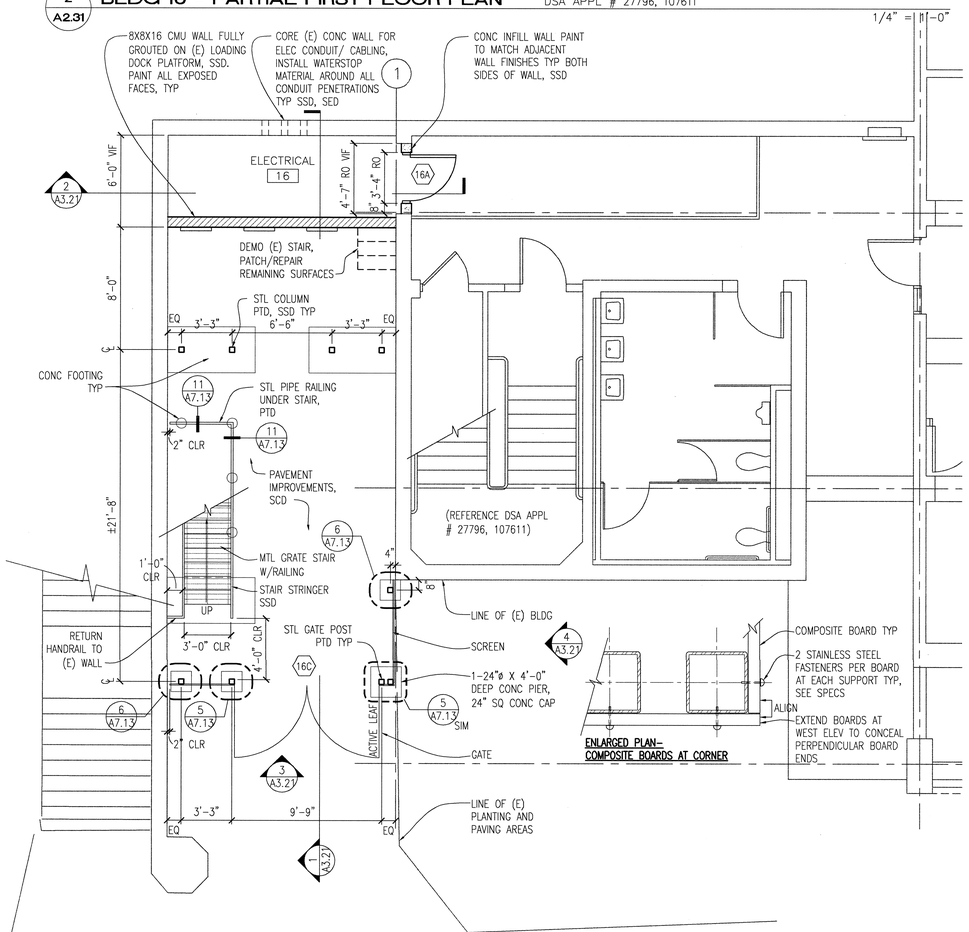

3 A2.31 BLDG 16 - PARTIAL GROUND FLOOR PLAN DSA APPL # 27796, 107611

1/4" = 1'-0"

Reference North

SEE A0.01 FOR KEY PLAN

noll & tam architects and planners
728 Heinz Avenue
Berkeley, CA 94710
510.649.8295
fax 510.649.3008

IDENTIFICATION STAMP
DIVISION OF THE STATE ARCHITECT
APPLICATION NUMBER: 01-111618
AC ___ FLS ___ SS
DATE: 2/9/11

CALIFORNIA STATE FIRE MARSHAL APPROVED

APPROVAL OF THIS PLAN DOES NOT AUTHORIZE OR APPROVE ANY OMISSION OR DEVIATION FROM APPLICABLE REGULATIONS. FINAL APPROVAL IS SUBJECT TO FIELD INSPECTION. ONE SET OF APPROVED PLANS SHALL BE AVAILABLE ON THE PROJECT SITE AT ALL TIMES.

REVIEWED BY: _____ DATE:

CAÑADA COLLEGE

Electrical Infrastructure Replacement Project

4200 Farm Hill Blvd
Redwood City, CA 94061

LICENSED ARCHITECT
CHRISTOPHER NOLL
REN. 12/31/11
C15916
STATE OF CALIFORNIA

BID SET

SHEET TITLE

Bldg 16 Load Center #2- Plans, Schedule

REVISIONS

NO.	DATE	DESCRIPTION

DATE	January 14, 2011
DRAWN	TC/AL
CHECKED	MM
SCALE	1/4" = 1'-0"
JOB NO.	2921.01

SHEET NUMBER

A2.31