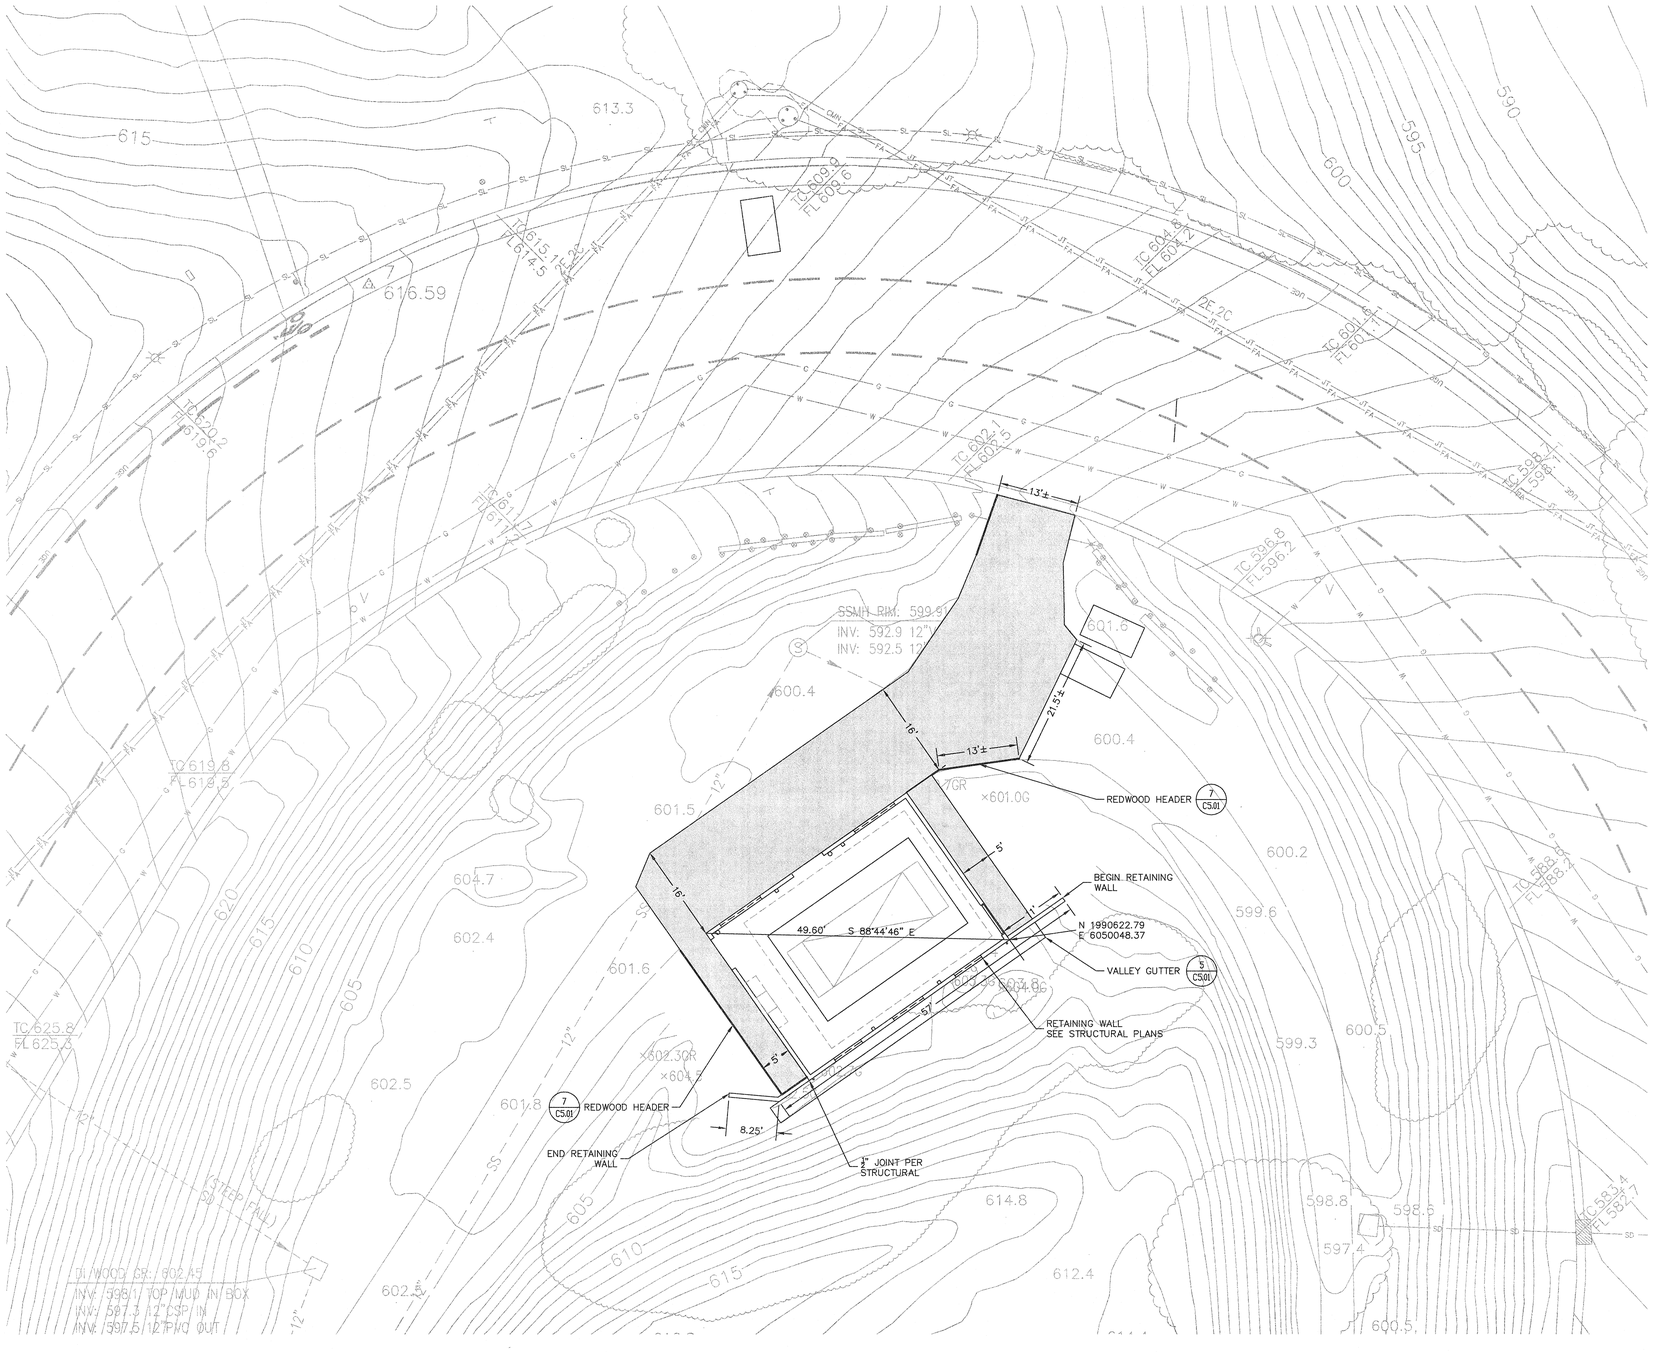

BUILDING 30

SCALE: 1" = 10'

LEGEND:

- (N) VEHICULAR AC SECTION — 3 / C5.01
- (N) PEDESTRIAN AC SECTION — 4 / C5.01
- REDWOOD HEADERBOARD — 7 / C5.01
- CONCRETE POST FOOTINGS (SEE ARCHITECTURAL DRAWINGS)

BENCHMARK

CITY OF REDWOOD CITY BENCHMARK BM73. LOCATION: EDEN BOWER LANE AT SILVER HILL RD – TOP OF DISC ON CURB, ON SILVER HILL RD, WEST SIDE OF STREET, OVER CATCH BASIN, 30' SOUTH OF INTERSECTION. ELEVATION = 490.71

BASIS OF COORDINATES

THE COORDINATES SHOWN ON THIS SURVEY ARE BASED ON THE NORTH AMERICAN DATUM OF 1983 (NAD83). TO CONVERT GRID DISTANCES TO GROUND MULTIPLY GRID DISTANCES BY 1.000089344.

GRAPHIC SCALE

(IN FEET)
1 inch = 10 ft.

noll & tam
architects and planners
725 Heinz Avenue
Berkeley, CA 94710
510.649.8295
fax 510.649.3008

BKF
ENGINEERS / SURVEYORS / PLANNERS
1646 N. CALIFORNIA BLVD.
SUITE 400
WALNUT CREEK, CA 94596
925-940-2200
925-940-2299 (FAX)

REGISTERED PROFESSIONAL ENGINEER
DANIEL C. SCHAFER
No. 51158
EXP. 09/30/11
CIVIL
STATE OF CALIFORNIA

IDENTIFICATION STAMP
DIVISION OF THE STATE ARCHITECT
APPLICATION NUMBER 01: 111618
AC RS FLS DS JT/JB
DATE 2/9/11

CALIFORNIA STATE FIRE MARSHAL APPROVED

APPROVAL OF THIS PLAN DOES NOT AUTHORIZE OR APPROVE ANY OMISSION OR DEVIATION FROM APPLICABLE REGULATIONS. FINAL APPROVAL IS SUBJECT TO FIELD INSPECTION. ONE SET OF APPROVED PLANS SHALL BE AVAILABLE ON THE PROJECT SITE AT ALL TIMES.

REVIEWED BY: _____ DATE:

CAÑADA COLLEGE

Electrical Infrastructure Replacement Project

4200 Farm Hill Blvd
Redwood City, CA 94061

BID SET

SHEET TITLE

HORIZONTAL PLAN POWERHOUSE

REVISIONS

NO.	DATE	DESCRIPTION

DATE	January 14, 2011
DRAWN	ESS
CHECKED	RCS
SCALE	1" = 10'
JOB NO.	2921.01

SHEET NUMBER

C3.01