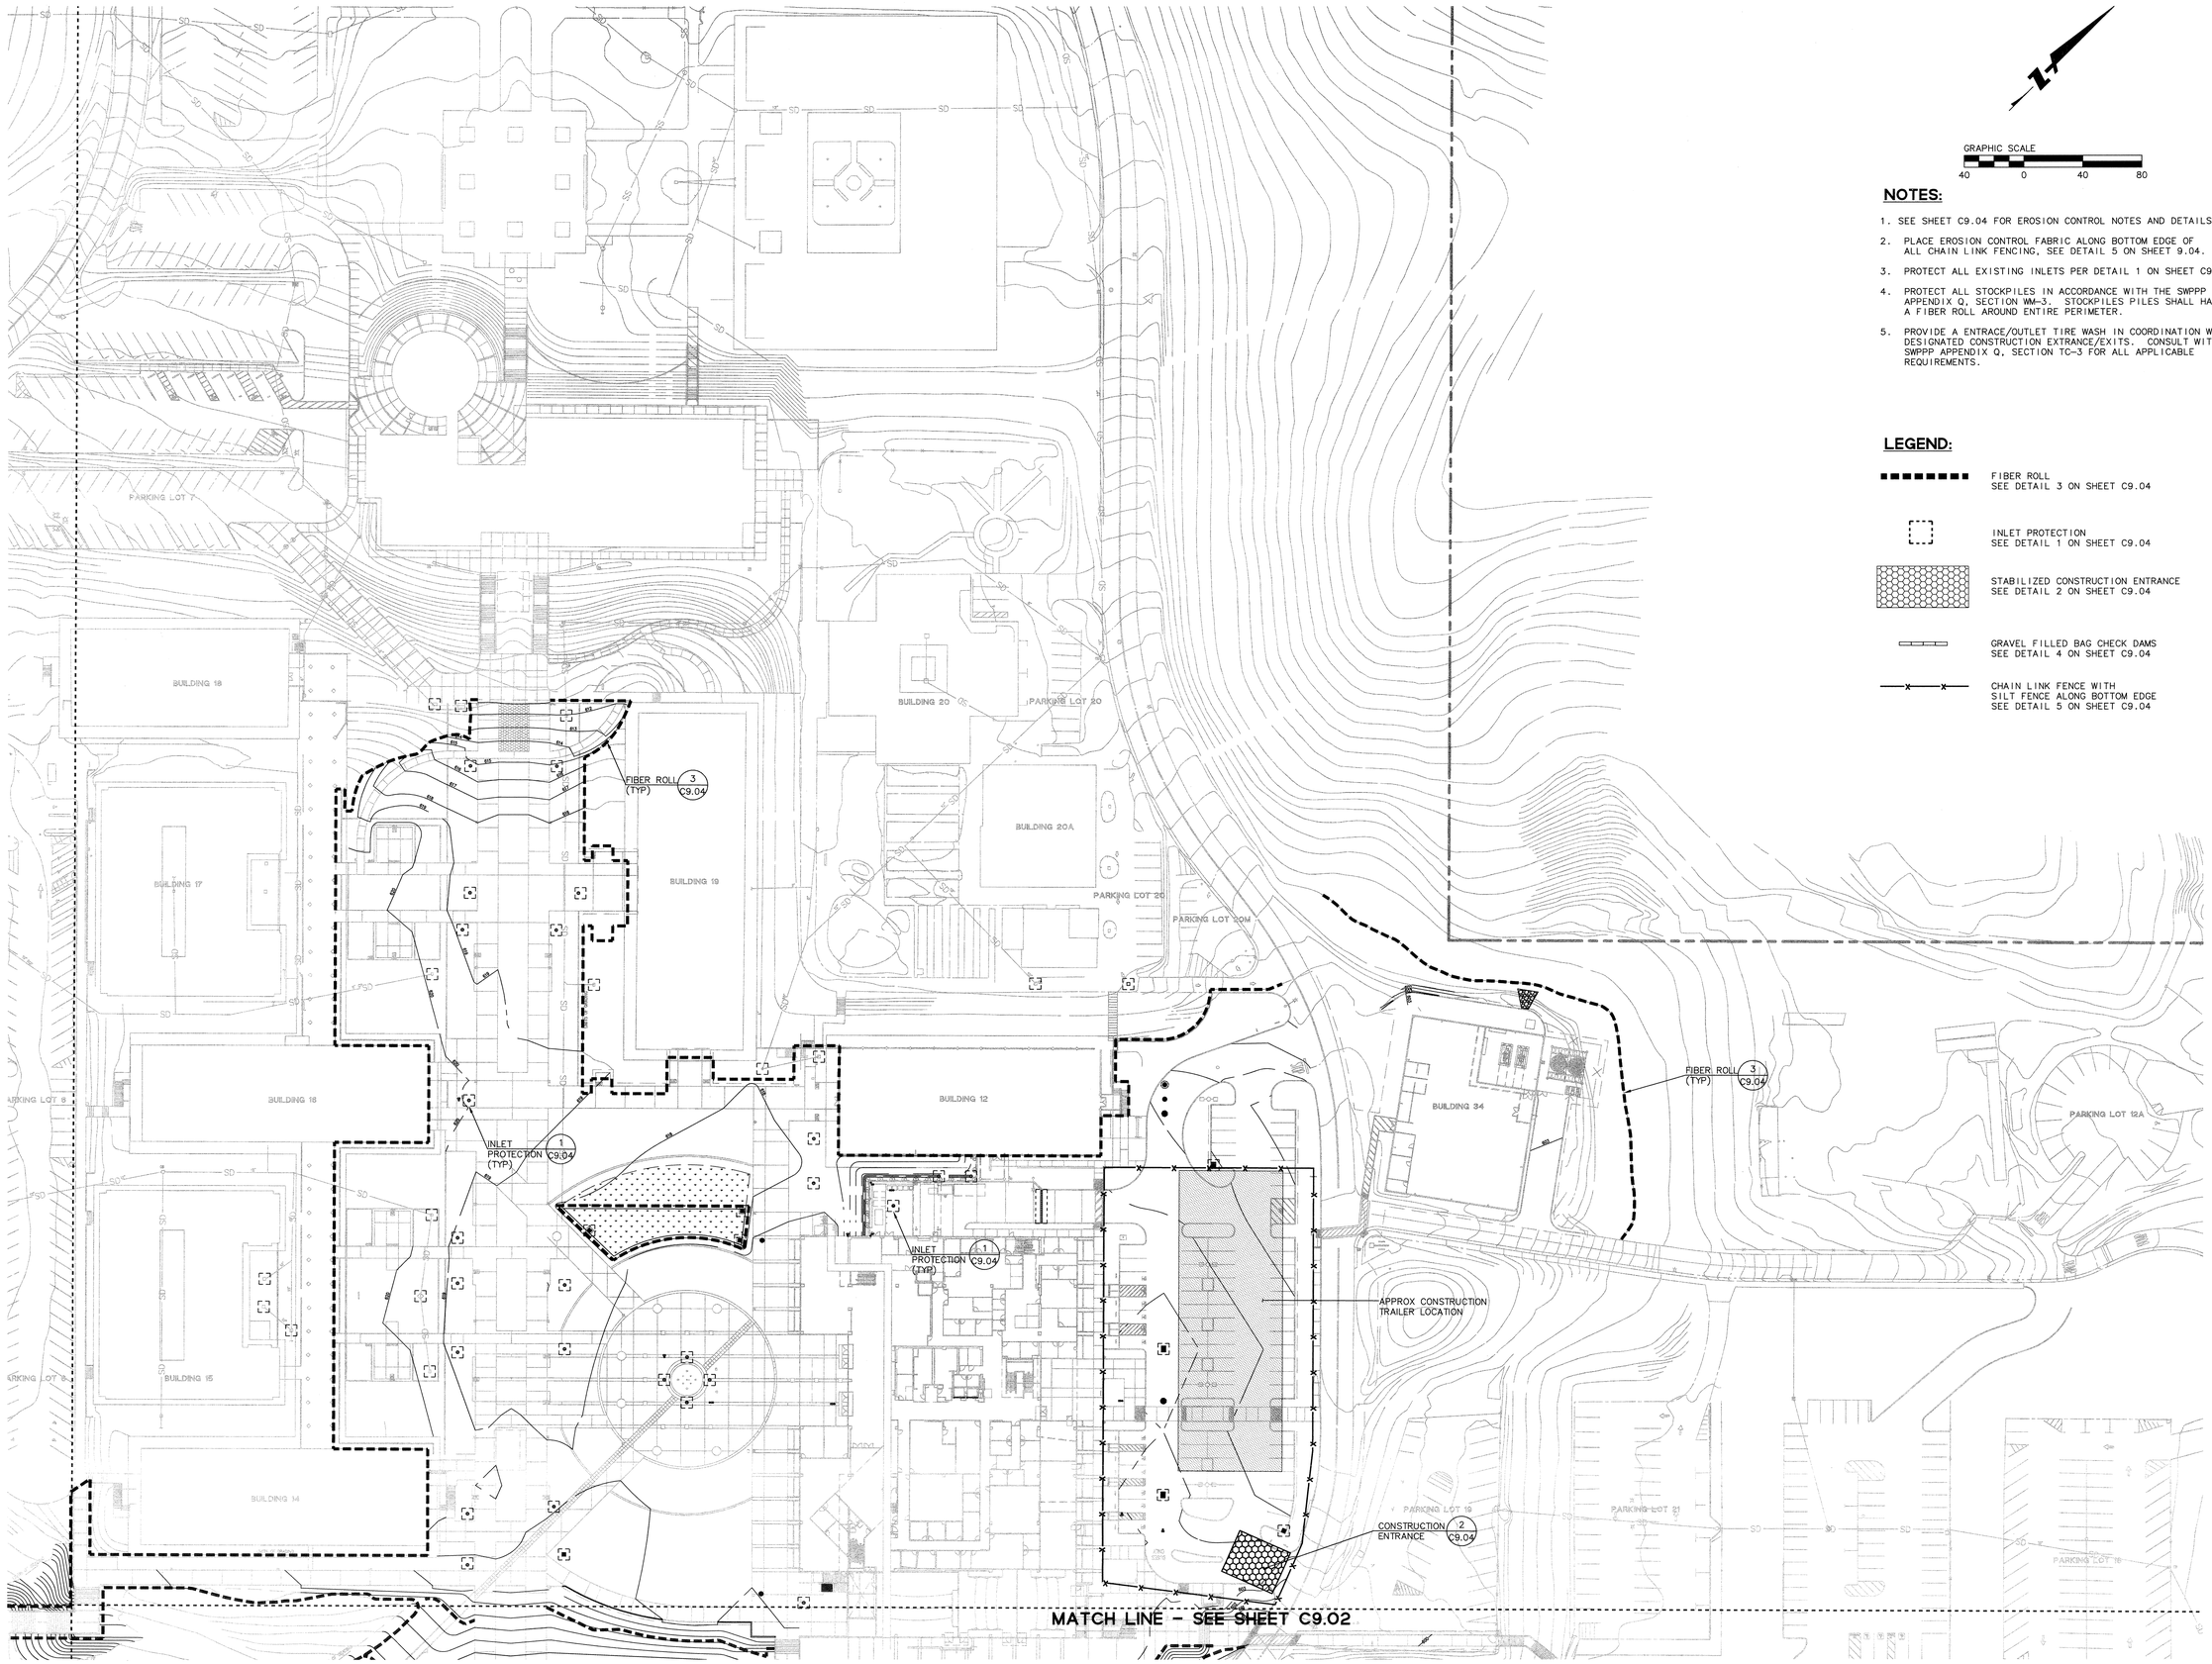

GRAPHIC SCALE

40 0 40 80

NOTES:

1. SEE SHEET C9.04 FOR EROSION CONTROL NOTES AND DETAILS.
2. PLACE EROSION CONTROL FABRIC ALONG BOTTOM EDGE OF ALL CHAIN LINK FENCING, SEE DETAIL 5 ON SHEET 9.04.
3. PROTECT ALL EXISTING INLETS PER DETAIL 1 ON SHEET C9.04.
4. PROTECT ALL STOCKPILES IN ACCORDANCE WITH THE SWPPP APPENDIX Q, SECTION WM-3. STOCKPILES PILES SHALL HAVE A FIBER ROLL AROUND ENTIRE PERIMETER.
5. PROVIDE A ENTRACE/OUTLET TIRE WASH IN COORDINATION WITH THE DESIGNATED CONSTRUCTION EXTRANCE/EXITS. CONSULT WITH THE SWPPP APPENDIX Q, SECTION TC-3 FOR ALL APPLICABLE REQUIREMENTS.

LEGEND:

FIBER ROLL
SEE DETAIL 3 ON SHEET C9.04

INLET PROTECTION
SEE DETAIL 1 ON SHEET C9.04

STABILIZED CONSTRUCTION ENTRANCE
SEE DETAIL 2 ON SHEET C9.04

GRAVEL FILLED BAG CHECK DAMS
SEE DETAIL 4 ON SHEET C9.04

CHAIN LINK FENCE WITH SILT FENCE ALONG BOTTOM EDGE
SEE DETAIL 5 ON SHEET C9.04

McCarthy Building Companies, Inc.
343 Sansome Street, 14th Floor
San Francisco, California 94104
P 415 | 364-1339
F 415 | 397-5999

BKF
ENGINEERS / SURVEYORS / PLANNERS
255 SHORELINE DRIVE, SUITE 200
REDWOOD CITY, CA 94065
PHONE: (650) 482-6300
FAX: (650) 482-6399

REGISTERED PROFESSIONAL ENGINEER
ROLAND N.V. [illegible]
NO. C043971
EXP. 6-30-09
CIVIL
STATE OF CALIFORNIA

IDENTIFICATION STAMP
DIV. OF THE STATE ARCHITECT
OFFICE OF REGULATION SERVICE
APPL. #: 01-110097
AC. [illegible] FLS DM SS D.M.
DATE APR 09 2009

FILE NUMBER:

This and all other project documents and all ideas, aesthetics and designs incorporated therein are instruments of service. All project documents are the registered property of LPA, INC. (LPA) and cannot be lawfully used in whole or in part for any project or purpose except as described in the contractual agreement between McCarthy and the District. LPA hereby gives formal notice that any such project document use, reproduction or modification (release) is not only unlawful but automatically binds all parties involved with release to fully indemnify and defend LPA and LPA's Consultants to the maximum legal extent against all losses, demands, claims or liabilities arising directly or indirectly from project document release. Project documents describe design intent of work and are not a representation of as-built or existing conditions. LPA and LPA's Consultants make no representations concerning the accuracy of documents and are not responsible for any discrepancies between project documents and the existing conditions.

© Copyright 2008

College of San Mateo
Site Package
San Mateo, CA

Developed for
San Mateo County Community College District

Revision	Description	Date

Revision	Description	Date
	DSA SUBMITTAL	19 SEPT 2008
	DSA FINAL	09 APRIL 2009

Job. No.	27082.30
Date	09 APRIL 2009
Drawn by	MD, JT
Checked by	RH
Scale	1"=40'

0 20 40 80

EROSION CONTROL PLAN

C9.03