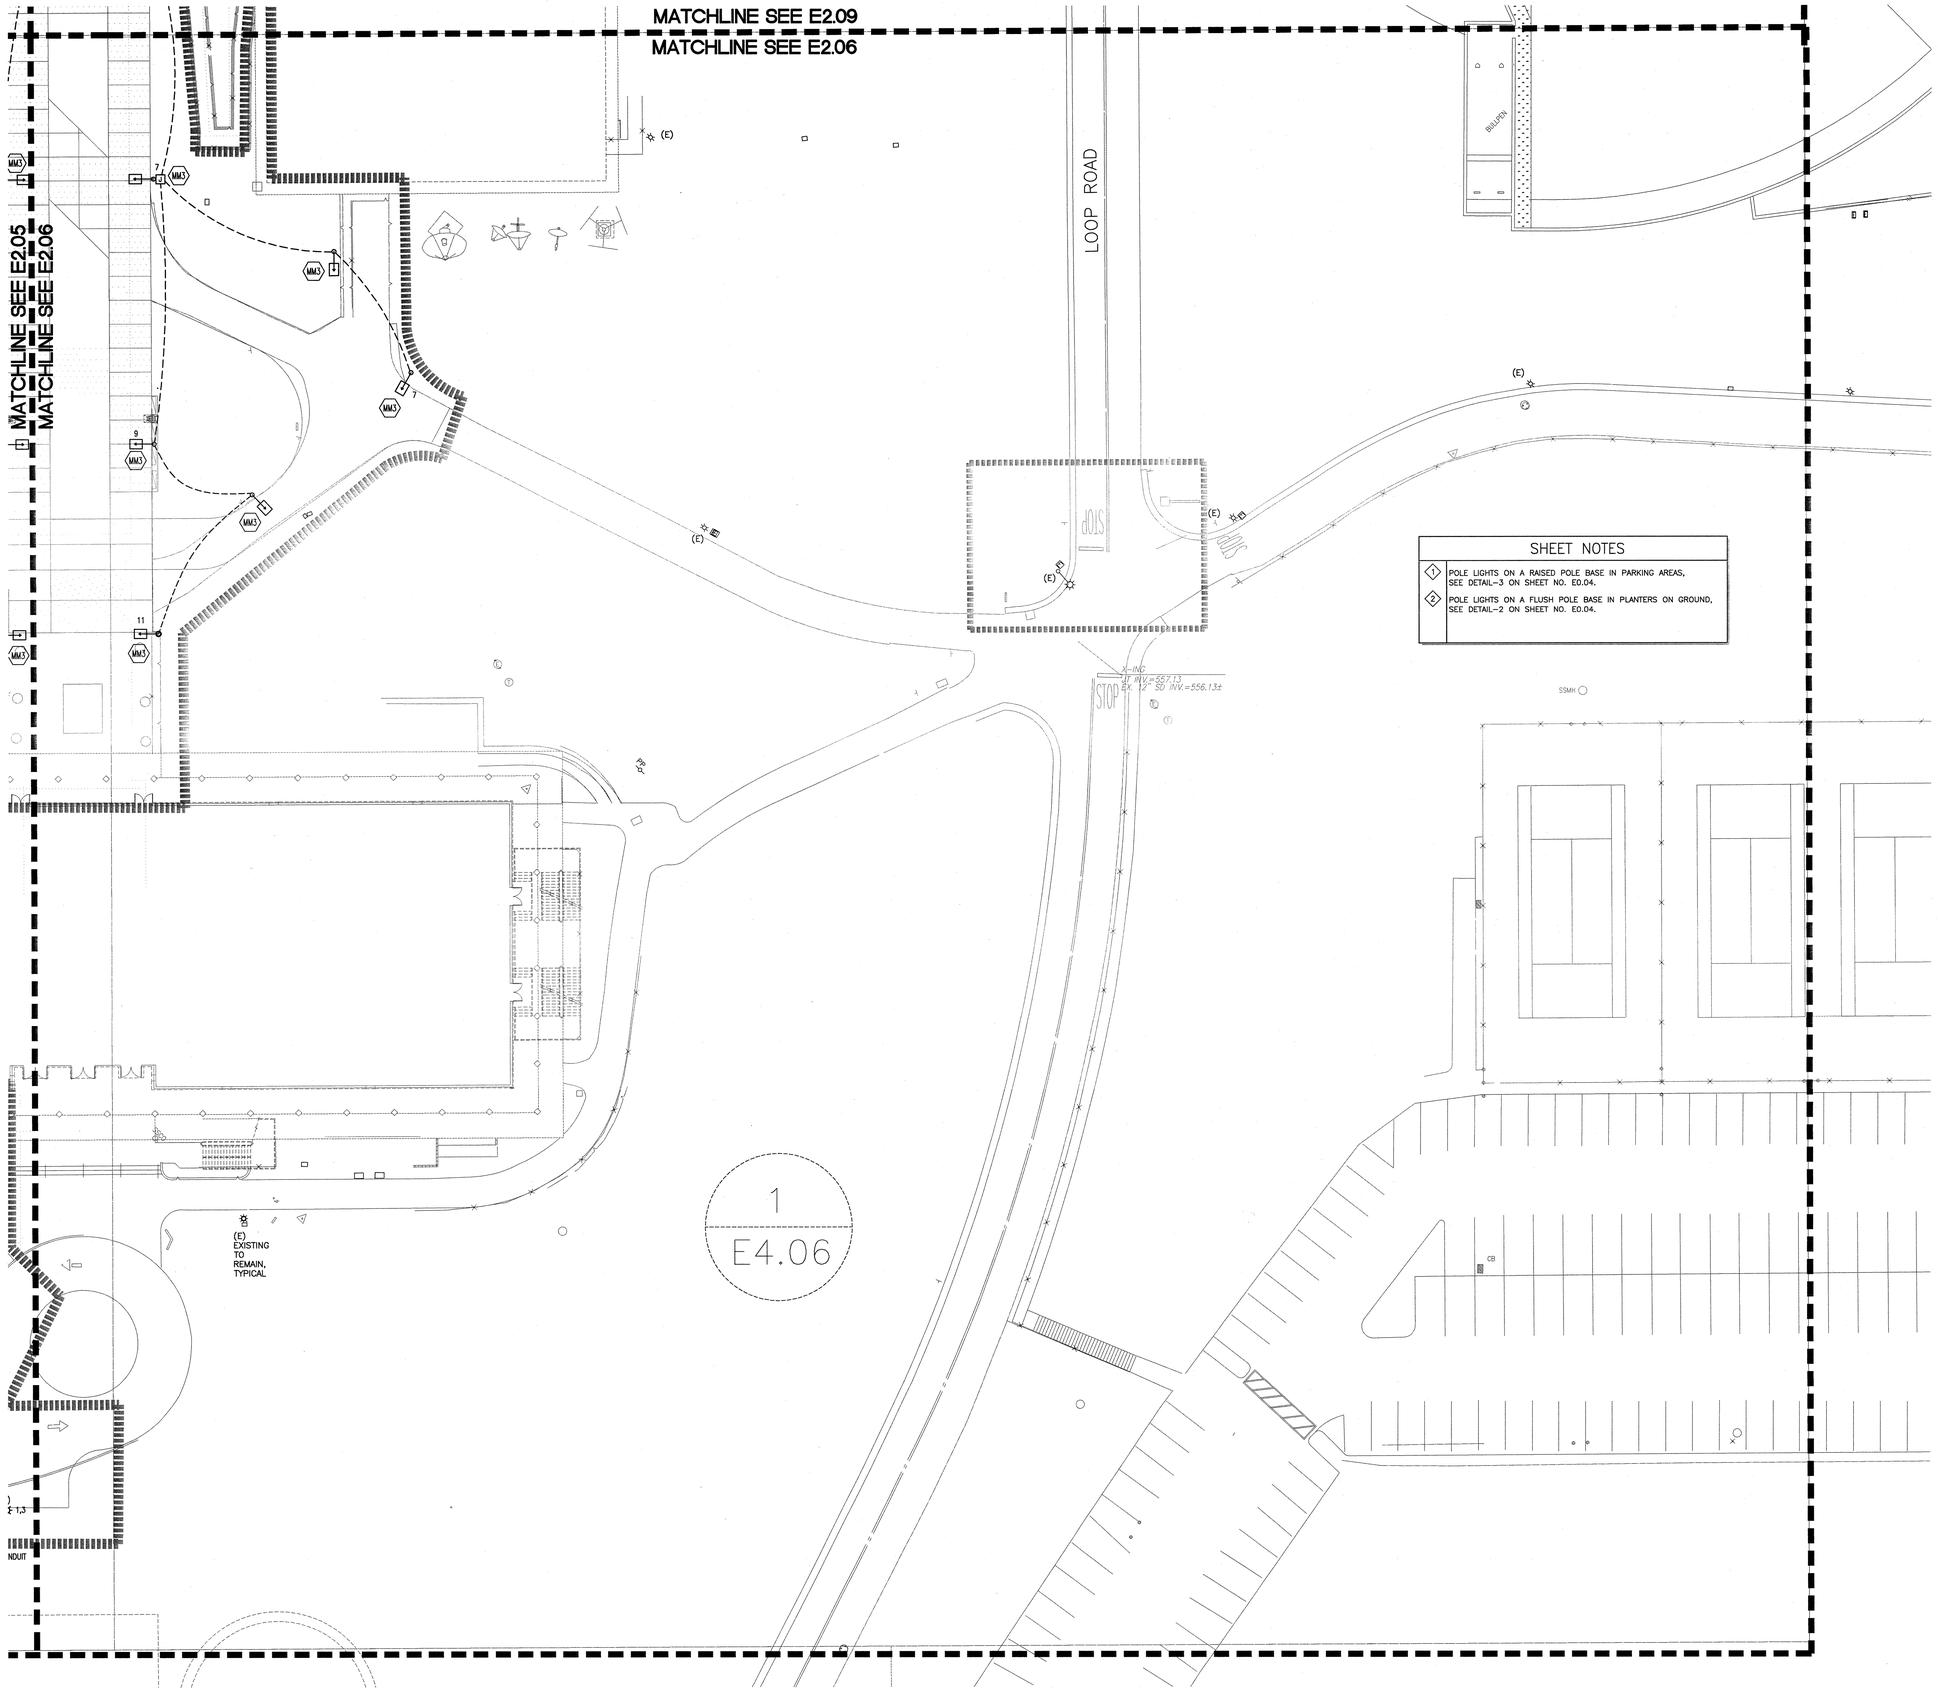

SHEET NOTES

1. POLE LIGHTS ON A RAISED POLE BASE IN PARKING AREAS, SEE DETAIL-3 ON SHEET NO. E0.04.
2. POLE LIGHTS ON A FLUSH POLE BASE IN PLANTERS ON GROUND, SEE DETAIL-2 ON SHEET NO. E0.04.

McCarthy Building Companies, Inc.
343 Sansome Street, 14th Floor
San Francisco, California 94104
P 415 364-1339
F 415 397-5999

BUILDING QUALITY BUILDING VALUE BUILDING PEOPLE
ROSENDIN ELECTRIC
www.rosendin.com
CORPORATE HEADQUARTERS SAN JOSE, CA (408) 286-2800
SAN JOSE ENGINEERING 2240 Stockwell Place San Jose, CA 95133 (408) 286-2800
Arizona California Nevada New Mexico Oregon

REGISTERED PROFESSIONAL ENGINEER WILLIAM P. MAZZOTTA No. E-17210 ELECTRICAL STATE OF CALIFORNIA

IDENTIFICATION STAMP
DIV. OF THE STATE ARCHITECT
OFFICE OF REGULATION SERVICE
APPL. # 01-110097
AC___ FLS___ DSA SS DVL
DATE___ APR 0 9 2009
FILE NUMBER:

Title and all other project documents and all ideas, methodies and designs incorporated therein are instruments of service. All project documents are the registered property of LPA, INC. (LPA) and cannot be used or copied in whole or in part for any purpose without written consent of LPA or in accordance with agreement between McCarthy and the District. LPA hereby gives formal notice that any such project document use, reproduction or modification (misuse) is not only unlawful but automatically binds all parties involved with misuse to fully indemnify and defend LPA and LPA's Consultants for the misuse. Project documents are the design, concepts, plans or additions that are unique to the design, concept, plans or addition. Project documents describe design intent of work and are not a representation of as-built or existing conditions. LPA and LPA's Consultants make no representations concerning the accuracy of documents and are not responsible for any discrepancies between project documents and the existing conditions.

© Copyright 2008

College of San Mateo
Site Package
San Mateo, CA

Developed for
San Mateo County Community College District

Revision	Description	Date

Revision	Description	Date
	DSA SUBMITTAL	19 SEPT 2008
	DSA FINAL	09 APRIL 2009

Job. No.	300085
Date	09 APRIL 2009
Drawn by	REI CAD TEAM
Checked by	TH/SF/RW
Scale	AS SHOWN

Site Lighting Plan -

E2.06

0 10 20 40

Rtext (Rtext)