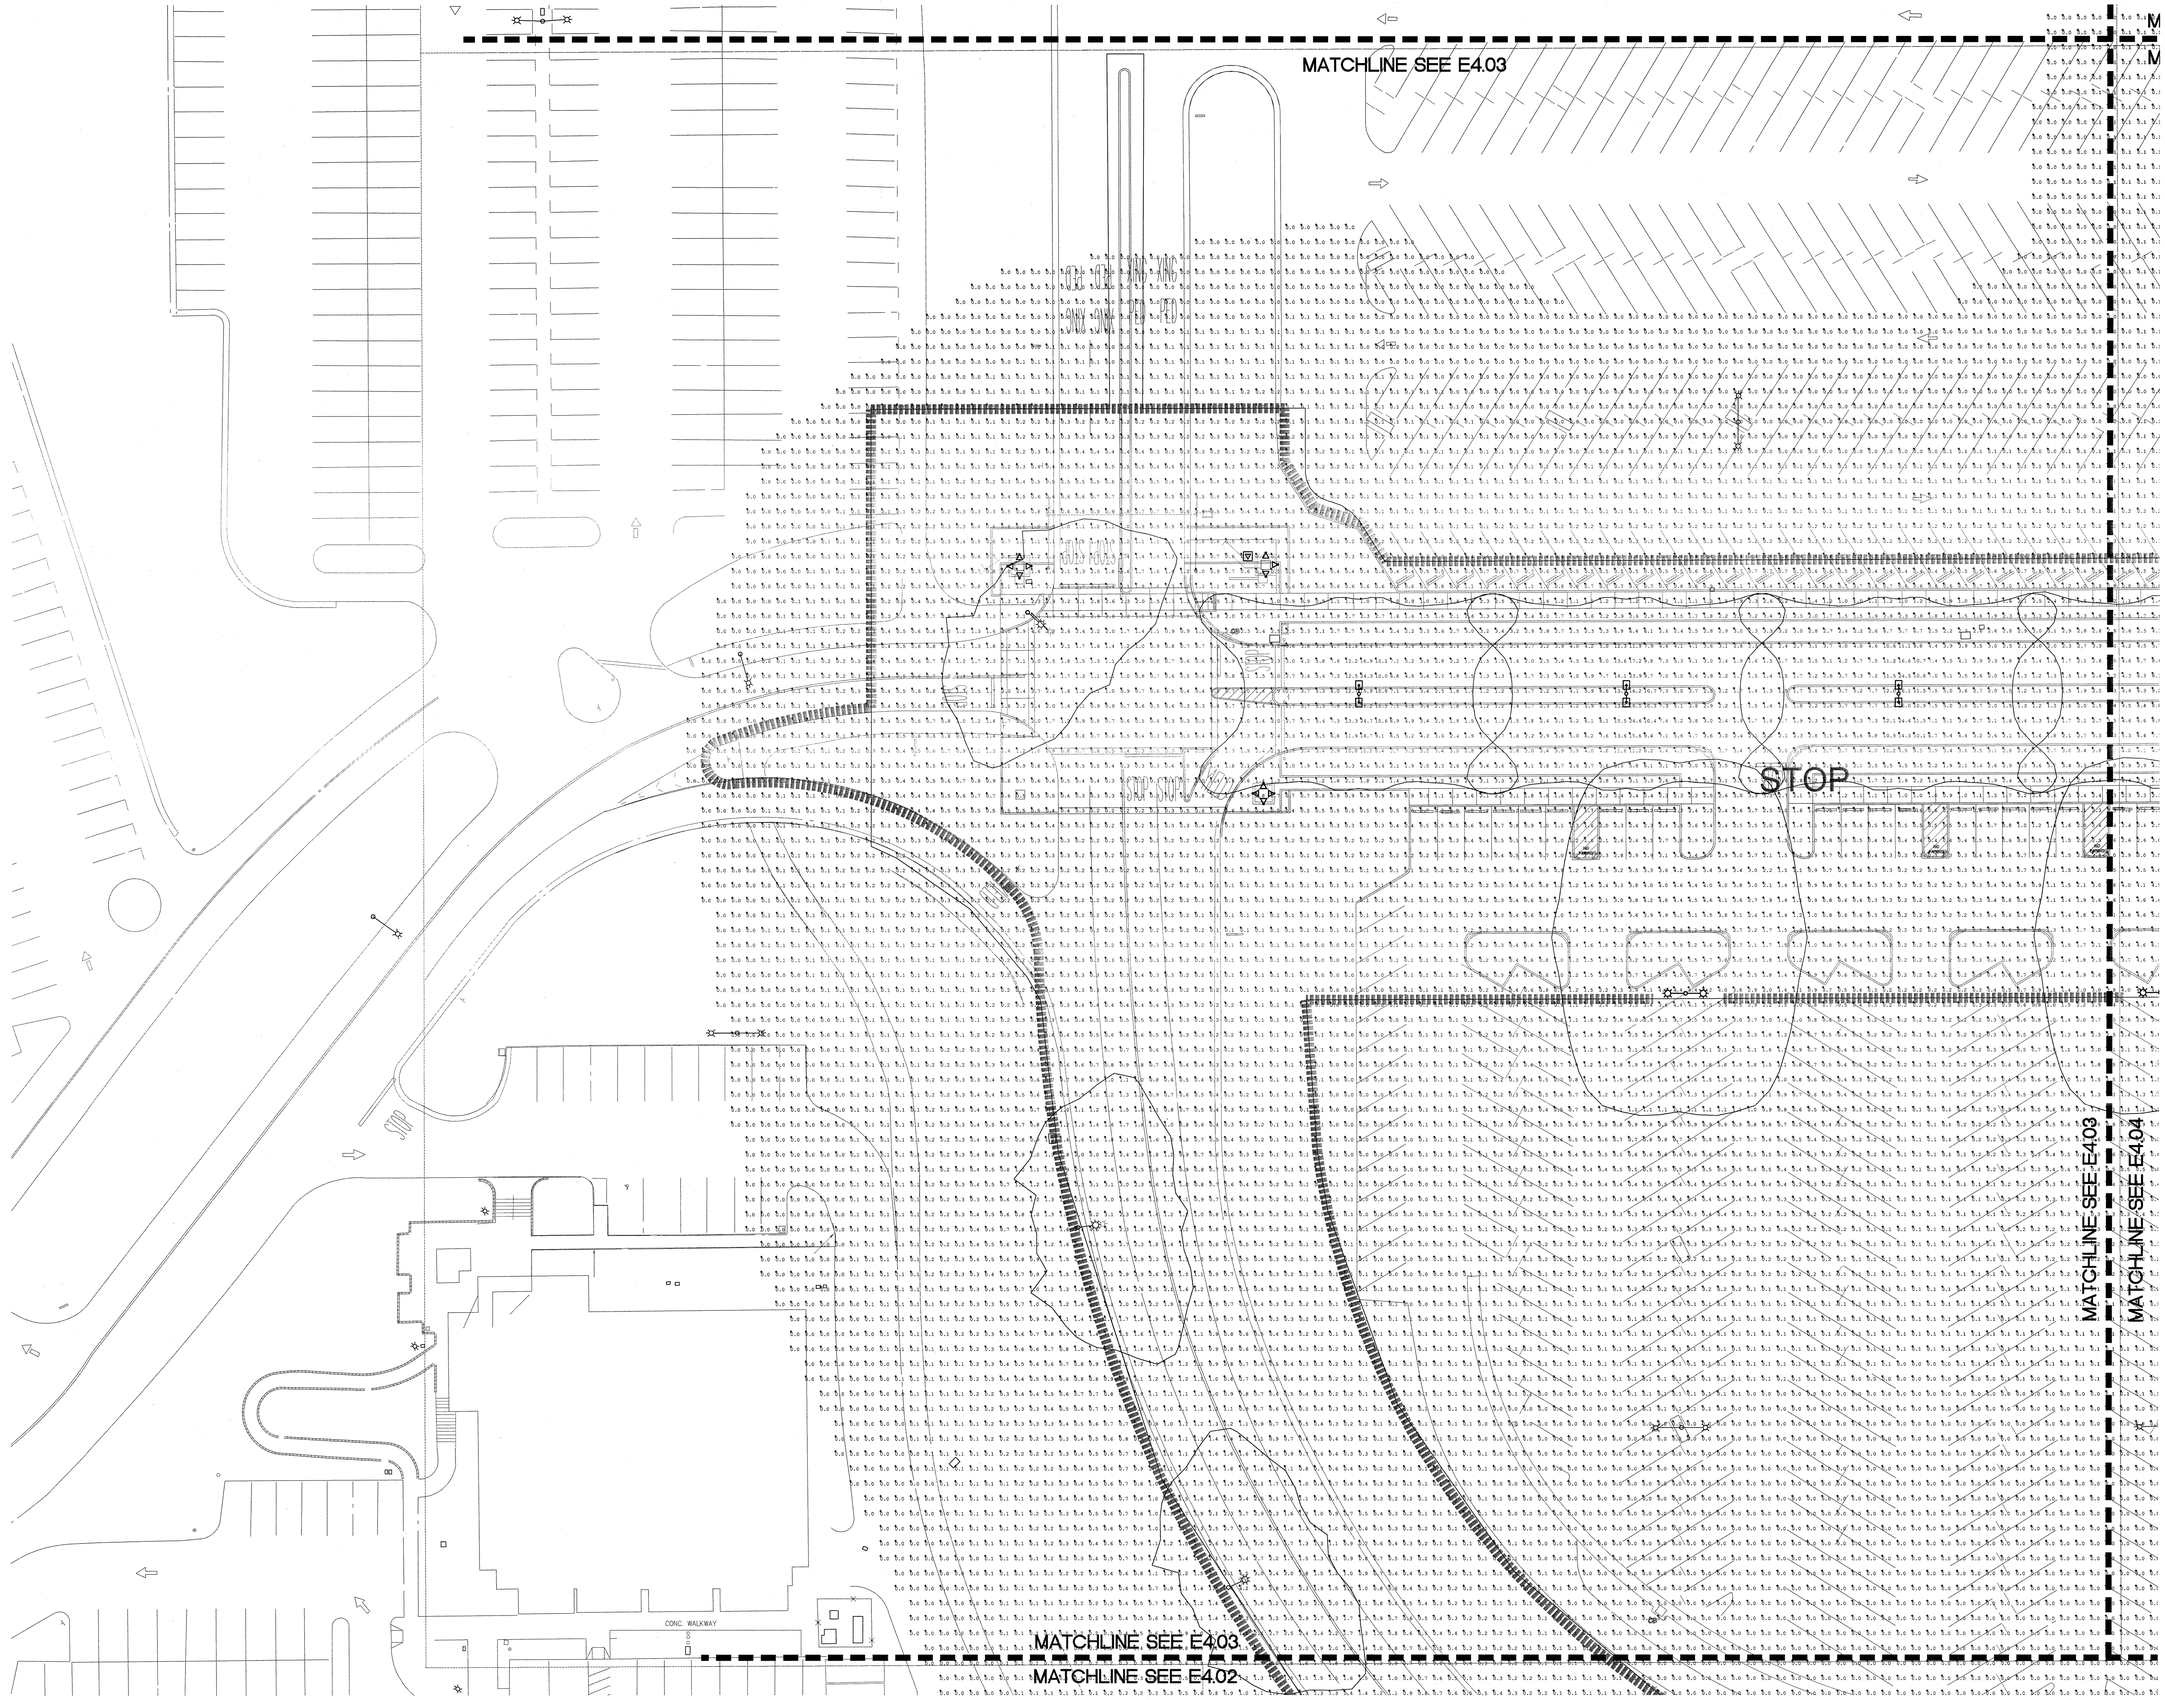

R1ext (R1ext)

McCARTHY LPA KH

McCarthy Building Companies, Inc.
343 Sansome Street, 14th Floor
San Francisco, California 94104
P 415 | 364-1339
F 415 | 397-5999

BUILDING QUALITY... BUILDING VALUE... BUILDING PEOPLE...
ROSENDIN ELECTRIC
www.rosendin.com
CORPORATE HEADQUARTERS: SAN JOSE, CA (408) 286-2800
SAN JOSE ENGINEERING: 2542 Seaboard Ave San Jose, CA 95124 (408) 286-2800
Arizona California Nevada New Mexico Oregon

REGISTERED PROFESSIONAL ENGINEER
WILLIAM P. MAZZETTA
No. E-13450
Exp. 12/31/10
ELECTRICAL
STATE OF CALIFORNIA

IDENTIFICATION STAMP
DIV. OF THE STATE ARCHITECT
OFFICE OF REGULATION SERVICE

APPL # 01-110097
AC ____ FLS ____ SS D.H.
DATE APR 09 2009

FILE NUMBER:

Title and all other project documents and all ideas, artwork, and designs contained therein are instruments of service. All project documents are the exclusive property of LPA, Inc. and LPA's Consultants and may not be used in whole or in part for any project not prepared or approved for the use of LPA, Inc. by agreement between McCarthy and the District. LPA hereby gives formal notice that any such project document use, reproduction or modification (misuse) is not only unlawful but automatically binds all parties involved with misuse to fully indemnify and defend LPA and LPA's Consultants for the consequences of such misuse. Project documents, drawings, diagrams or illustrations always depict the intended design intent of work and are not a representation of as-built or existing conditions. LPA and LPA's Consultants make no representations concerning the accuracy of documents and are not responsible for any discrepancies between project documents and the existing conditions.

© Copyright 2008

College of San Mateo
Site Package
San Mateo, CA

Developed for
San Mateo County Community College District

Revision	Description	Date

Revision	Description	Date
	DSA SUBMITTAL	19 SEPT 2008
	DSA FINAL	09 APRIL 2009

Job. No.	300085
Date	09 APRIL 2009
Drawn by	REI CAD TEAM
Checked by	TH/SF/RW
Scale	AS SHOWN

Site Lighting Plan - Ltg. Extended Photometric

E4.03

0 10 20 40