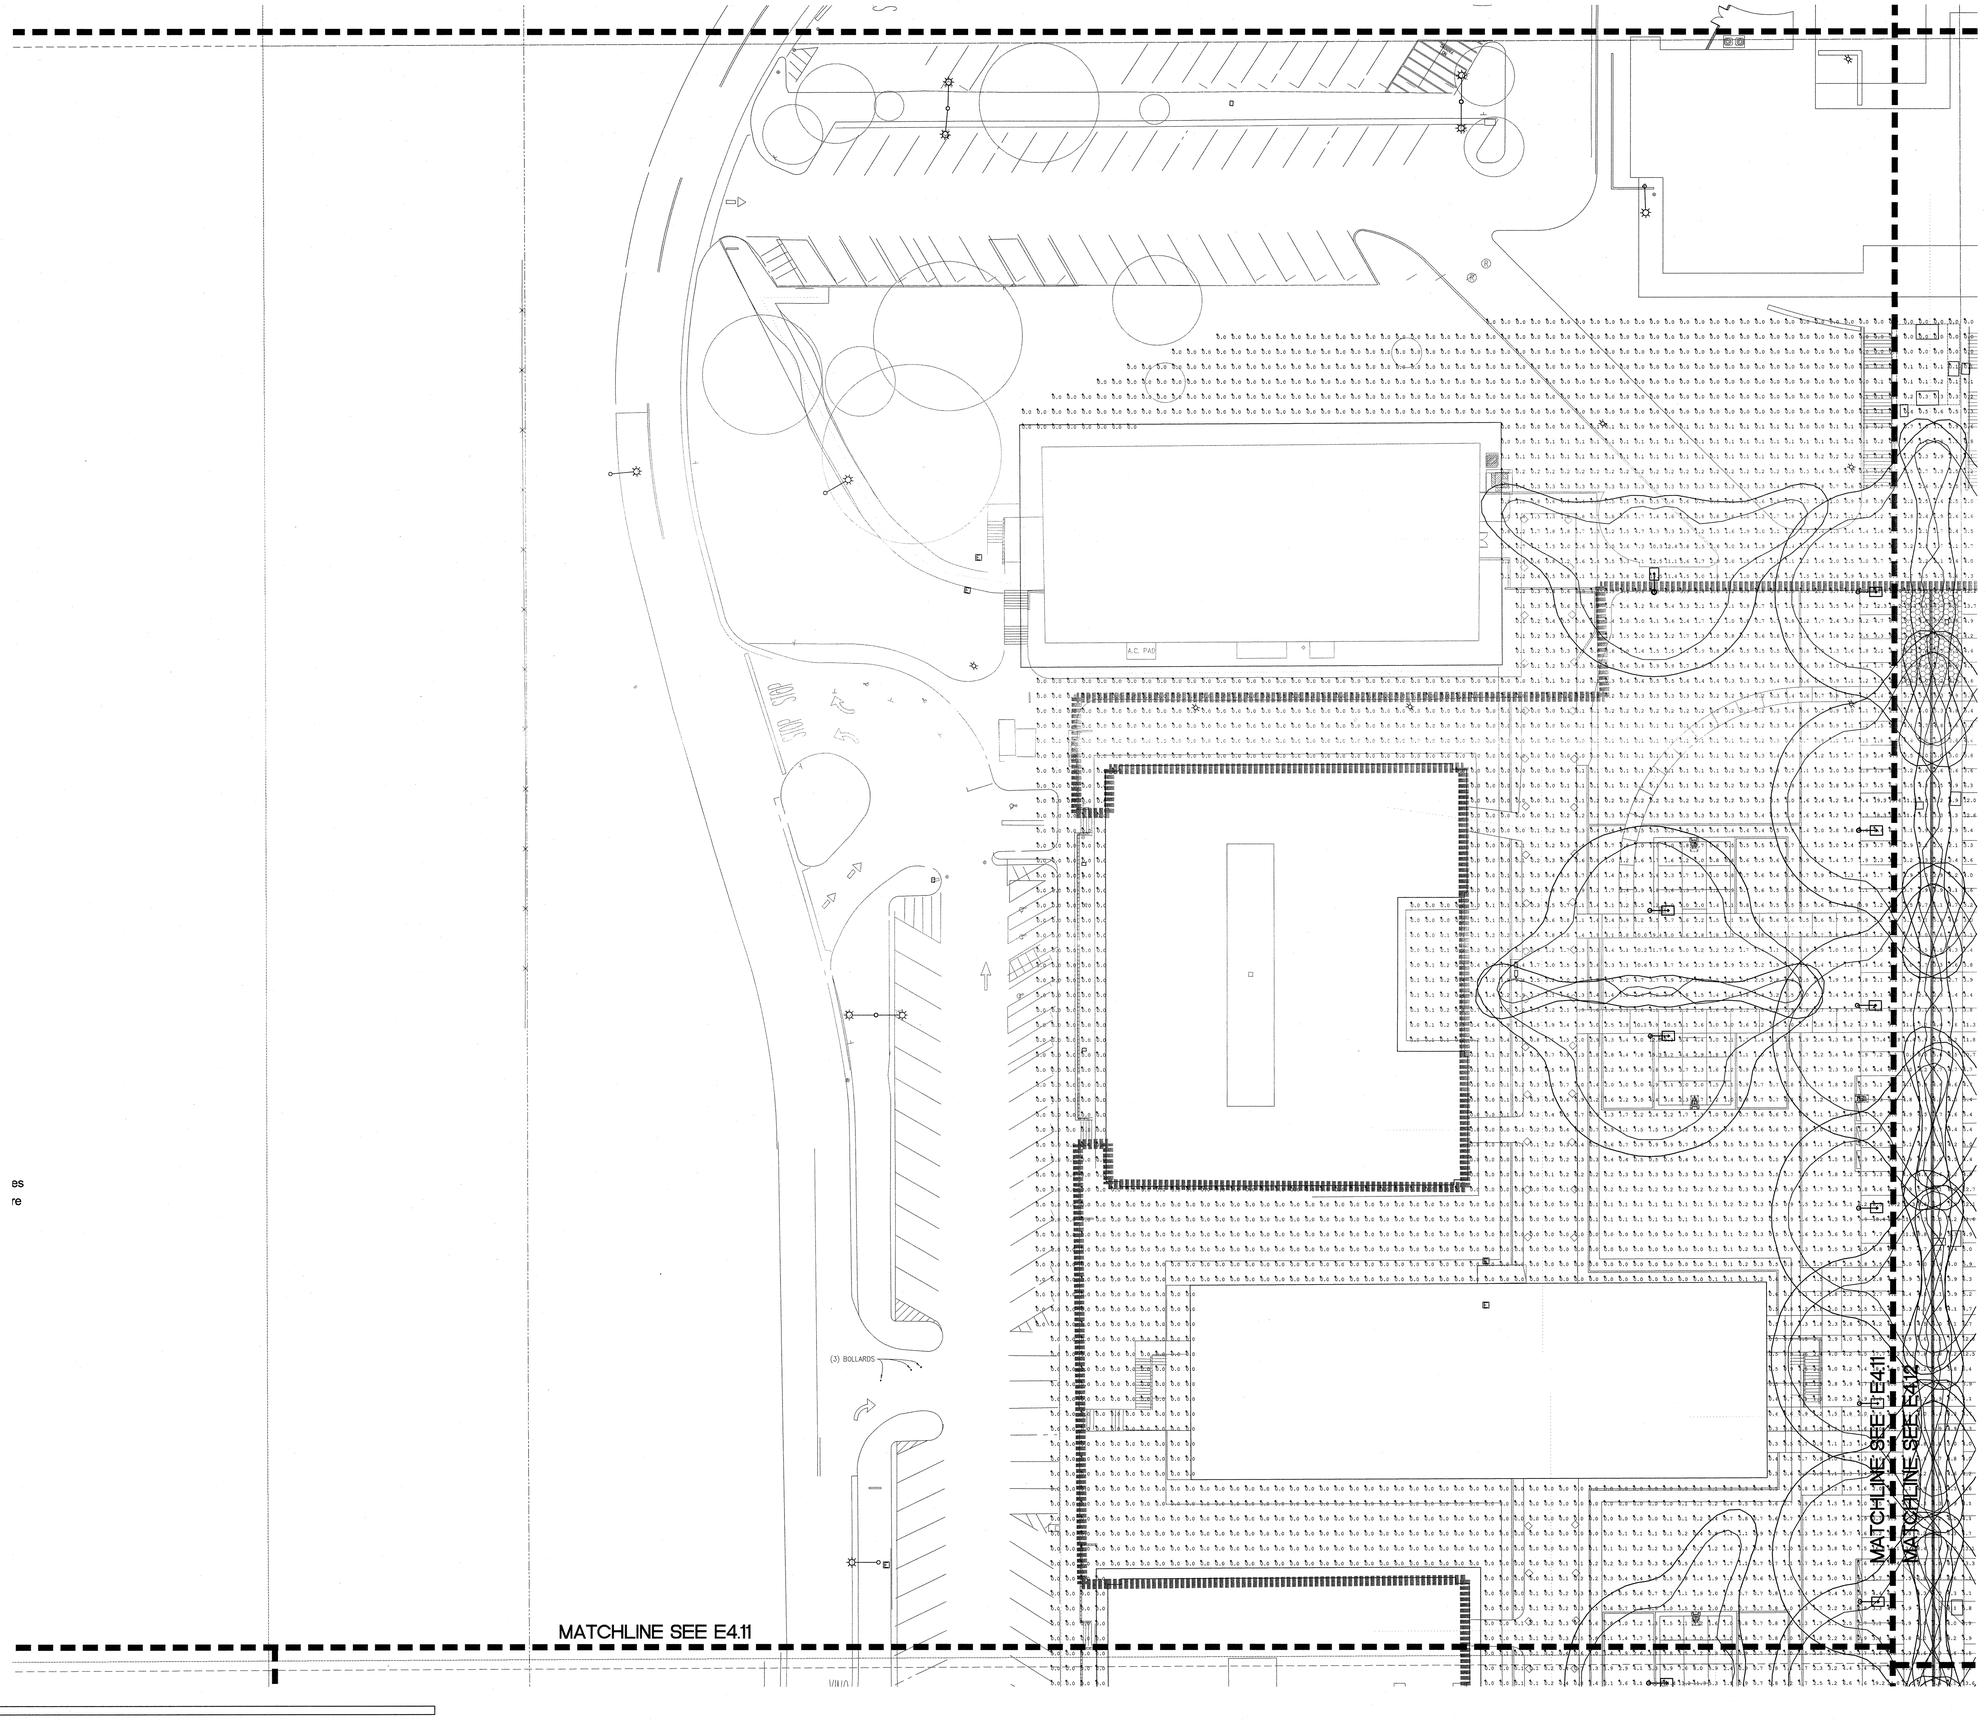

es
re

RText (RText)

McCarthy Building Companies, Inc.
343 Sansome Street, 14th Floor
San Francisco, California 94104
P 415 |364-1339
F 415 |397-5999

BUILDING QUALITY BUILDING VALUE BUILDING PEOPLE
ROSENDIN ELECTRIC
www.rosendin.com
CORPORATE HEADQUARTERS
SAN JOSE, CA (408) 286-2800
SAN JOSE ENGINEERING
2350 Bering Drive
San Jose, CA 95131
(408) 286-2800
Arizona California Nevada New Mexico Oregon

REGISTERED PROFESSIONAL ENGINEER
JAMES B. MAZZETTA
No. E 12/10
ELECTRICAL
STATE OF CALIFORNIA

IDENTIFICATION STAMP
DIV. OF THE STATE ARCHITECT
OFFICE OF REGULATION SERVICE
APPL. #: 01-110097
AC FLS DAV SS D.M.
DATE APR 09 2009
FILE NUMBER:

Title and all other project documents and all ideas, methods and designs incorporated therein are instruments of service. All project documents are the registered property of LPA, INC. (LPA) and cannot be used by any person or entity for any purpose whatsoever without the written permission of LPA. Any agreement between McCarthy and the District. LPA hereby gives formal notice that any work product document use, reproduction or modification (misuse) is not only unlawful but automatically binds all parties involved with misuse to fully indemnify and defend LPA and LPA's Consultants to the maximum extent allowed under law for any claims, losses or liabilities which may arise out of any misuse of project documents. Project documents graphically depict intent of work and are not a representation of as-built or existing conditions. LPA and LPA's Consultants make no representations concerning the accuracy of documents and are not responsible for any discrepancies between project documents and the existing conditions.

© Copyright 2005

College of San Mateo
Site Package
San Mateo, CA

Developed for
San Mateo County Community College District

Revision	Description	Date

Revision	Description	Date
	DSA SUBMITTAL	15 SEPT 2008
	DSA FINAL	09 APRIL 2009

Job. No.	300085
Date	09 APRIL 2009
Drawn by	REI CAD TEAM
Checked by	TH/SF/RW
Scale	AS SHOWN

Site Lighting Plan - Ltg. Extended Photometric

E4.11

0 10 20 40