MATCHLINE SEE SHEET E6.02

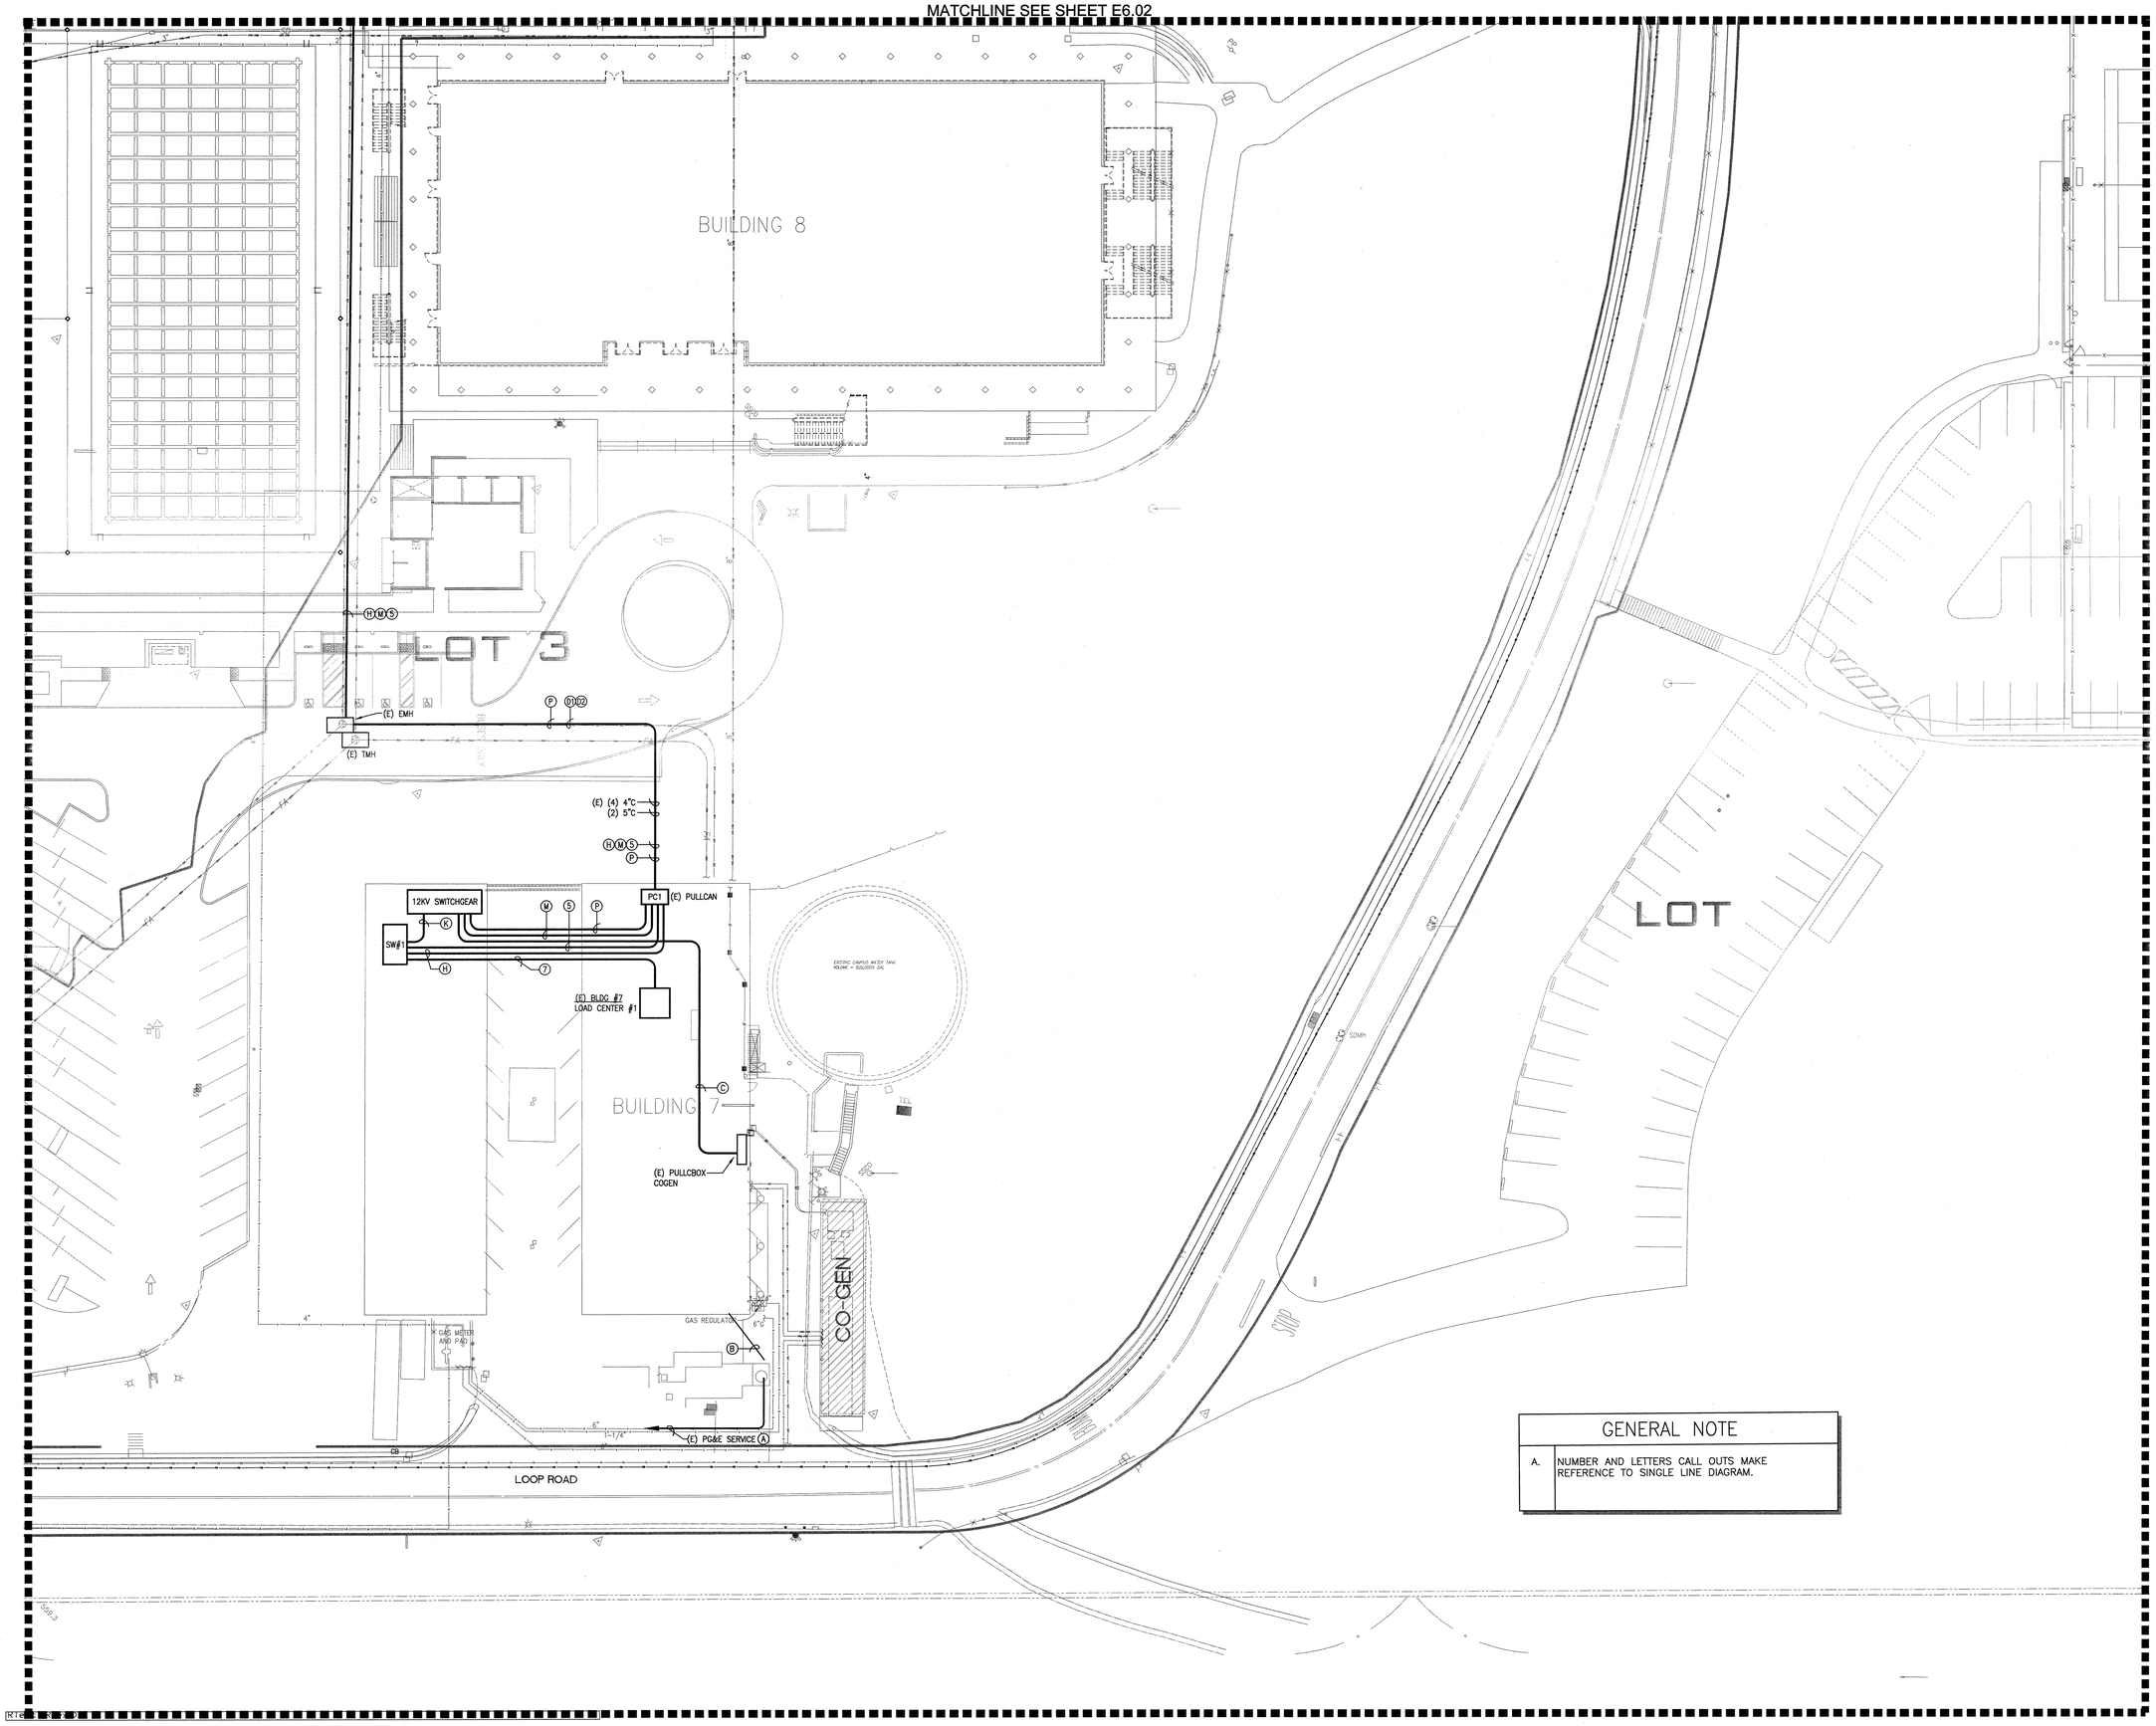

GENERAL NOTE

A.	NUMBER AND LETTERS CALL OUTS MAKE REFERENCE TO SINGLE LINE DIAGRAM.

McCarthy Building Companies, Inc.
343 Sansome Street, 14th Floor
San Francisco, California 94104
P 415 | 364-1339
F 415 | 397-5999

BUILDING QUALITY BUILDING VALUE BUILDING PEOPLE
ROSENDIN ELECTRIC
www.rosendin.com
CORPORATE HEADQUARTERS
SAN JOSE, CA (408) 286-2800
SAN JOSE ENGINEERING
2700 Orchard Pkwy
San Jose, CA 95134
(408) 286-2800
Arizona California Nevada New Mexico Oregon

REGISTERED PROFESSIONAL ENGINEER
WILLIAM P. MAZZETTA JR.
No. E 13450
EXP. 08/31/10
ELECTRICAL
STATE OF CALIFORNIA

IDENTIFICATION STAMP
DIV. OF THE STATE ARCHITECT
OFFICE OF REGULATION SERVICE
APPL. #: 01-110097
AC. ___ FLS DM SS D.M.
DATE APR 09 2009

FILE NUMBER:

This and all other project documents and all ideas, sketches and designs incorporated therein are instruments of service, and shall remain the property of LPA Inc. (LPA) and cannot be used or reproduced in whole or in part for any project or purpose except as described in the authorized agreement between McCarthy and the District. LPA hereby gives formal notice that any such project document use, reproduction or modification (misuse) is not only unlawful but automatically binds all parties involved with misuse to fully indemnify and defend LPA and LPA's Consultants to the maximum extent permitted by law against any claims, losses or liabilities arising directly or indirectly from project document misuse. Project documents describe design intent of work and are not a representation of as-built or existing conditions. LPA and LPA's Consultants make no representations concerning the accuracy of documents and are not responsible for any discrepancies between project documents and the existing conditions.

© Copyright 2008

College of San Mateo
Site Package
San Mateo, CA

Developed for
San Mateo County Community College District

Revision Description	Date
DSA SUBMITTAL	19 SEPT 2008
DSA FINAL	02 APRIL 2009

Job. No.	27082.30
Date	02 APRIL 2009
Drawn by	REI CAD TEAM
Checked by	TH/SF/RW
Scale	AS SHOWN

ELECTRICAL
SITE PLAN

E6.01