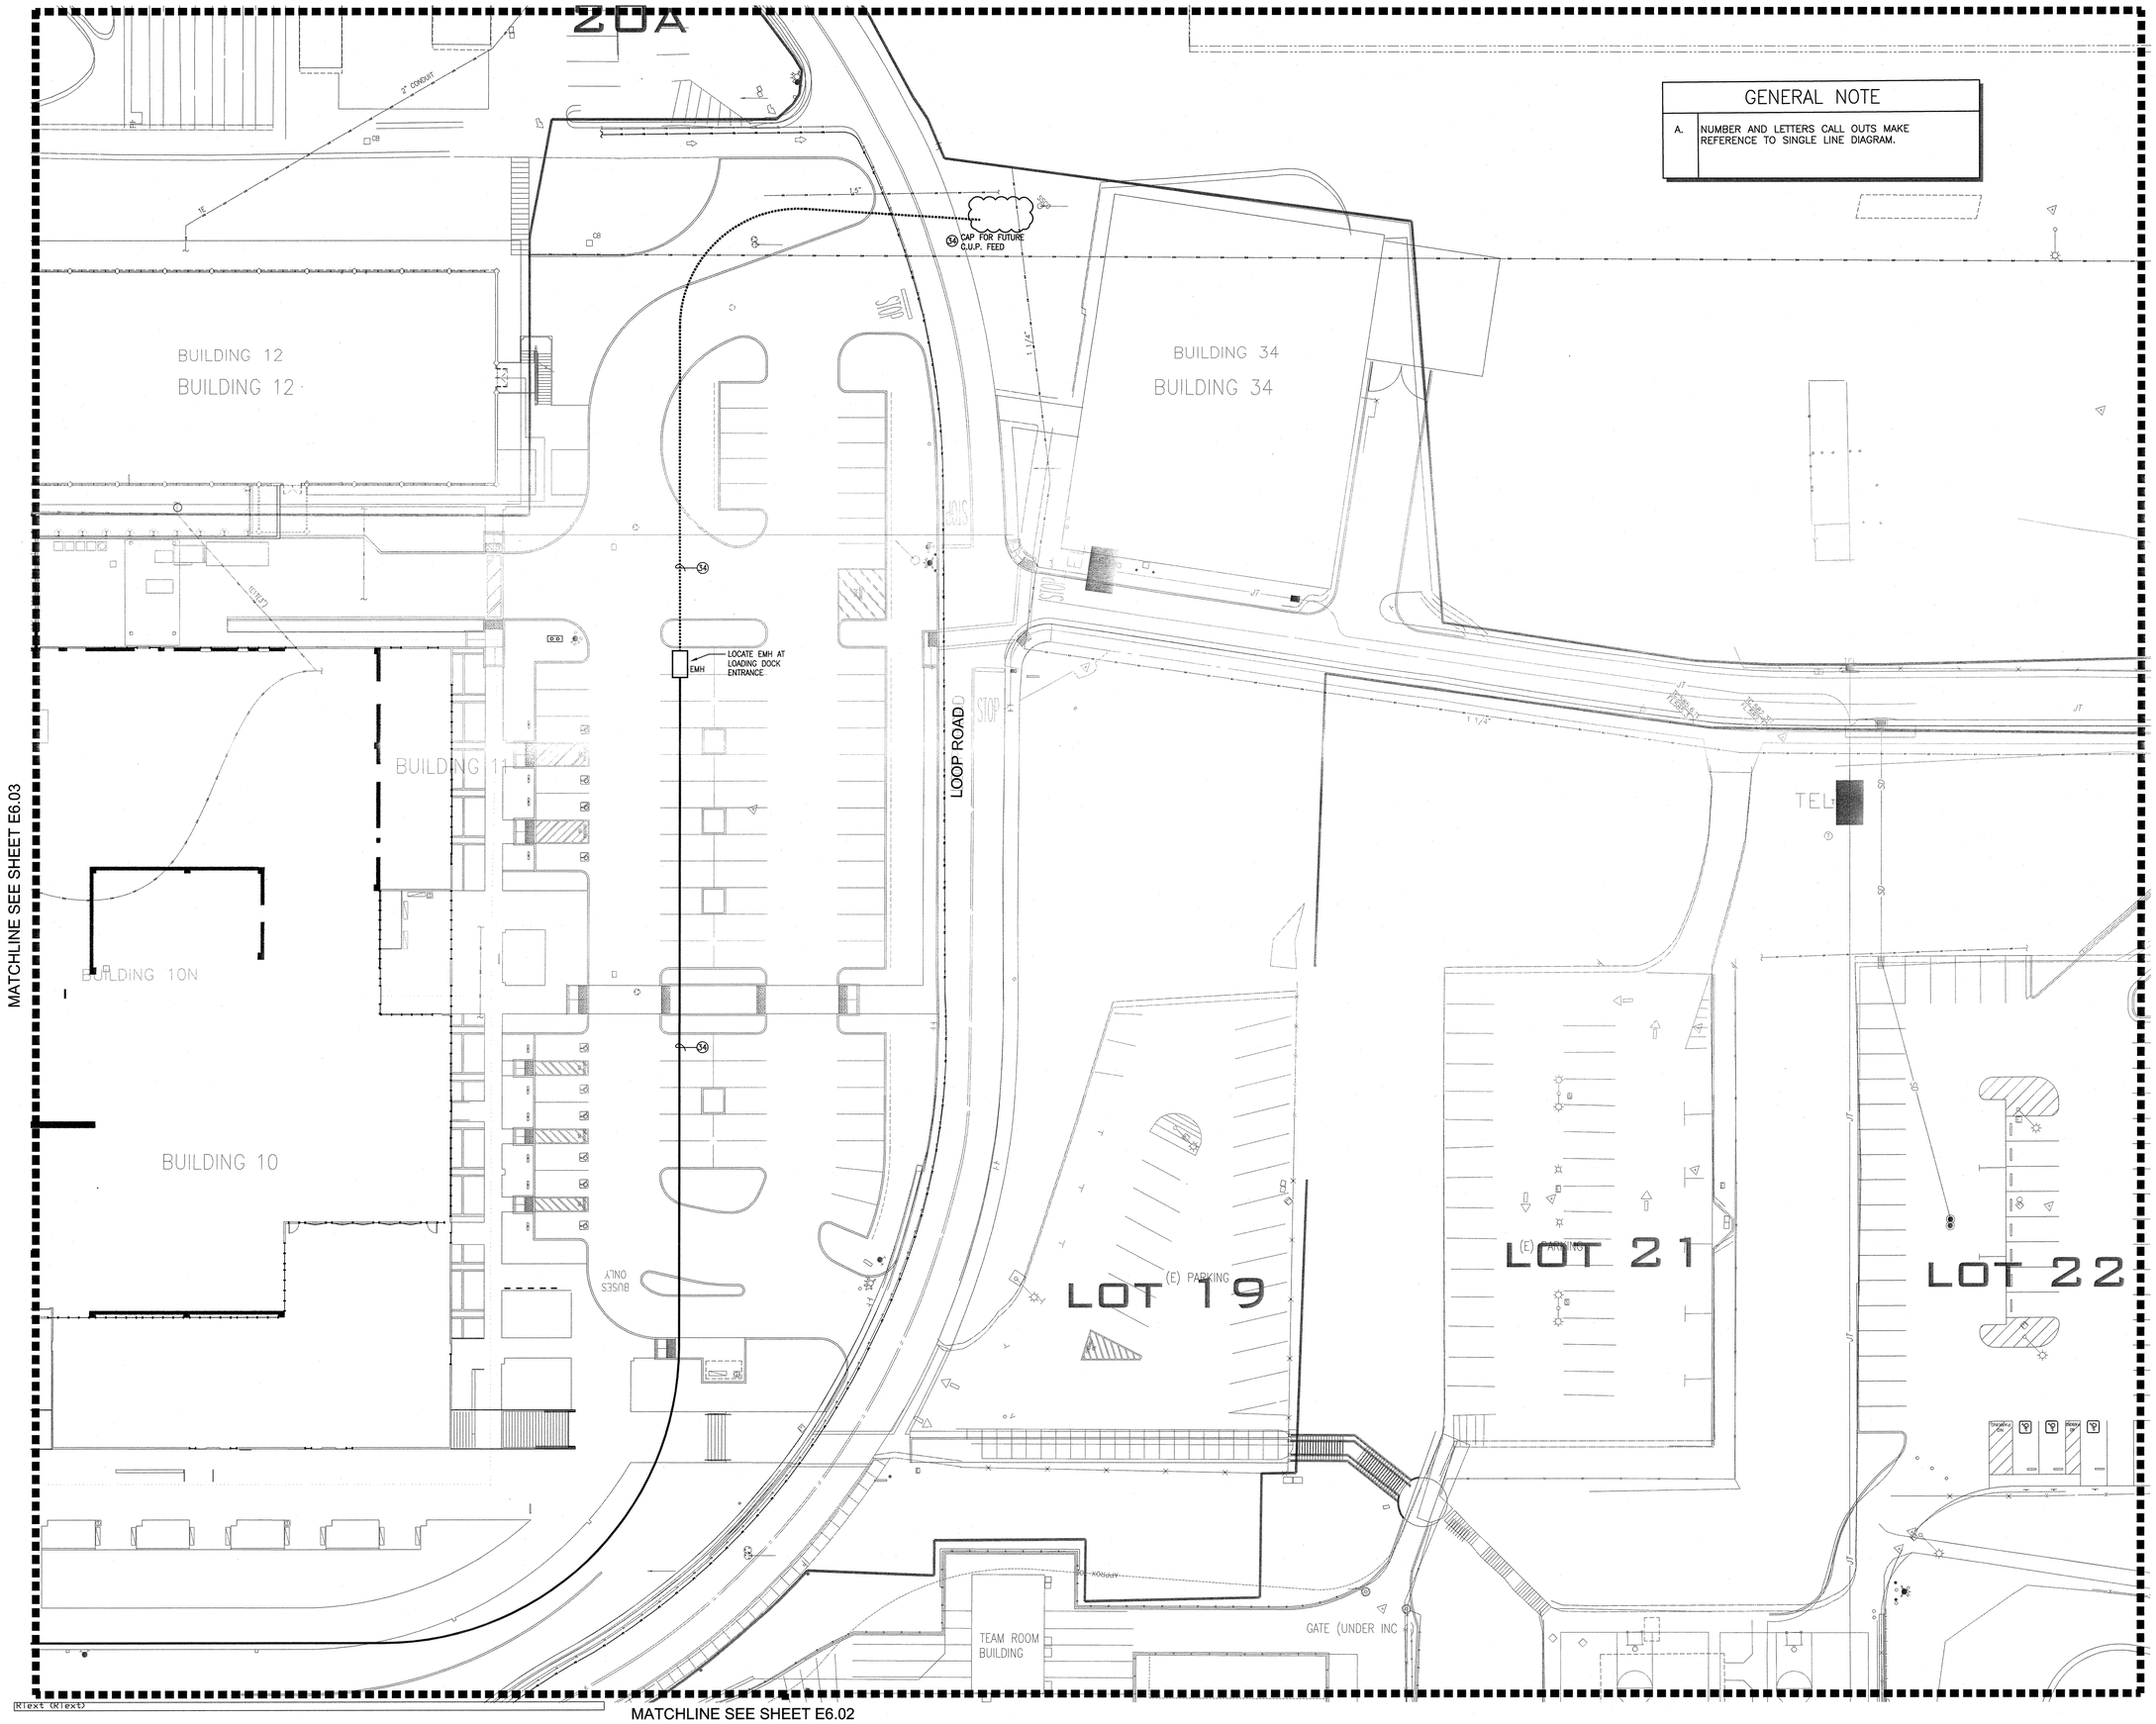

GENERAL NOTE

A.	NUMBER AND LETTERS CALL OUTS MAKE REFERENCE TO SINGLE LINE DIAGRAM.

McCarthy Building Companies, Inc.
343 Sansome Street, 14th Floor
San Francisco, California 94104
P 415 364-1339
F 415 397-5999

BUILDING QUALITY BUILDING VALUE BUILDING PEOPLE
ROSENDIN ELECTRIC
CORPORATE HEADQUARTERS
SAN JOSE, CA (408) 286-2800
SAN JOSE ENGINEERING
2302 Walsh Ave
San Jose, CA 95124
(408) 286-2800
Arizona California Nevada New Mexico Oregon

REGISTERED PROFESSIONAL ENGINEER
WILLIAM MAZZOTTA
No. E-16110
ELECTRICAL
STATE OF CALIFORNIA

IDENTIFICATION STAMP
DIV. OF THE STATE ARCHITECT
OFFICE OF REGULATION SERVICE
APPL. #: 01-110097
AC. FLS. SS D.H.
DATE APR 09 2009

FILE NUMBER:

This and all other project documents and all ideas, methods and designs incorporated therein are instruments of service. All project documents are the exclusive property of LPA, INC. (LPA) and cannot be lawfully used in whole or in part for any project or purpose except as described in the contractual agreement between LPA and its client. Client and all others who gain lawful entry to any such project documents agree that any reproduction or modification (misuse) is not only unlawful but automatically binds all parties involved with misuse to fully indemnify and defend LPA and LPA's Consultants to the maximum legal extent against all losses, demands, claims or liabilities arising directly or indirectly from project documents misuse. Project documents are prepared for the project and are not a representation of as-built or existing conditions. LPA and LPA's Consultants make no representations concerning the accuracy of documents and are not responsible for any discrepancies between project documents and the existing conditions.

© Copyright 2008

College of San Mateo
Site Package
San Mateo, CA

Developed for
San Mateo County Community College District

Revision	Description	Date

Revision	Description	Date
	DSA SUBMITTAL	19 SEPT 2008
	DSA FINAL	02 APRIL 2009

Job. No.	27082.30
Date	02 APRIL 2009
Drawn by	REI CAD TEAM
Checked by	TH/SF/RW
Scale	AS SHOWN

ELECTRICAL
SITE PLAN

E6.05