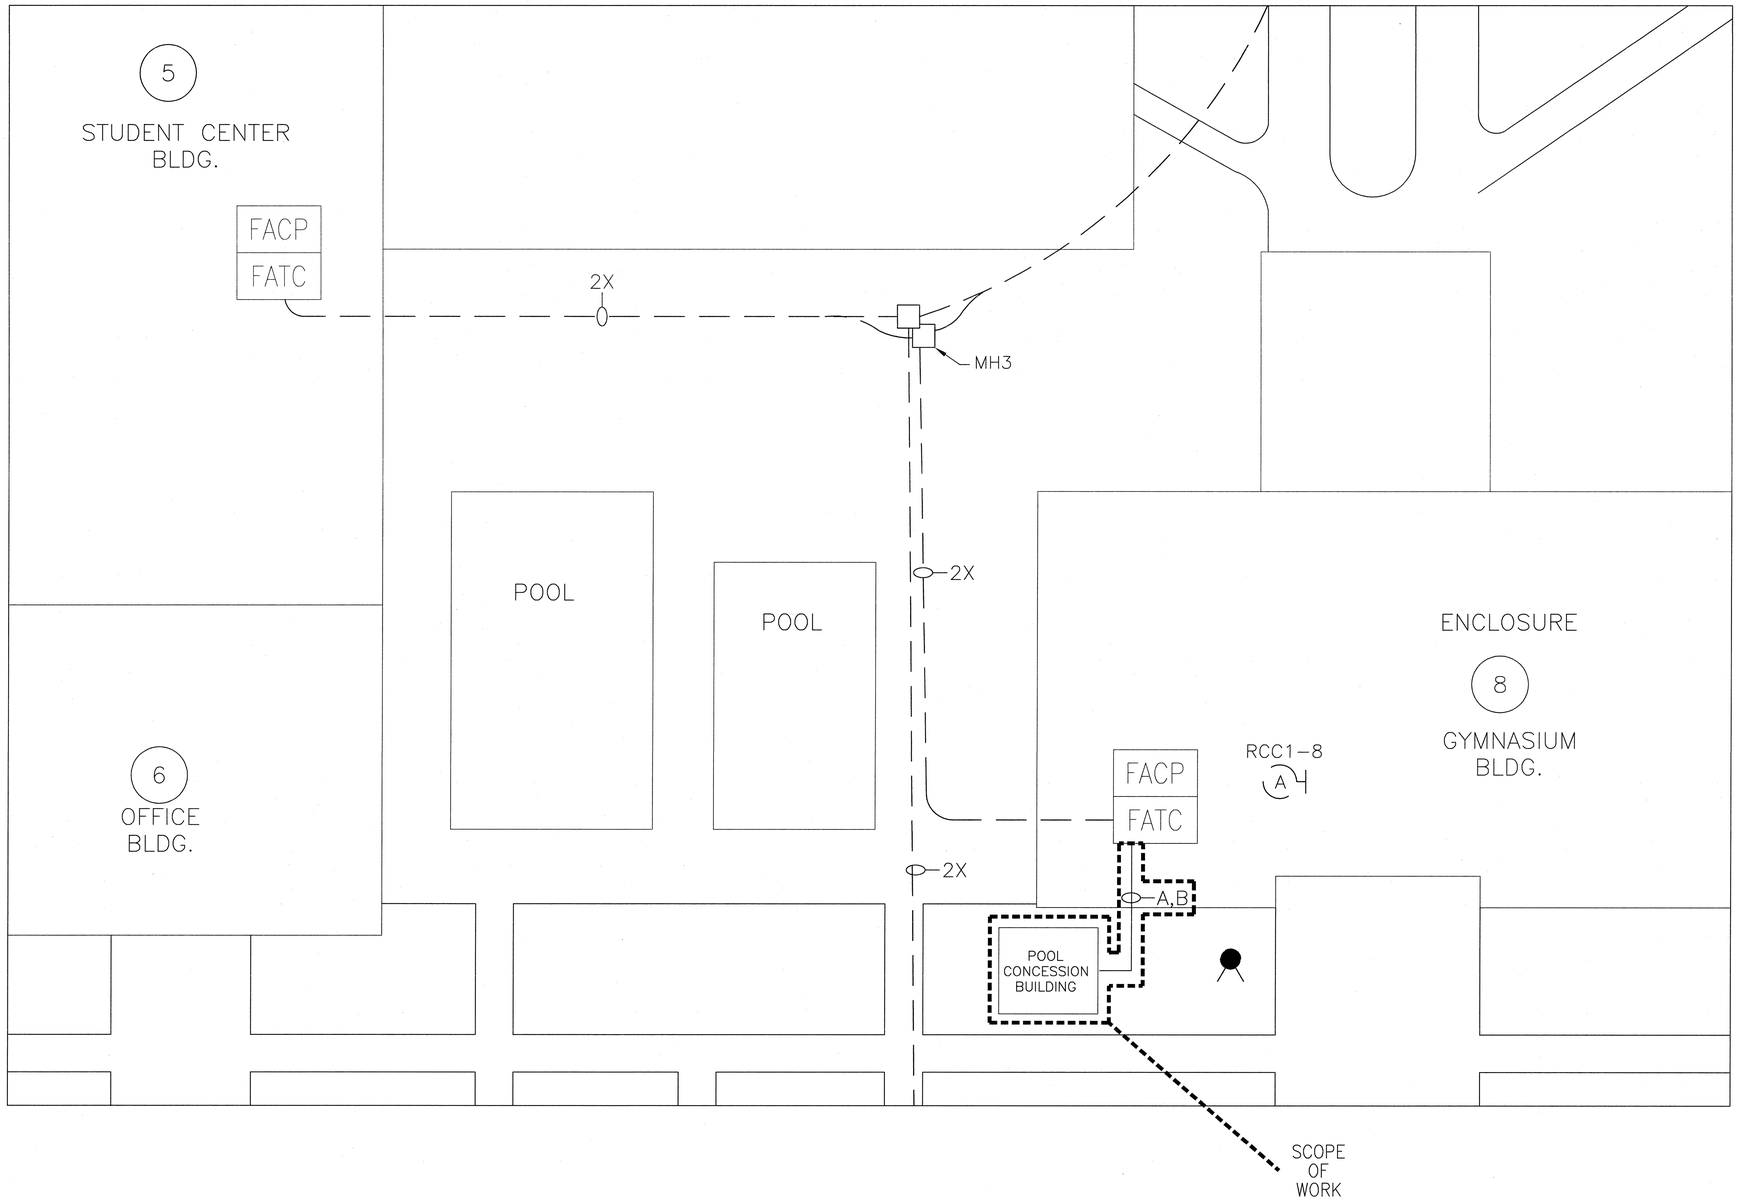

POOL ROOM SITE PLAN

SCALE: NOT TO SCALE

McCARTHY
LPA
KH

McCarthy Building Companies, Inc.
343 Sansome Street, 14th Floor
San Francisco, California 94104
P 415 | 364-1339
F 415 | 397-5999

Siemens Building Technologies, Inc.
Fire Safety Division
SAN FRANCISCO BRANCH
25821 Industrial Boulevard, Suite 300
Hayward, California 94545-2991
Tel (510) 783-6000 Fax (510) 293-2100
California State C10 License No. 758796
U.L. Certificate ID No. 324787-001

REGISTERED PROFESSIONAL ENGINEER
WILLIAM D. MAZZETTA
No. 13150
Exp. 12/31/10
ELECTRICAL
STATE OF CALIFORNIA

IDENTIFICATION STAMP
DIV. OF THE STATE ARCHITECT
OFFICE OF REGULATION SERVICE
APPL. #: 01-110097
AC PLANC FLS DM SS D.M.
DATE APR 0 9 2009
FILE NUMBER:

This and all other project documents and all ideas, methods and designs incorporated therein are instruments of LPA, Inc. All rights are reserved to LPA, Inc. and Consultants (LPA and Consultants) and cannot be used or disclosed in whole or in part for any project or purpose except as described in the contractual agreement between McCarthy and the District. LPA hereby gives formal notice that any such project document use, reproduction or modification (release) is not only unlawful but automatically binds all parties involved with release to fully indemnify and defend LPA and LPA's Consultants for the consequences of such release and for any damages or liabilities arising directly or indirectly from project document release. Project documents describe design intent of work and are not a representation of as-built or existing conditions. LPA and LPA's Consultants make no representations concerning the accuracy of documents and are not responsible for any discrepancies between project documents and the existing conditions.

© Copyright 2006

College of San Mateo
Site Package
San Mateo, CA

Developed for
San Mateo County Community College District

Revision	Description	Date

Revision	Description	Date
	DSA SUBMITTAL	19 SEPT 2008
	DSA FINAL	09 APRIL 2009

Job. No.	27062.30
Date	09 APRIL 2009
Drawn by	RB
Checked by	KR
Scale	AS SHOWN

SITE PLAN

FA03

L:\Eng_2\Current Projects\College of San Mateo-Pool Building_3000085\Incoming Files\YEAR 2008\Fire Alarm\CSM_POOL BLDG_FA_DSA FINAL_POOL BUILDING-REI.DWG - Apr 08, 2009 Wednesday - 10:05am - FA03-SITE - fferaren