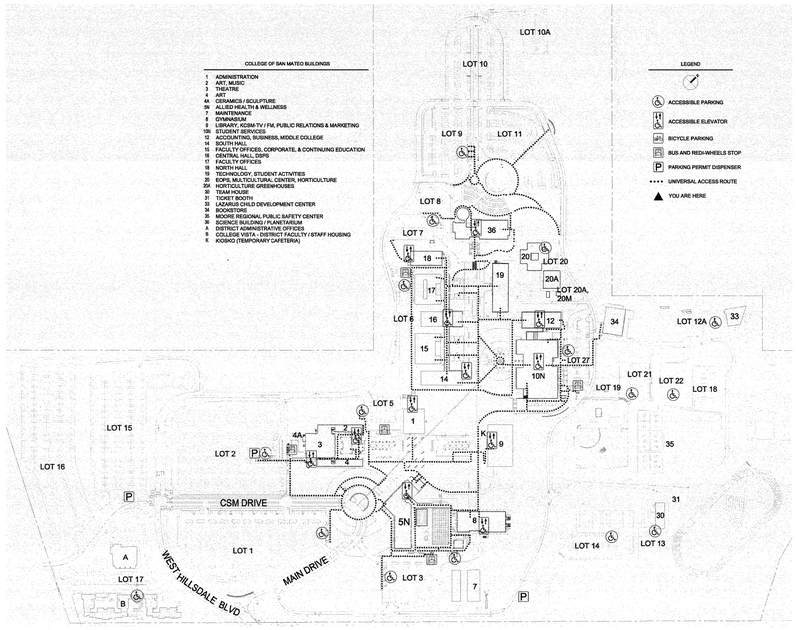

ACCESSIBILITY MAP | NTS | 07

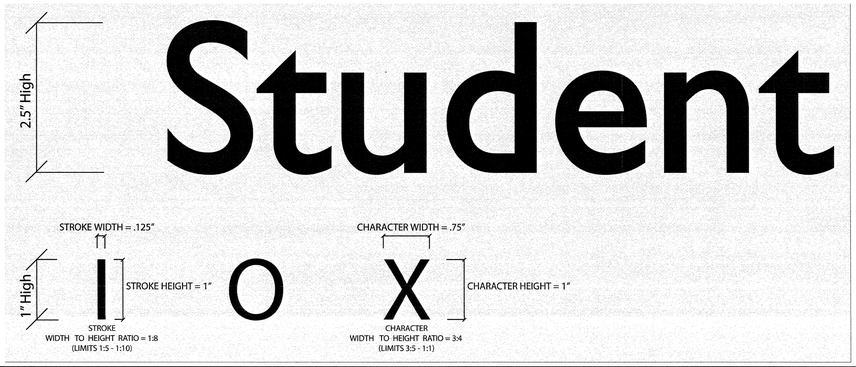

SIGNAGE LETTERING | 1" = 1' | 01

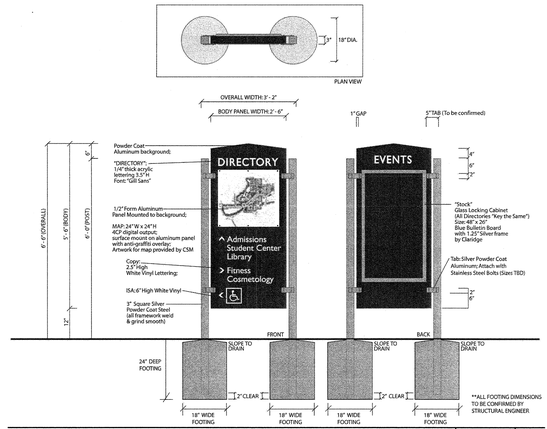

CAMPUS MAP DIRECTORY | 1/2" = 1'-0" | 02

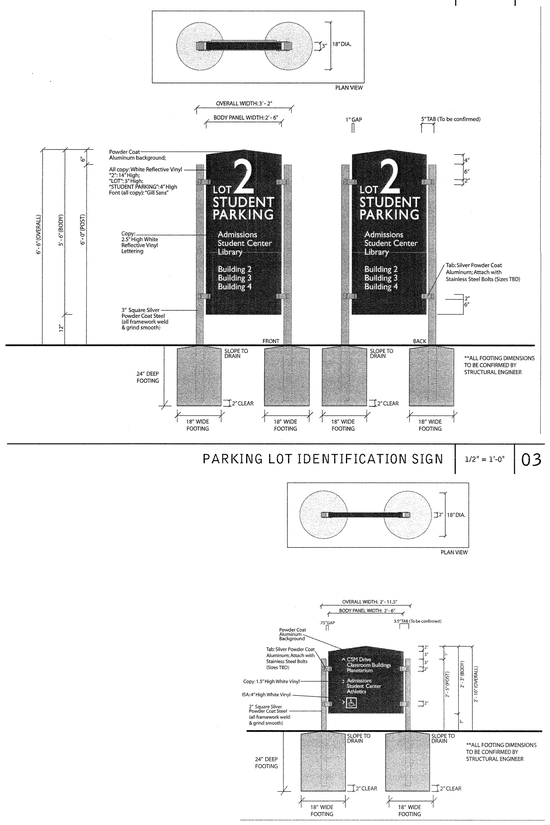

PARKING LOT IDENTIFICATION SIGN | 1/2" = 1'-0" | 03

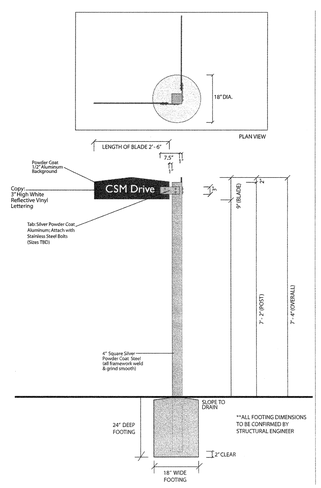

STREET IDENTIFICATION | 1/2" = 1'-0" | 08

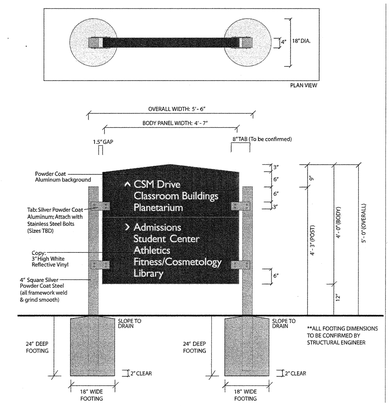

PRIMARY VEHICULAR DIRECTIONAL | 1/2" = 1'-0" | 05

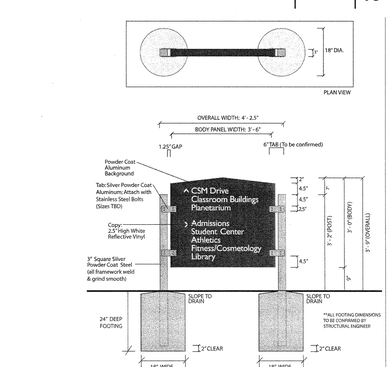

SECONDARY VEHICULAR DIRECTIONAL | 1/2" = 1'-0" | 06

PEDESTRIAN DIRECTIONAL TRAIL BLAZER | 1/2" = 1'-0" | 04

McCarthy Building Companies, Inc.
343 Sansome Street, 14th Floor
San Francisco, California 94104
P 415 | 364-1339
F 415 | 397-5999

LICENSED ARCHITECT — STEVEN C. KENDRICK — No. C-14099 — REN 08-30-09 — STATE OF CALIFORNIA

REGISTERED LANDSCAPE ARCHITECT — RICHARD MICHAEL SULLIVAN — NO. 2789 — RENEWAL 8-31-10 — 04-09-09 — STATE OF CALIFORNIA

IDENTIFICATION STAMP
DIV. OF THE STATE ARCHITECT
OFFICE OF REGULATION SERVICE
APPL. #: 01-110097
AC ____ FLS ____ SS ____
DATE: APR 09 2009
FILE NUMBER:

This and all other project documents and all ideas, aesthetics, and designs incorporated therein are instruments of service. All project documents are the registered property of LPA, Inc. and shall not be used in whole or in part for any project or purpose except as described in the contractual agreement between McCarthy and the District. LPA hereby gives formal notice that any such project document use, reproduction or modification (misuse) is not only unlawful but automatically binds all parties involved with misuse to fully indemnify and defend LPA and LPA's Consultants to the maximum extent allowed by law against any damages, claims or liabilities arising directly or indirectly from project document misuse. Project documents describe design intent of work and are not a representation of as-built or existing conditions. LPA and LPA's Consultants make no representations concerning the accuracy of documents and are not responsible for any discrepancies between project documents and the existing conditions.

© Copyright 2008

IDENTIFICATION STAMP
DIVISION OF THE STATE ARCHITECT
APPL. # 110097
FLS DSA SS D.H.
DATE APR 09 2009

College of San Mateo
Site Package
San Mateo, CA

Developed for
San Mateo County Community College District

Revision	Description	Date
	DSA SUBMITTAL	19 SEPT 2008
	DSA FINAL	09 APRIL 2009

Job. No.	27082.30
Date	09 APRIL 2009
Drawn by	AG, RF
Checked by	SM
Scale	AS SHOWN

SIGNAGE AND NOTES

G1.01