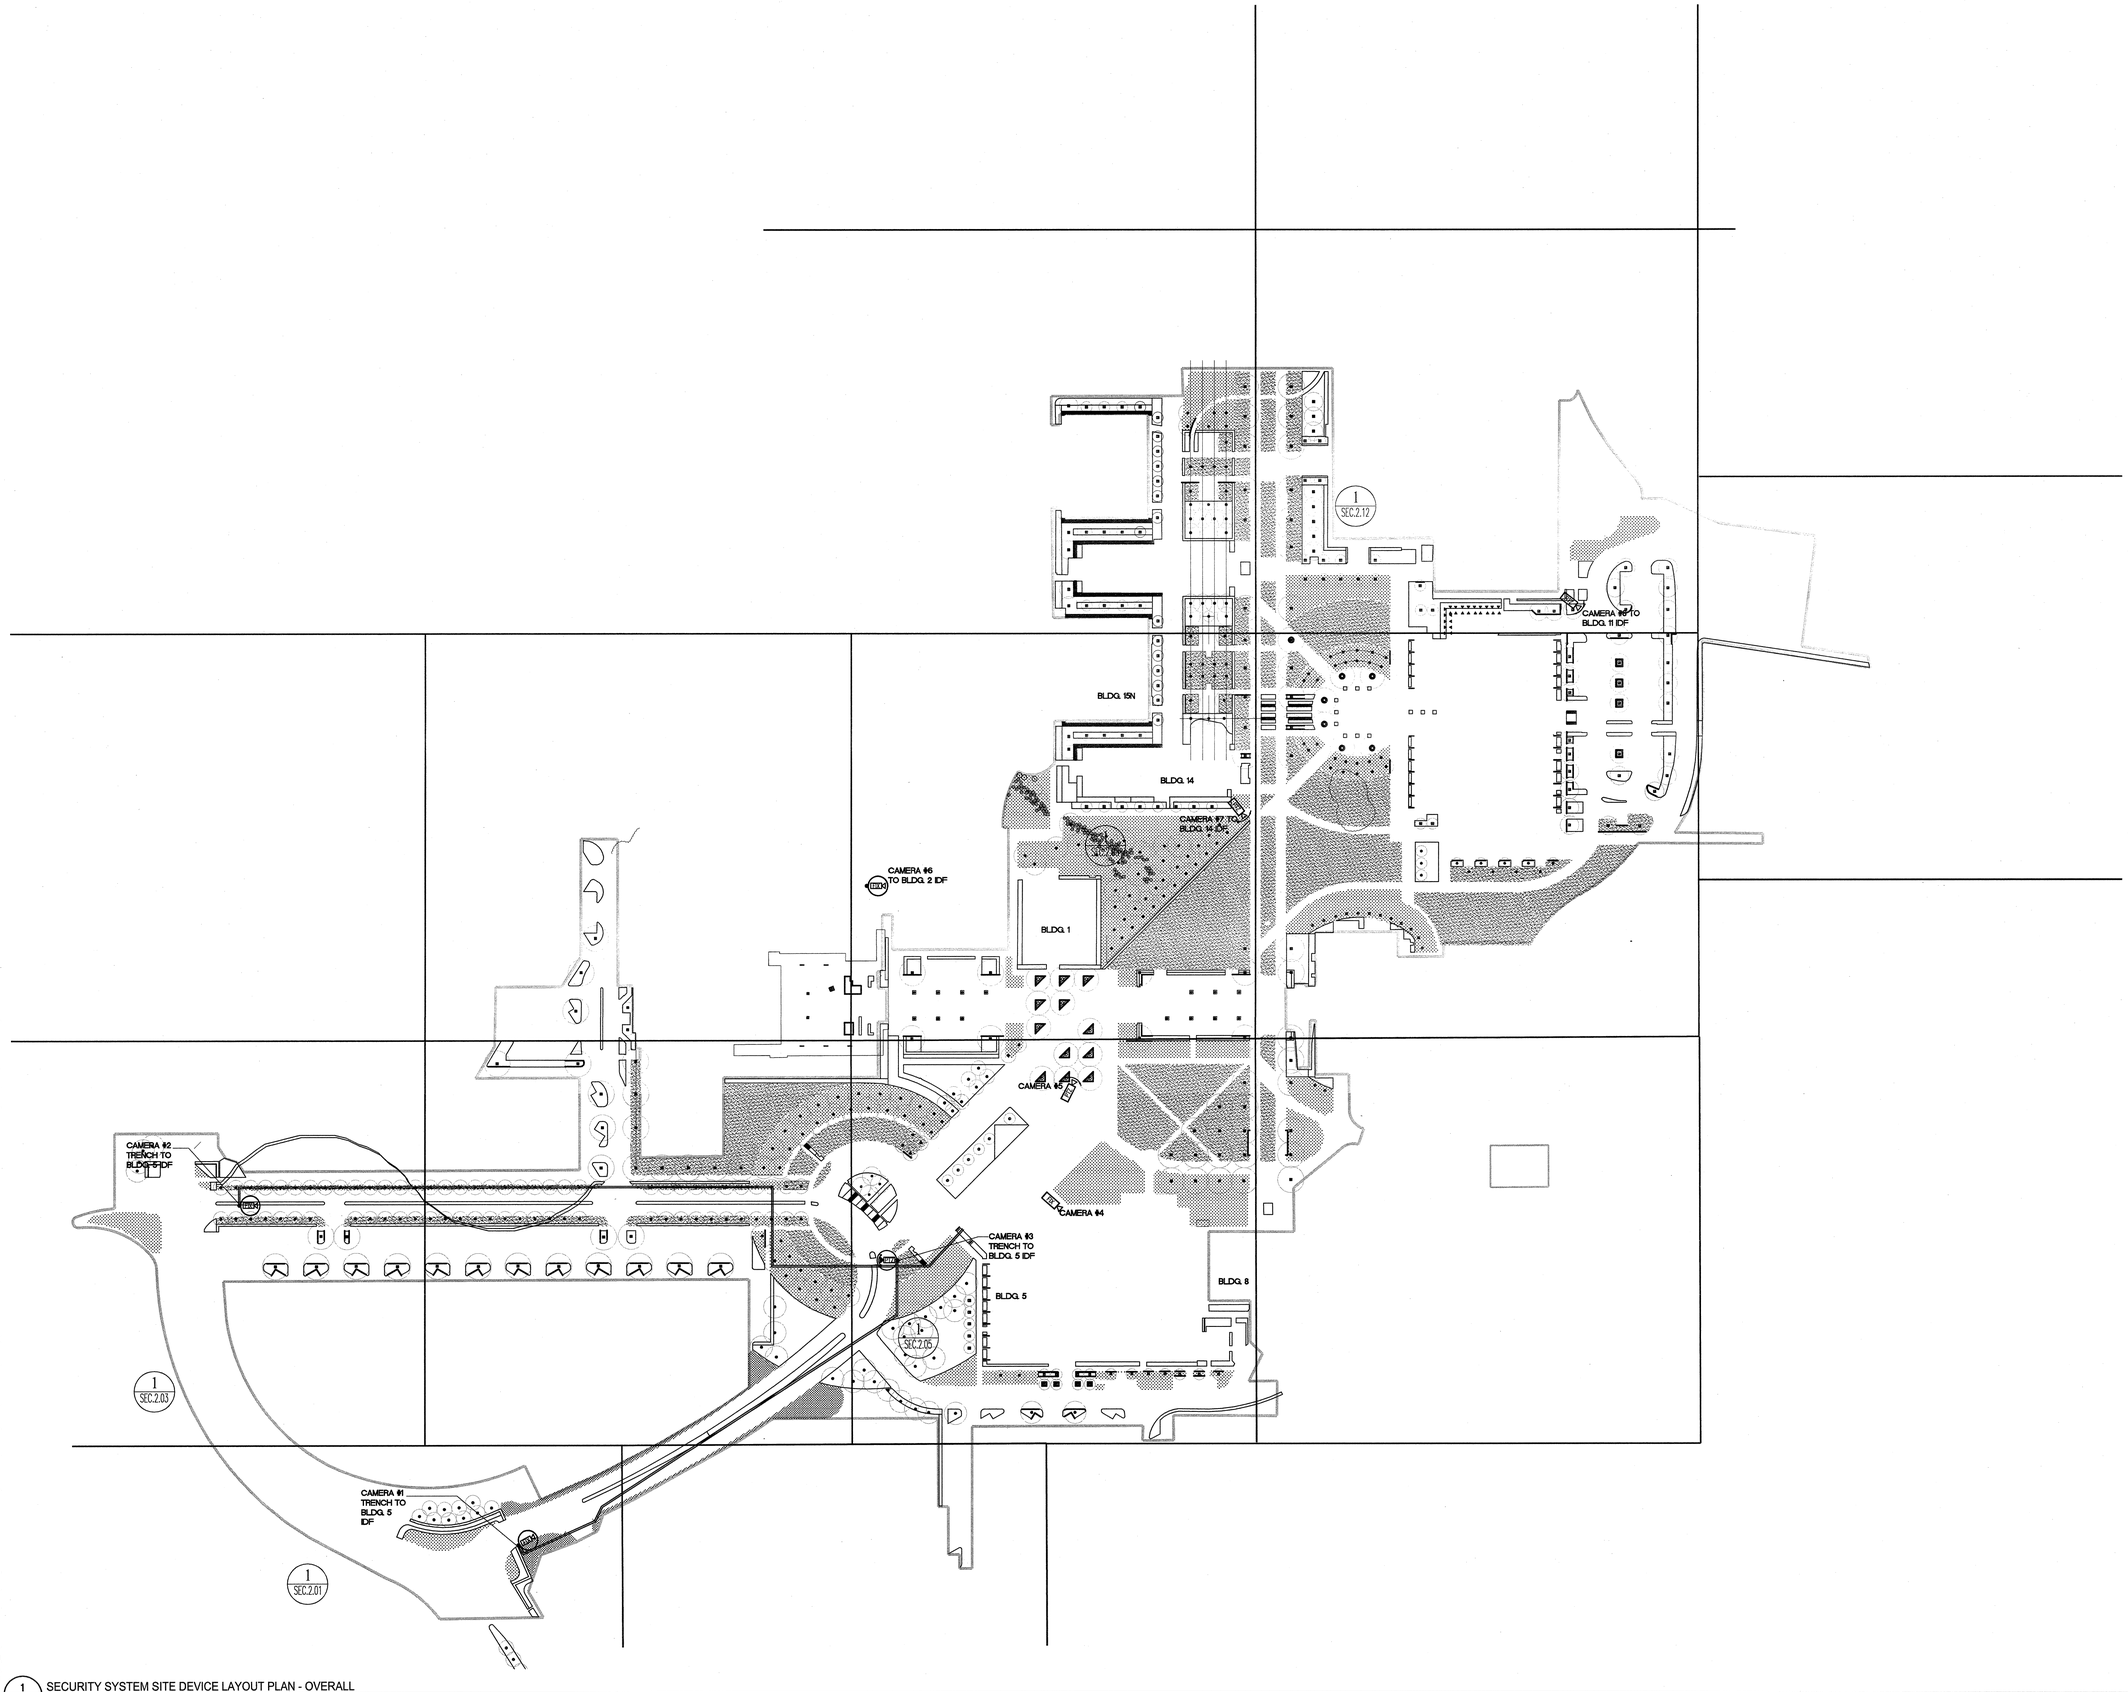

1 SECURITY SYSTEM SITE DEVICE LAYOUT PLAN - OVERALL
1"=60'-0"

L:\Dwg_2\Current Projects\College of San Mateo Site Up_300085\Incoming Files\YEAR 2009\Security\CSM DSA-FINAL REVISED TBLK_SECURITSEC2.01-SEC2.12_4.09.09.dwg - Apr 07, 2009 Tuesday - 10:42am - SEC2.00 - fferaren

McCARTHY
LPA KH

McCarthy Building Companies, Inc.
343 Sansome Street, 14th Floor
San Francisco, California 94104
P 415 | 364-1339
F 415 | 397-5999

NetVersant
network solutions for an e-world
47811 WARM SPRINGS BLVD.
FREMONT, CA 94539
OFFICE: 510.771.1200
FAX. 510.252.0109

REGISTERED PROFESSIONAL ENGINEER
WILLIAM PAUL MAZZETTI JR.
E13450
EXP. 6/30/10
ELECTRICAL
STATE OF CALIFORNIA

IDENTIFICATION STAMP
DIV. OF THE STATE ARCHITECT
OFFICE OF REGULATION SERVICE
APPL. #: 01-110097
AC. FLS. SS
DATE APR 09 2009

FILE NUMBER:

This and all other project documents and all ideas, artwork, and designs contained therein are instruments of service. All project documents are the exclusive property of LPA, Inc. (LPA) and cannot be used in whole or in part for any purpose or project not specifically described in the original agreement between McCarthy and the District. LPA hereby gives formal notice that any such project document use, reproduction or modification (misuse) is not only unlawful but automatically binds all parties involved with misuse to fully indemnify and defend LPA and LPA's Consultants for the misuse. Project documents are not to be used, misused or modified without prior written authorization and approval of release. Project documents represent design intent of work and are not a representation of as-built or existing conditions. LPA and LPA's Consultants make no representations concerning the accuracy of documents and are not responsible for any discrepancies between project documents and the existing conditions.

© Copyright 2005

College of San Mateo
Site Package
San Mateo, CA

Developed for
San Mateo County Community College District

Revision	Description	Date

Revision	Description	Date
	DSA SUBMITTAL	19 SEPT 2008
	DSA FINAL	09 APRIL 2009

Job. No.	27062.30
Date	09 APRIL 2009
Drawn by	AG, RF
Checked by	SM
Scale	AS SHOWN

SECURITY SYSTEM
SITE DEVICE
LAYOUT PLAN –
OVERALL

SEC.2.00