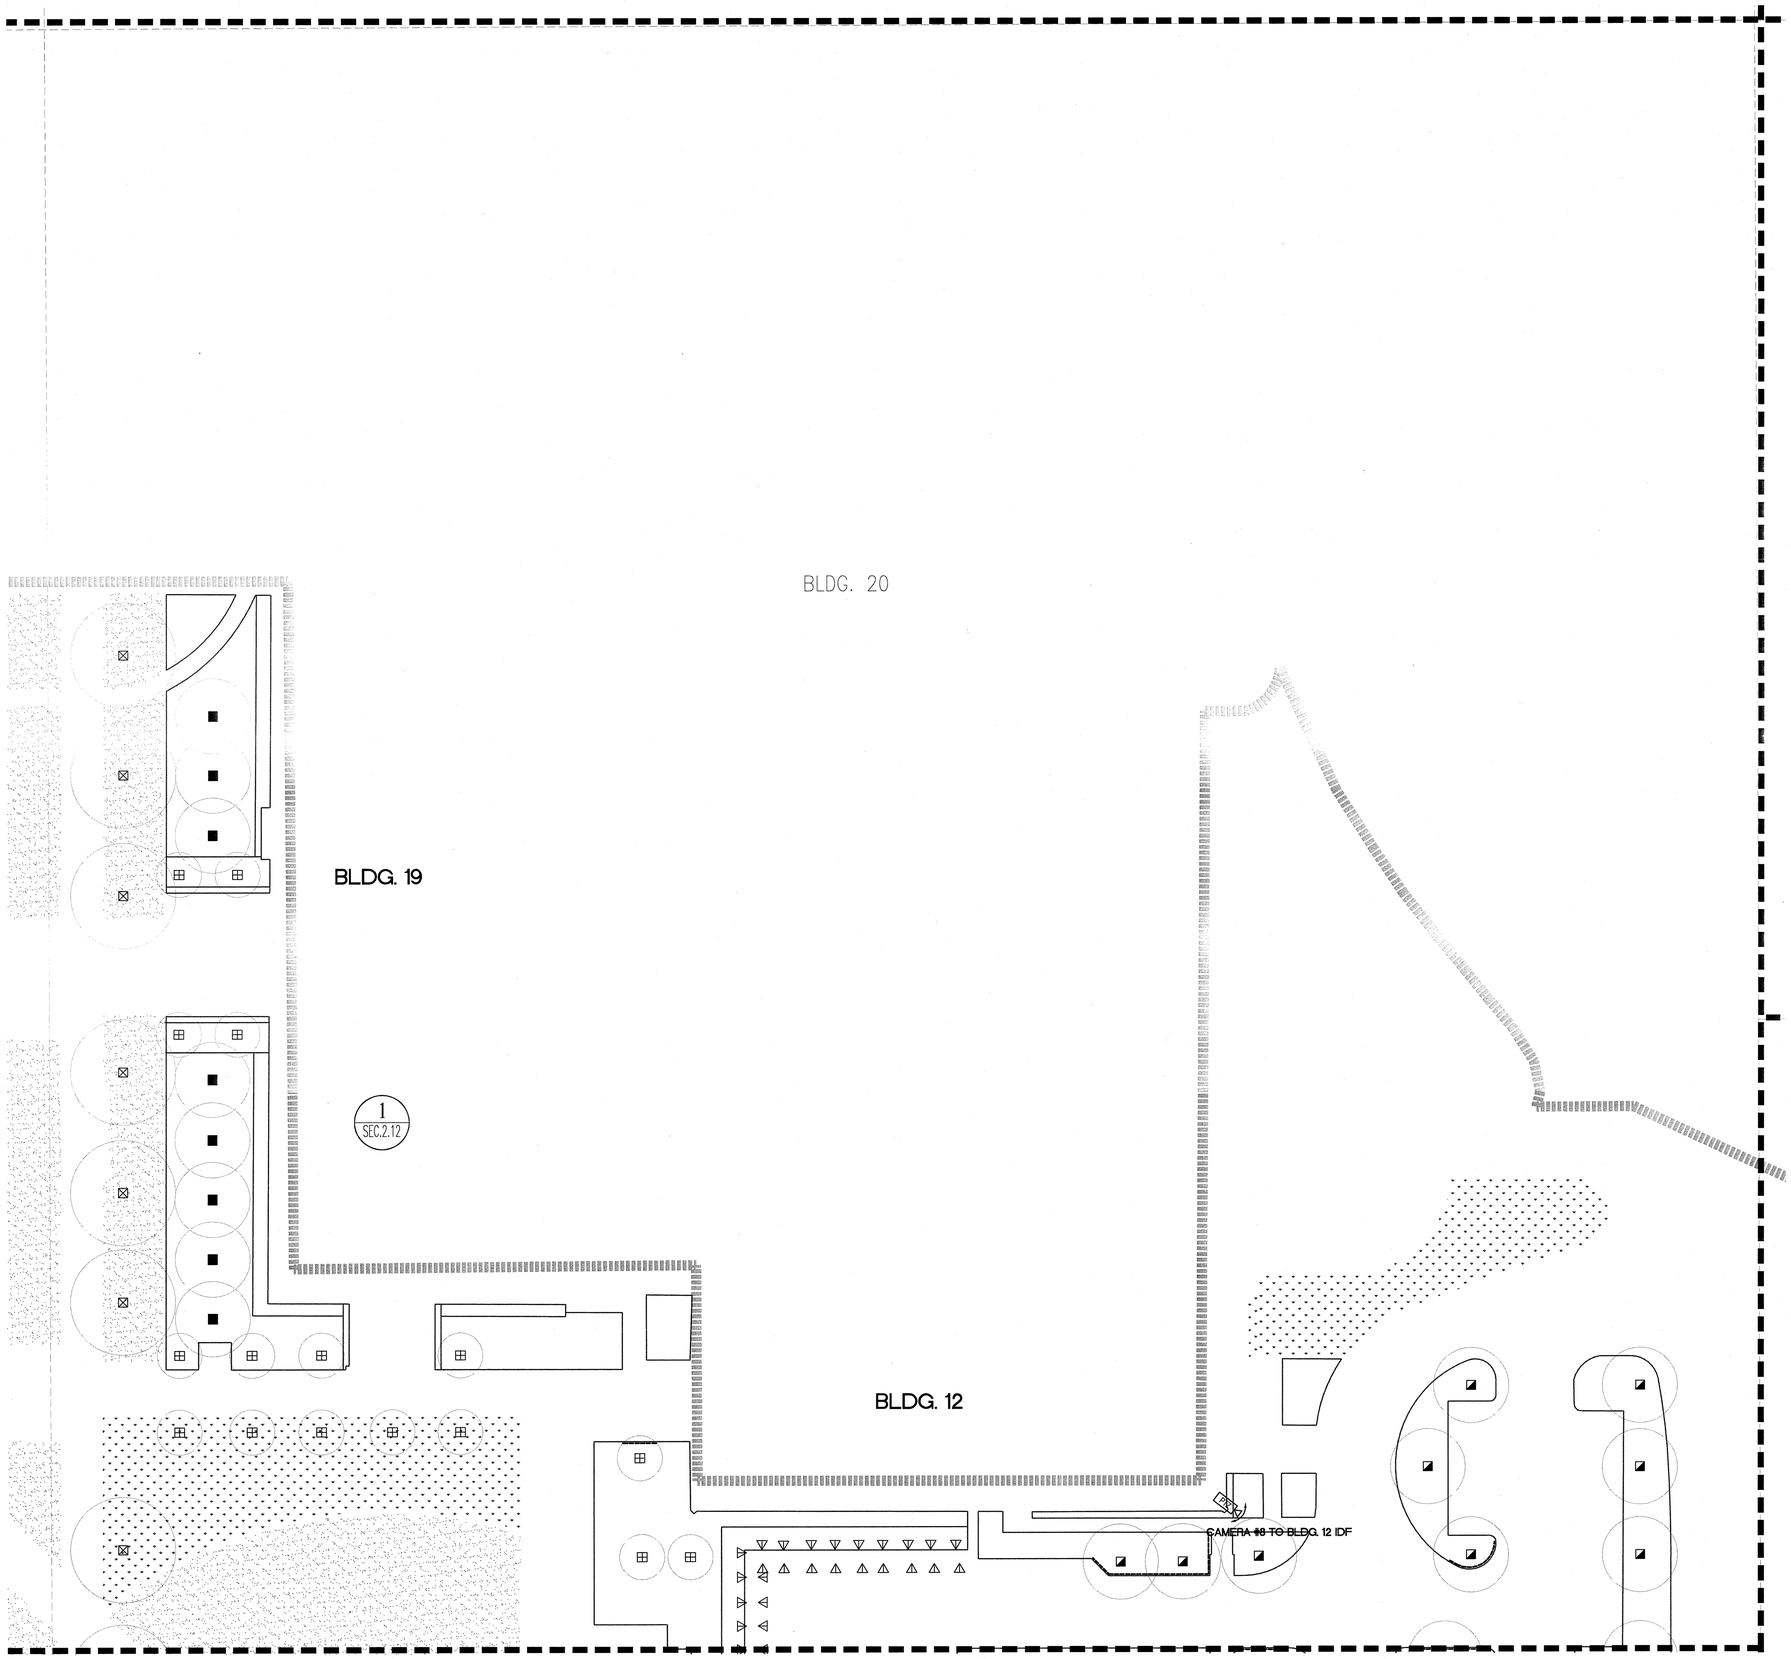

1 SECURITY SYSTEM SITE DEVICE LAYOUT PLAN - CAMERA No. 8
1"=20'-0"

L:\Eng_2\Current Projects\College of San Mateo Site Up_300085\Incoming Files\FEAR 2009\Security\CSM DSA-FINAL REVISED TBLA_SECURITSEC2.01-SEC2.12_A.09.08.dwg - Apr 07, 2009 Tuesday - 11:50am - SEC2.12-30x42-PN - ffeeren

McCARTHY
LPA KH

McCarthy Building Companies, Inc.
343 Sansome Street, 14th Floor
San Francisco, California 94104
P 415 |364-1339
F 415 |397-5999

NetVersant
network solutions for an e-world
47811 WARM SPRINGS BLVD.
FREMONT, CA 94539
OFFICE: 510.771.1200
FAX. 510.252.0109

REGISTERED PROFESSIONAL ENGINEER
WILLIAM A. MAZZETTA
No. E 13450
Exp. 12/31/10
ELECTRICAL
STATE OF CALIFORNIA

IDENTIFICATION STAMP
DIV. OF THE STATE ARCHITECT
OFFICE OF REGULATION SERVICE
APPL. # 01-110097
AC FLS SS D.H.
DATE APR 09 2009

FILE NUMBER:

The use of other project documents and all library, contractor, and other specifications, drawings and instruments of LPA, Inc. (LPA) and McCarthy Building Companies (McCarthy) are not to be used by LPA and cannot be lawfully used by others or in part for any project or purpose except as described in the contractual agreement between McCarthy and the District. LPA hereby gives formal notice that any such project document use, reproduction or modification (misuse) is not only unlawful but automatically holds all parties involved with misuse to fully indemnify and defend LPA and LPA's Consultants for the consequences of misuse and for any damages, losses or liabilities arising directly or indirectly from project document misuse. Project documents describe design intent of work and are not a representation of as-built or existing conditions. LPA and LPA's Consultants make no representations concerning the accuracy of documents and are not responsible for any discrepancies between project documents and the existing conditions.

© Copyright 2008

College of San Mateo
Site Package
San Mateo, CA

Developed for
San Mateo County Community College District

Revision	Description	Date

Revision	Description	Date
	DSA SUBMITTAL	19 SEPT 2008
	DSA FINAL	09 APRIL 2009

Job. No.	27082.30
Date	09 APRIL 2009
Drawn by	AG, RF
Checked by	SM
Scale	AS SHOWN

SECURITY SYSTEM
SITE DEVICE
LAYOUT PLAN –
CAMERA No. 8

SEC.2.12