Copyright 2005 Steinberg Architects All Rights Reserved – These Plans and/or Specifications are intended for the sole benefit of SSC's client and may not be used, reused, copied, or reproduced in any form without the express written consent of Steinberg Architects




NOTE: S.E.D. FOR UNISTRUT MOUNTED LIGHT FIXTURE DETAIL.

## 8 UNISTRUT MOUNTED DETAILS
STEEL ROD & BRACKET TO WALL DETAIL — 3" = 1'–0"




## 7 SLIDING MARKER BD. MOUNTING
3" = 1'–0"

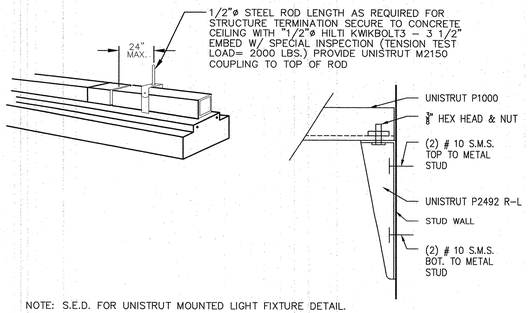


## 4
3/4" = 1'–0"

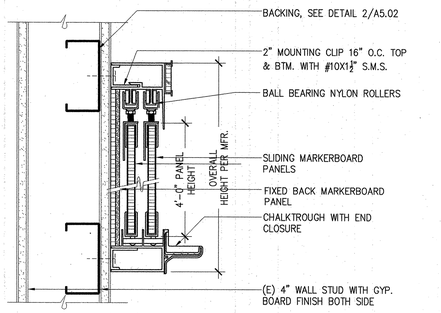


## C INFILL WALL @ (E) INTERIOR OPENING @ (E) 1-HOUR FIRE RATED WALL
UL DESIGN: U465 (U423), CBC TABLE 7–B, ITEM 16–1.3 (1–HR)

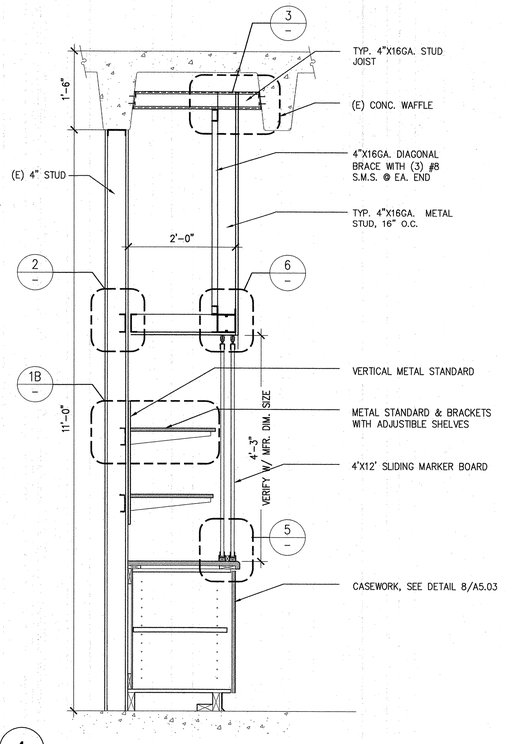


## A TYPICAL 1 HR. WALL WITH ACOUSTICAL INSULATION
UL DESIGN: U465 (U423), CBC TABLE 7–B, ITEM 16–1.3 (1–HR)

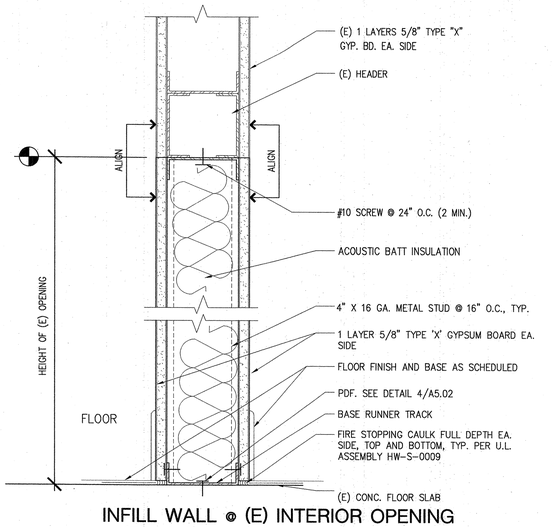


## 6 HORIZ. SLIDING MARKER BD. - HEAD/JAMB SIM.
3" = 1'–0"

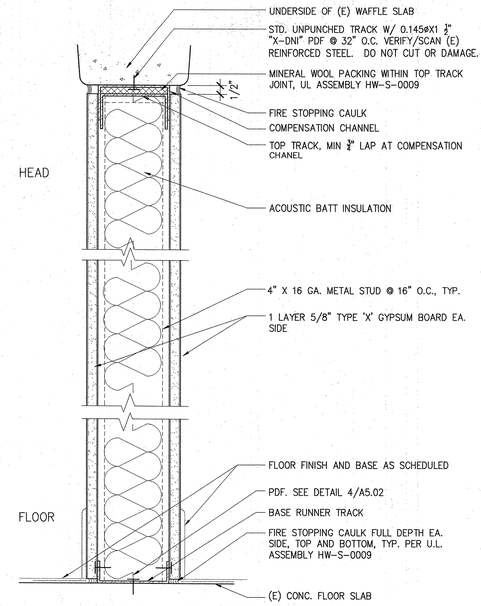


## 3 WALL @ TOP TRACK
3" = 1'–0"

**WALL TYPE LEGEND:**

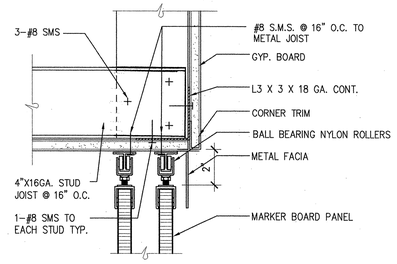


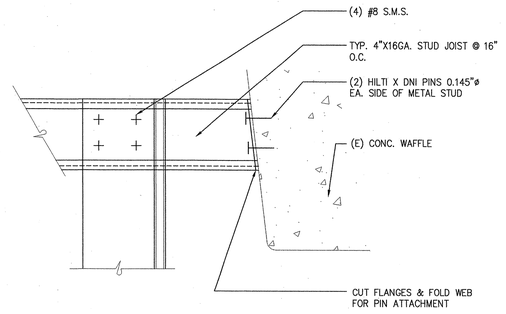


## B FURRED WALL




## 1B METAL STANDARD & BRACKET
3" = 1'–0"
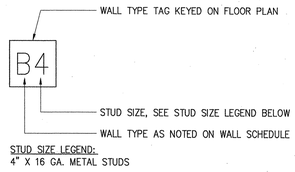
## 1 WALLTYPES & WALL TYPE LEGEND
3" = 1'–0"

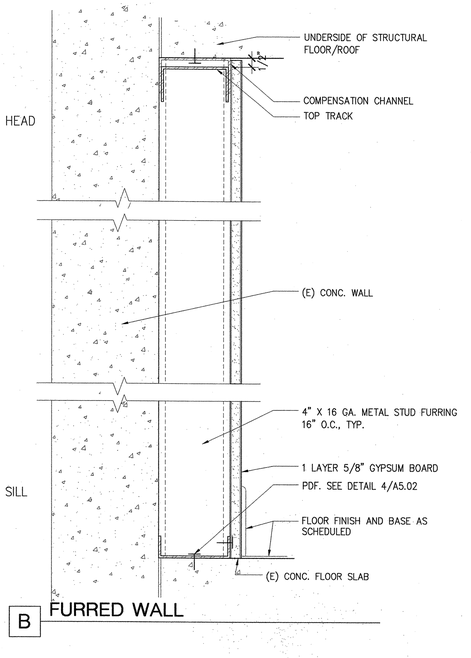


## 2 SOFFIT DETAIL @ WALL
3" = 1'–0"

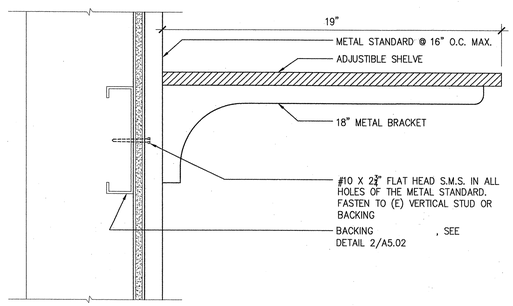


## 5 HORIZ. MARKER BD. - SILL
3" = 1'–0"

# SKYLINE COLLEGE
TCOM CLASSROOM ALTERATION BUILDING 2

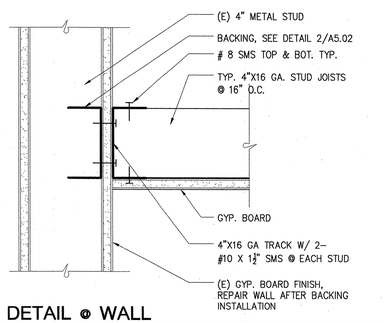owner
SAN MATEO COUNTY
3401 CSM DRUVE
SAN MATEO CA 94402

architect
STEINBERG ARCHITECTS
60 Pierce Avenue
San Jose,CA 95110

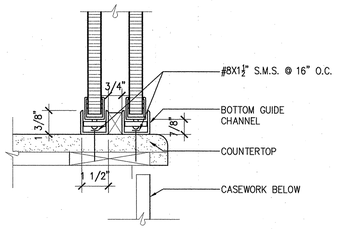LICENSED ARCHITECT ERNEST T. TAMAE No. C13447 REG. 12/31/07 STATE OF CALIFORNIA

IDENTIFICATION STAMP DIV. OF THE STATE ARCHITECT
APPL. # 01–108576
AC FLS DSS
DATE 3-14-07

| rev. | date | issue |
|---|---|---|
| | 02.02.07 | DSA SUBMITTAL |
| | 03.14.07 | DSA BACKCHECK |

STEINBERGARCHITECTS

| | | | |
|---|---|---|---|
| project no: | 06044 | date: | 02–02–07 |
| drawn by: | JC | checked by: | RS |
| scale: | AS NOTED | 0 1' 2' 4' | |

WALL TYPES & DETAILS

**A5.01**

P:\SCHL\05-044 Skyline College Bldg 2 Comp Sprint\P_CAD_Files\A\A501_walltypes1.VSS1.dwg
Printed: Monday, March 12, 2007 4:43pm by: JCuang