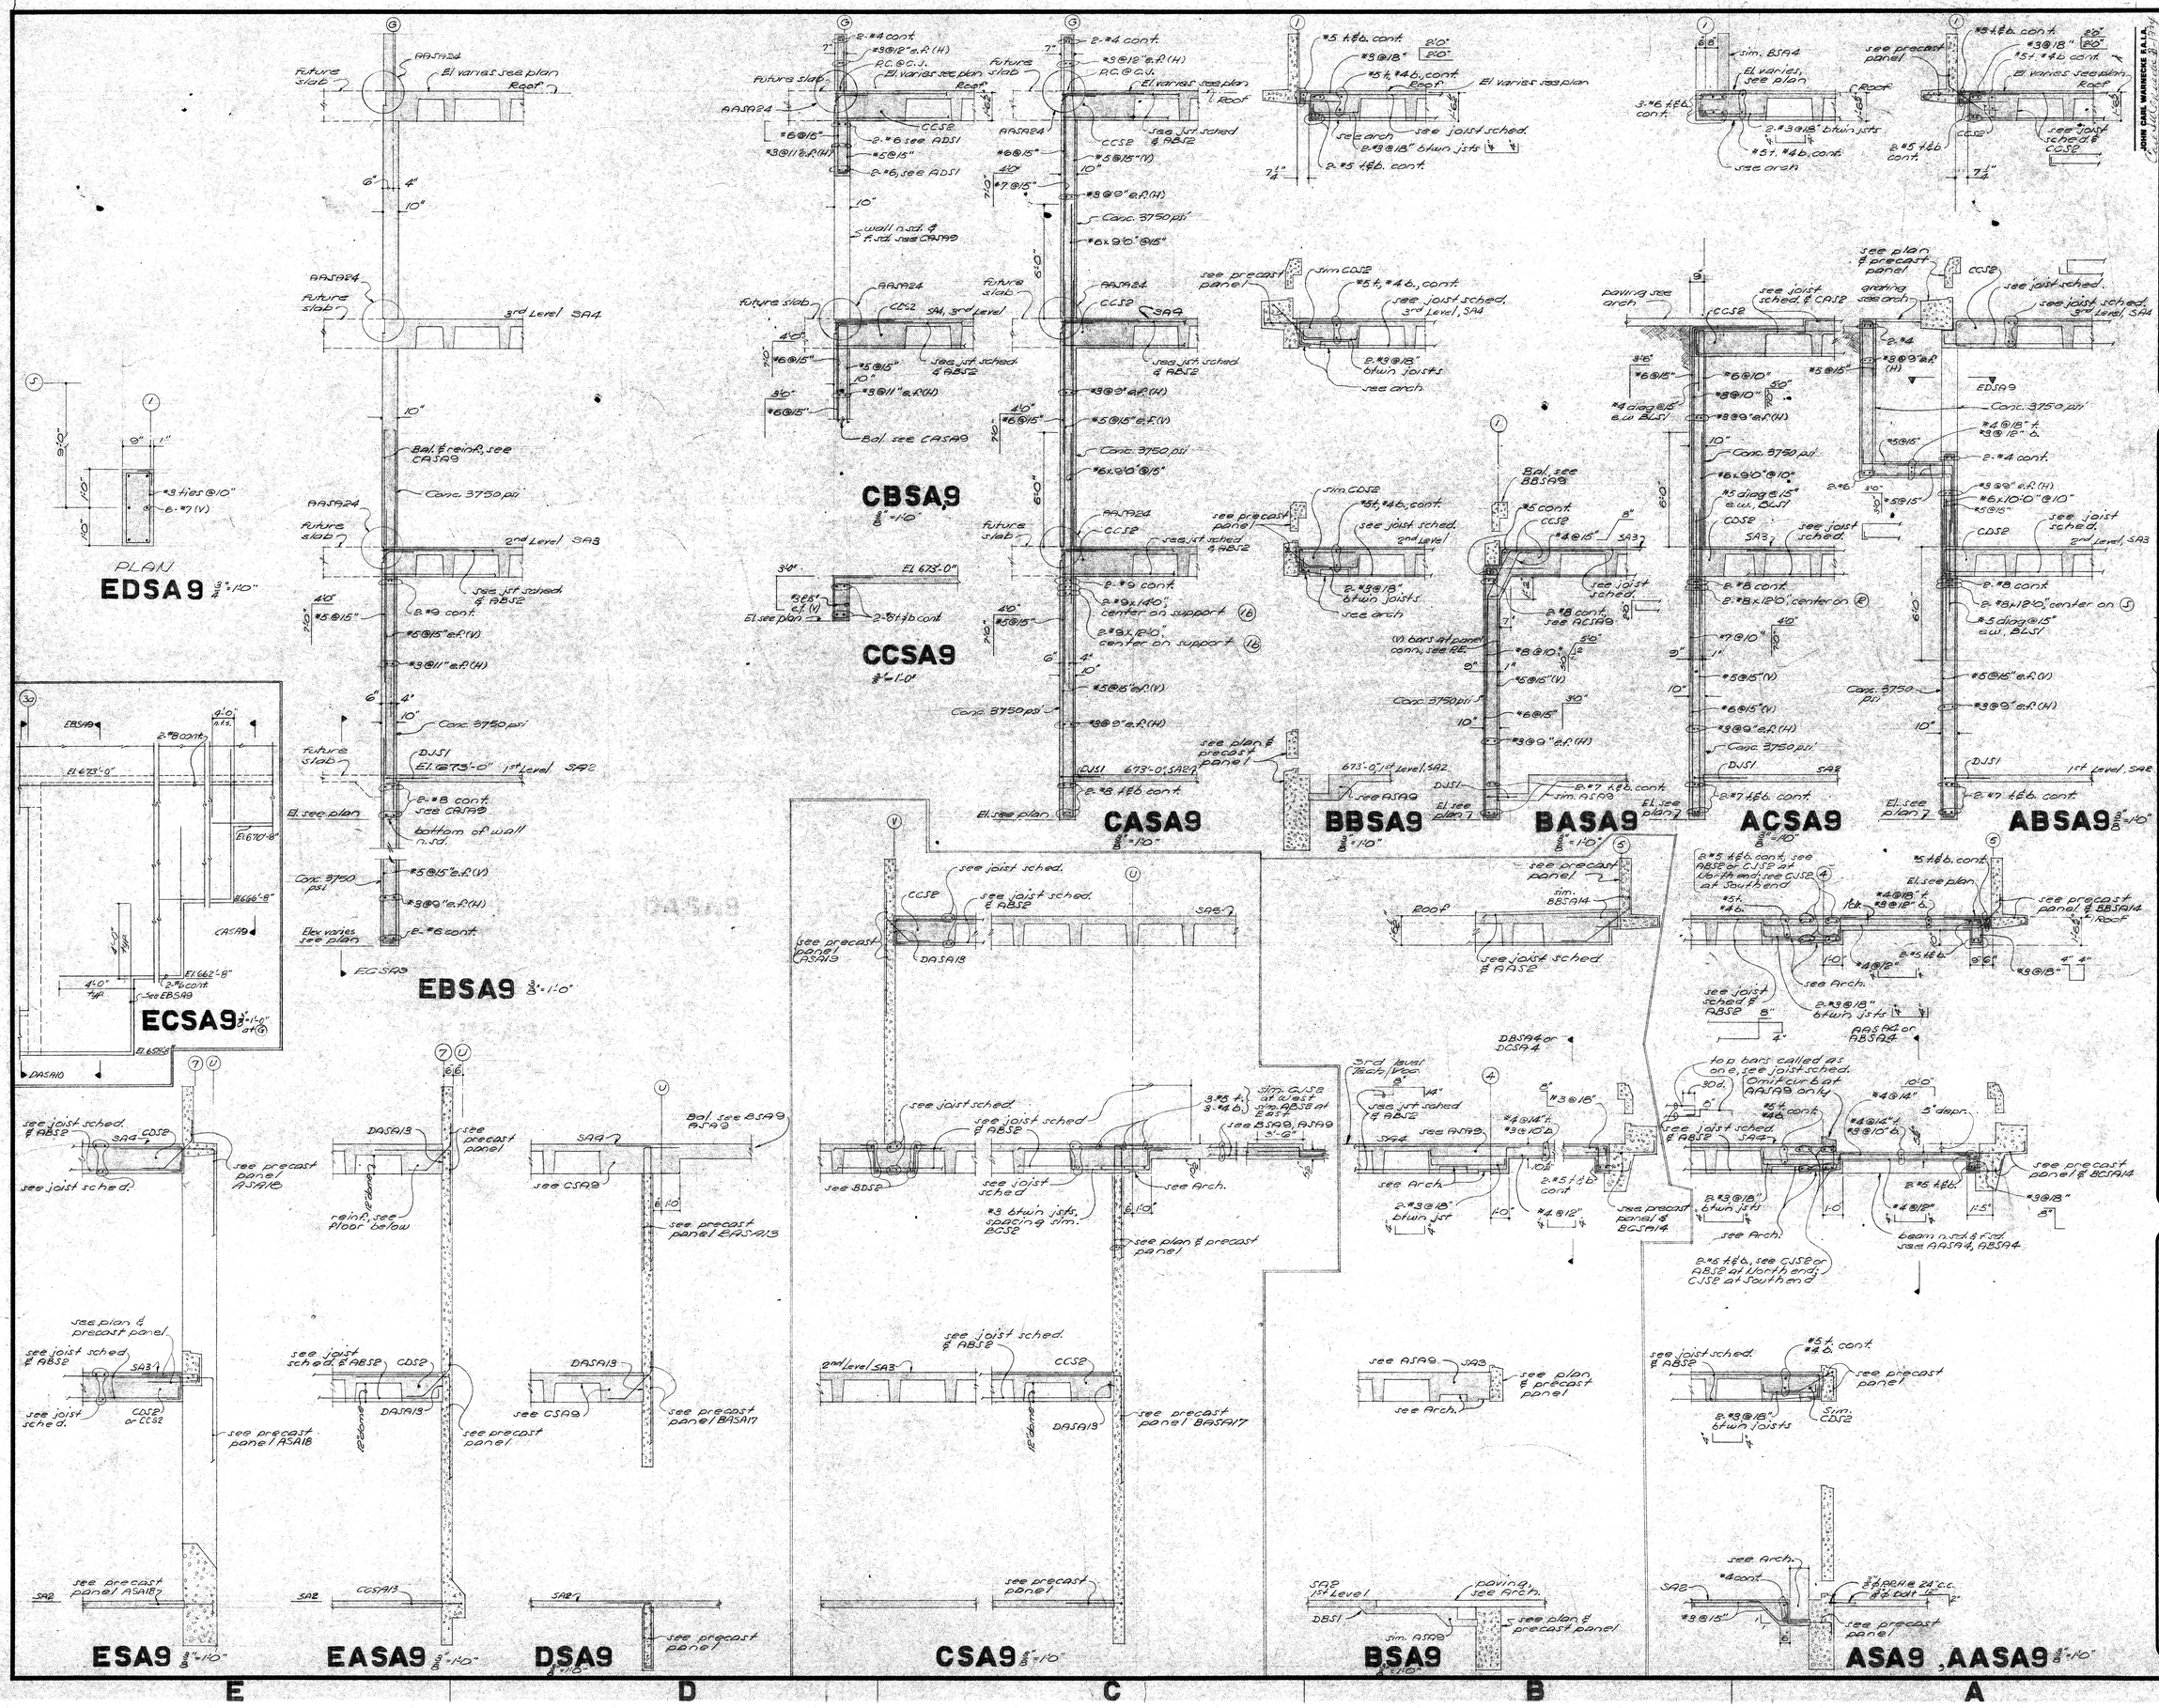

JOHN CARL WARNECKE AND ASSOCIATES
ARCHITECTS AND PLANNING CONSULTANTS
51 NEW MONTGOMERY STREET SAN FRANCISCO

JOHN CARL WARNECKE F.A.I.A.

Sandra Thompson
■ ISADORE THOMPSON STRUCTURAL ENGINEERS
□ KELLER & GANNON MECH. & ELEC. ENGINEERS
□ CARL E. KIRKER CIVIL ENGINEERS

SULLIVAN, BORTOLAZZO SUPERINTENDENT

MATEO V. FASANARO
BUSINESS MANAGER
SAN MATEO JUNIOR COLLEGE DISTRICT

STATE OF CALIFORNIA
DIVISION OF ARCHITECTURE AND CONSTRUCTION
27746 APPROVED JAN 16 1967

BUILDING A SCIENCE, TECH/VOC.
WALL SECTIONS
COLLEGE OF SAN MATEO
SAN BRUNO CALIFORNIA

NO.	REVISION DESCRIPTION	DATE	APPROVED

SCALE AS NOTED
JOB NO. 1304
D.B.
CHECK BY
DATE JAN 13, 1967

SHEET NUMBER
SA9
OF 24 SHEETS
REVISION NO.