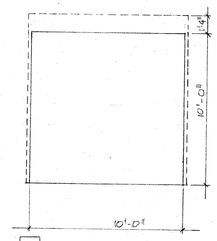

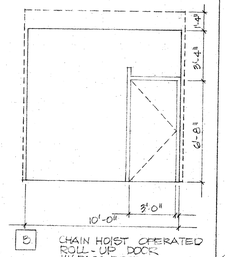

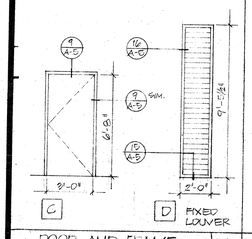

DOOR AND FRAME TYPES | 1

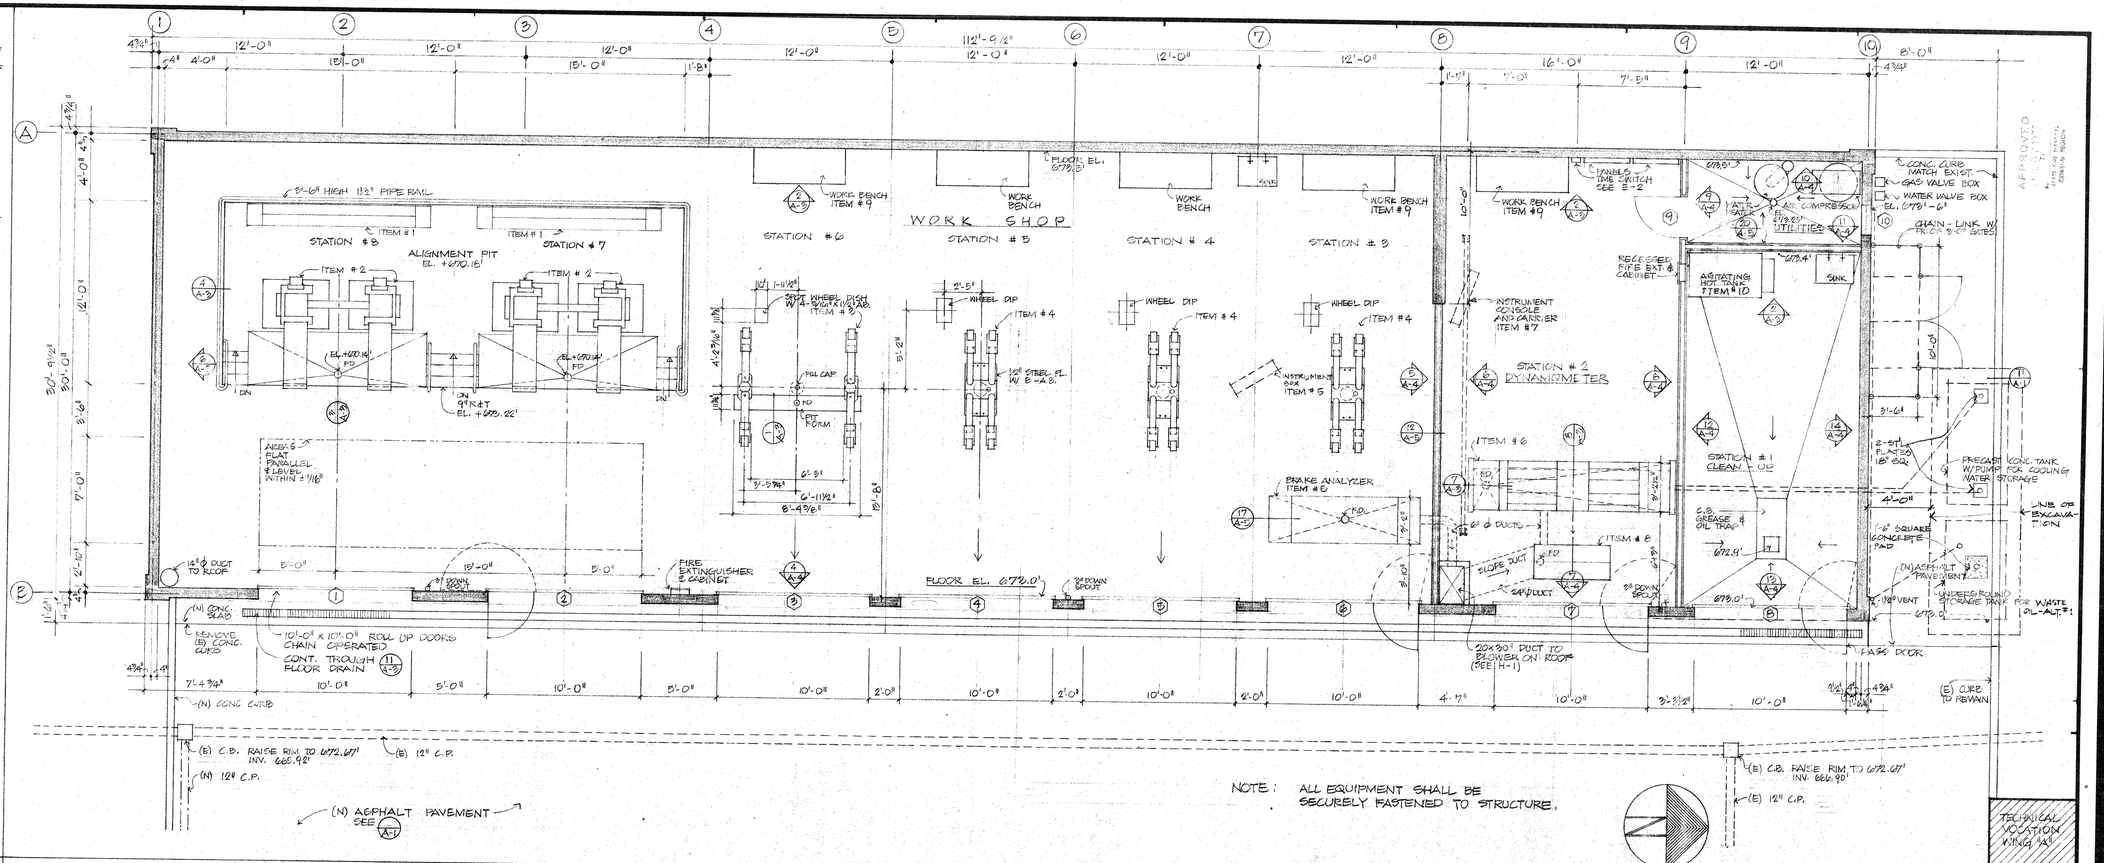

GROUND FLOOR PLAN | 1

NOTE: ALL EQUIPMENT SHALL BE SECURELY FASTENED TO STRUCTURE.

SCALE : 1/4" = 1'-0" | 2

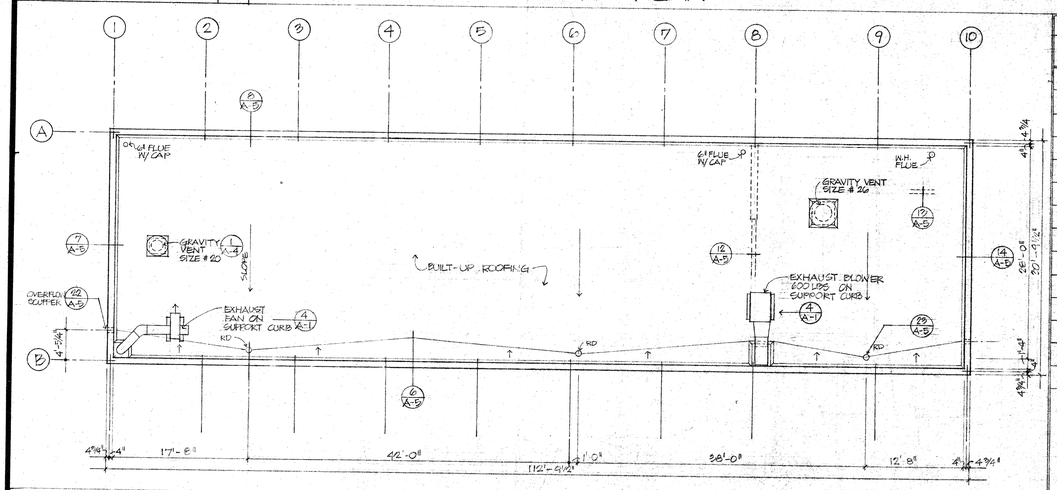

ROOF PLAN | SCALE 1/8" = 1'-0" | 3

EQUIPMENT SCHEDULE

ITEM NO.	EQUIPMENT NAME	MANUFACT. MODEL NO.	SERVICE BANK ELECT.	WATER	GAS	AIR	NOTES
1	INSTRUMENTATION GROUP	HUNTER GROUP LV - 4	—	—	—	—	—
2	ALIGNMENT PIT - RACK	HUNTER GROUP PE	—	—	—	2 - 1/4" COUPLINGS	—
3	DRIVE IN CAR HOIST	DRESSER GLOBE GPS - 28L	—	—	—	3/4"	—
4	TIRE HOIST	WESTERN W - 30	—	—	—	1/2"	HYDRO - PNEUMATIC
5	BRAKE ANALYZER	CLAYTON HT - 6000	208 V 60 HZ	—	—	1/2"	—
6	DYNAMOMETER	CLAYTON CT - 200	115V 1Ø 60 HZ	—	—	1/2"	C.G. MOUNTD.
7	INSTRUMENT CONSOLE	CLAYTON CSS - 7100	115 V 1Ø 60 HZ	—	—	—	—
8	EXHAUST DISPOSAL SYSTEM	CLAYTON 1 - DES - 2	208 V 3Ø 60HZ	—	—	—	INCL. BLOWER
9	WORK BENCH	SHURE WM - 9/96 - 472	—	—	—	—	BOLT TO WALL & FLOOR
10	AGITATING HOT TANK	K.I. INC. 200 DELUX	460 V 3Ø	3/4 C.W.	—	—	—
11							
12							
13							
14							

4

INTERIOR FINISH SCHEDULE

AREA NO	NAME	FLOOR MAT'L	FIN.	BASE MAT'L	FIN.	WALLS MAT'L	FIN.	CEILING MAT'L	FIN.	BEAM MAT'L	FIN.	MISC. MAT'L	FIN.	NOTES
1	WORK SHOP	CONC.	S	RB. ON GWB WALLS	—	CONC. / GWB	P	GWB	P	G-LAM.	S	MISC. MTL. & DUCTS	P	BENCH - FAC. FIN.
2	DYNAMO-METER	CONC.	S	RB. ON GWB WALLS	—	CONC. / GWB	P	GWB	P	G-LAM.	S	MISC. MTL. & DUCTS	P	BENCH - FAC. FIN.
3	UTILITIES	CONC.	S	RB. ON GWB WALLS	—	CONC. / GWB	P	GWB	P	G-LAM.	S	—	—	—
4	CLEAN-UP	CONC.	S	RB. ON GWB WALLS	—	CONC. / GWB (M.R.)	P	GWB (MR)	P	G-LAM.	S	—	—	—

DOOR, LOUVER AND FRAME SCHEDULE

DOOR NO	TYPE	WIDTH	HT.	THK.	MAT.	FIN	FRAME TYPE	FRAME MAT'L	FRAME FIN.	DETAIL HEAD	DETAIL JAMB	DETAIL SILL	HDW GROUP	NOTES
1	A	10'-0"	10'-0"	—	MTL.	P	A	MTL.	P.	3/A-5	10/A-5	—	—	w/ 3'-0" x 6'-8" PASS DOOR
2	B	10'-0"	10'-0"	—	MTL.	P	B	MTL.	P.	9/A-5	10/A-5	—	—	
3	A	10'-0"	10'-0"	—	MTL.	P	A	MTL.	P.	3/A-5	10/A-5	—	—	
4	A	10'-0"	10'-0"	—	MTL.	P	A	MTL.	P.	3/A-5	10/A-5	—	—	
5	A	10'-0"	10'-0"	—	MTL.	P	A	MTL.	P.	3/A-5	10/A-5	—	—	
6	B	10'-0"	10'-0"	—	MTL.	P	B	MTL.	P.	9/A-5	10/A-5	—	—	w/ 3'-0" x 6'-8" PASS DOOR
7	B	10'-0"	10'-0"	—	MTL.	P	B	MTL.	P.	9/A-5	10/A-5	—	—	w/ 3'-0" x 6'-8" PASS DOOR
8	B	10'-0"	10'-0"	—	MTL.	P	B	MTL.	P.	9/A-5	10/A-5	—	—	w/ 3'-0" x 6'-8" PASS DOOR
9	C	3'-0"	6'-8"	1 3/4"	HM.	P	C	HM.	P.	9/A-5	9/A-5	—	1	
10	D	2'-0"	9'-5 1/2"	4"	MTL.	P	D	MTL.	P.	15/A-5	16/A-5	15/A-5	—	LOUVER W/ SCREEN

5

KELLER AND DASEKING • ARCHITECTS
WALTER L. KELLER A.I.A.
WILLIAM H. DASEKING A.I.A.
825 OAK GROVE AVENUE
MENLO PARK, CALIFORNIA

AUTOMOTIVE SHOP
SKYLINE COLLEGE
GROUND FLOOR PLAN, ROOF PLAN, SCHEDULES

TECHNICAL VOCATION WING 'A8'

7705
6-6-77
A-2
2 OF 12