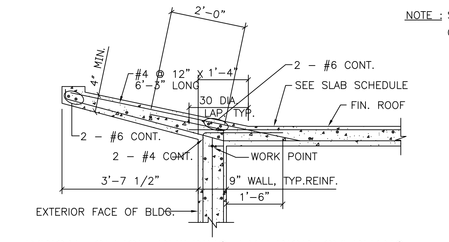


TYPICAL OFFICE BUILDING EXTERIOR OVERHANG

## SECTION A–S4

SCALE : 1/2" = 1'–0"

SEE SHEET S–3

NOTE : SEE ARCH. DWGS A/6 OVERHANG DETAILS.




## SECTION B–S4

SCALE : 1/2" = 1'–0"

SEE SHEET S–3

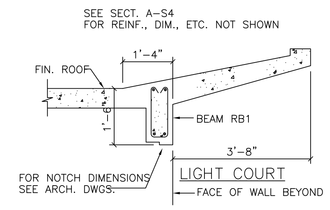


## SECTION C–S4

SCALE : 1/2" = 1'–0"

SEE SHEET S–3

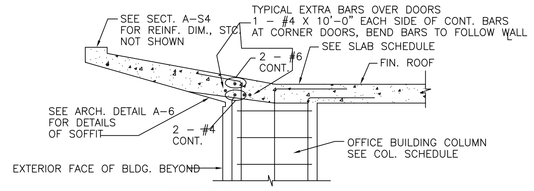


## SECTION D–S4

SCALE : 1/2" = 1'–0"

SEE SHEET S–3

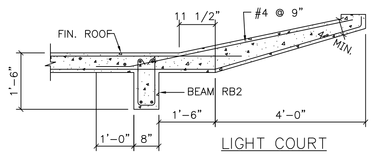


PARTIAL PLAN – SHOWING FRAMING AROUND ROOF OPENING
IN NORTH WING – SOUTH WING SIMILAR BUT OPP. HAND

SCALE : 1/4" = 1'–0"




AT INTERSECTION OF OFFICE BUILDING CORRIDORS
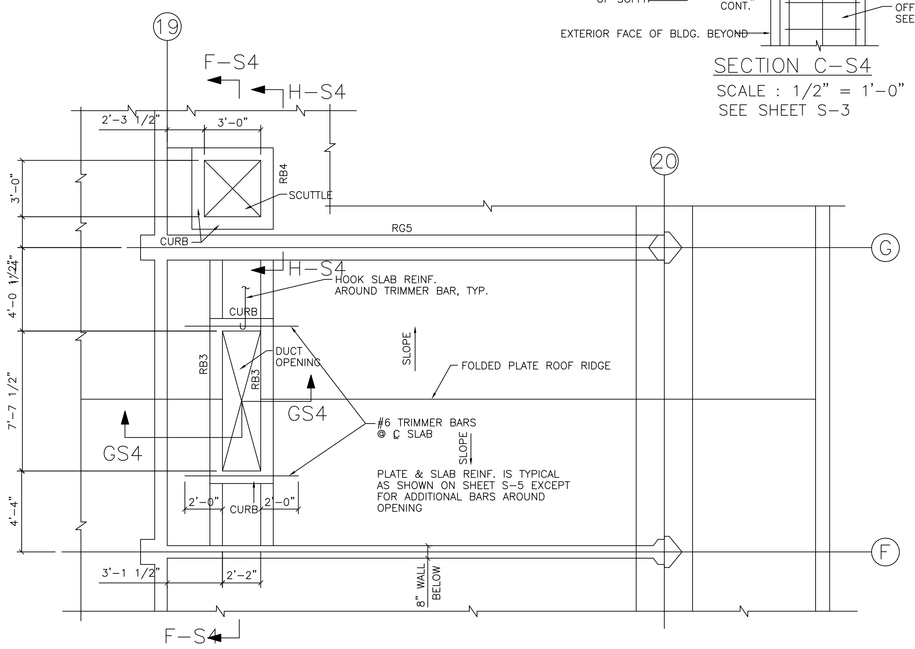
## SECTION E–S4

SCALE : 1/2" = 1'–0"

SEE SHEET S–3

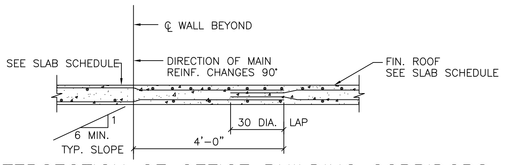


## SECTION F–S4

SCALE : 1/2" = 1'–0"

ROOF BEAM RB3

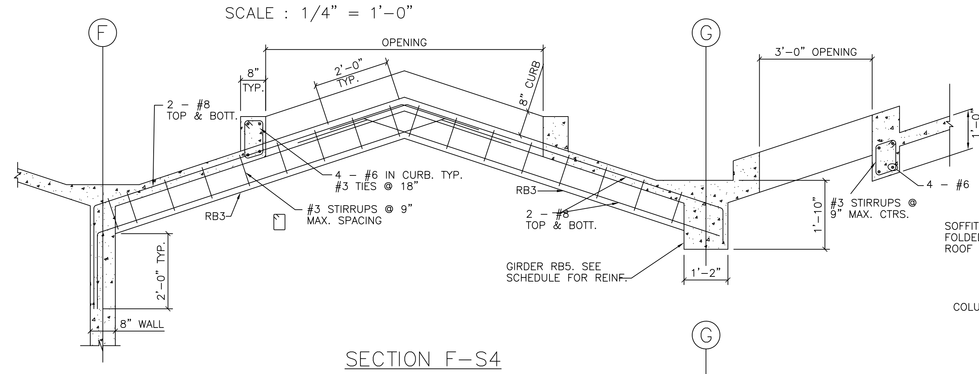


## SECTION G–S4

SCALE : 1/2" = 1'–0"




## SECTION H–S4

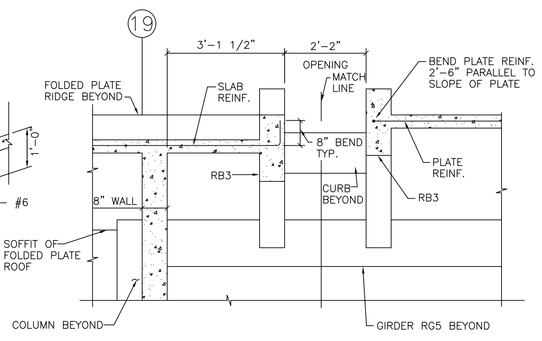SCALE : 1/2" = 1'–0"

ROOF BEAM RB4

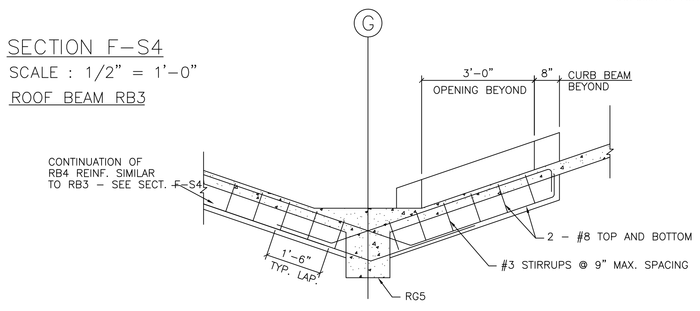


NOTE :
FOR DETAILS OF FOLDED PLATE ROOF
REFER TO SHEET S5




NORTH WING SHOWN
SOUTH WING SIMILAR BUT OPP. HAND
SCALE : 1/8" = 1'–0"

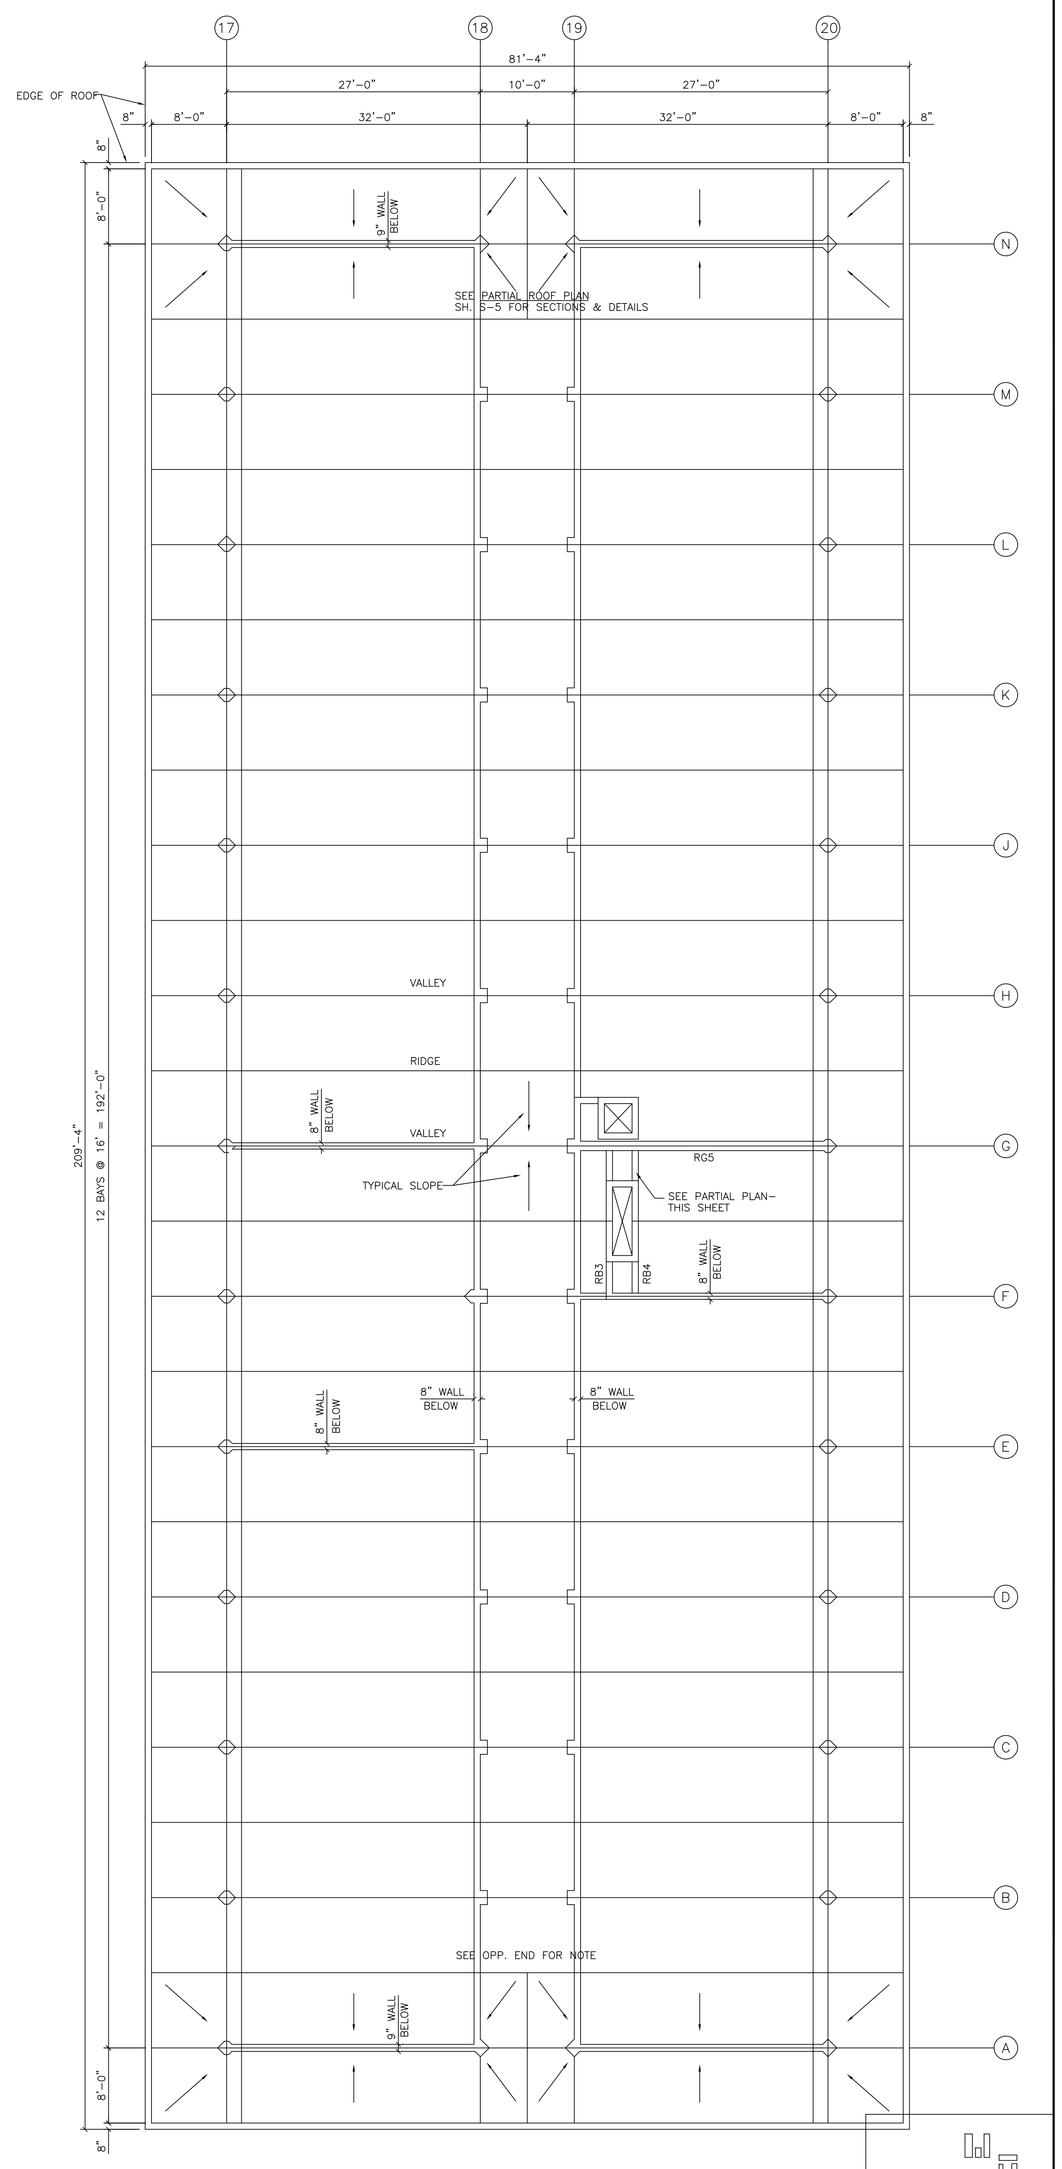


KEY PLAN

GEORGE W. HUTCHINSON
DIRECTOR OF BUILDING CONSTRUCTION

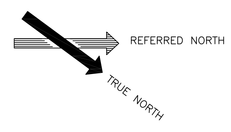JULIO L. BORTOLAZZO
SUPERINTENDENT

SAN MATEO JUNIOR COLLEGE DISTRICT

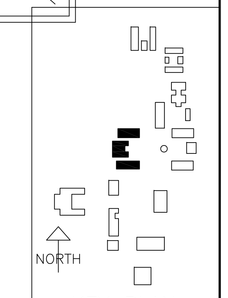JOHN CARL WARNECKE, ARCHITECT

JOHN. A. BLUME & ASSOC. ENGINEERS
STRUCTURAL ENGINEERS
KELLER & GANNON
MECHANICAL & ELECTRICAL ENGINEERS
ROYSTON HANAMOTO AND MAYES
LANDSCAPE ARCHITECTS

JOHN CARL WARNECKE
A.I.A. ARCHITECT
111 NEW MONTGOMERY ST. • SAN FRANCISCO

# COLLEGE OF SAN MATEO

COLLEGE HEIGHTS CAMPUS SAN MATEO, CALIF.

| JOB NO. | DATE |
|---|---|
| 208490 | 1 DEC, 1960 |
| DRAWN BY | CHECKED BY |
| J.C.F. | HCW, RA6 |

ACADEMIC CENTER
WING ROOF FRAMING PLAN AND DETAILS

| BLDG. NO. | SHEET NO. |
|---|---|
| 4 | S-4 OF 7 |