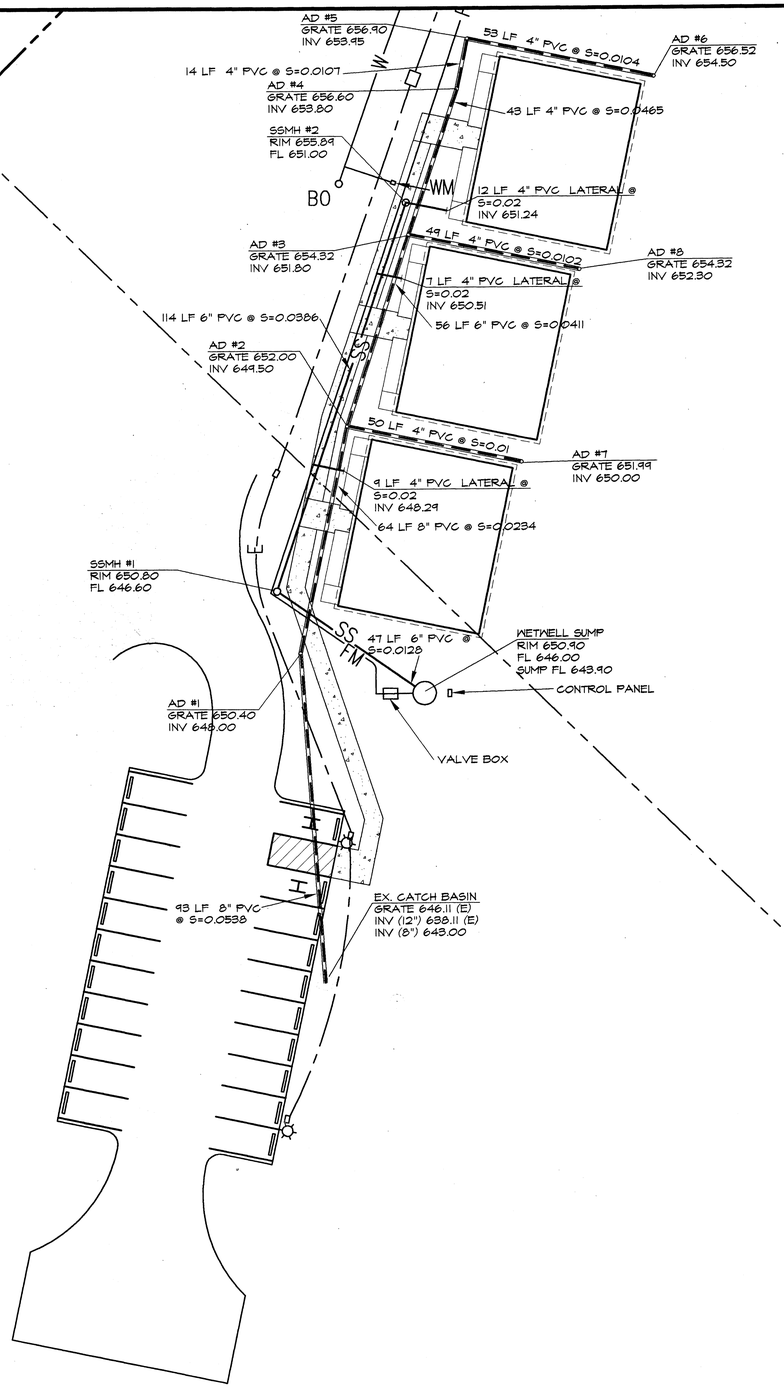

UTILITY PLAN

1"=20'-0" 0 5' 10' 20' 40' 60' NORTH

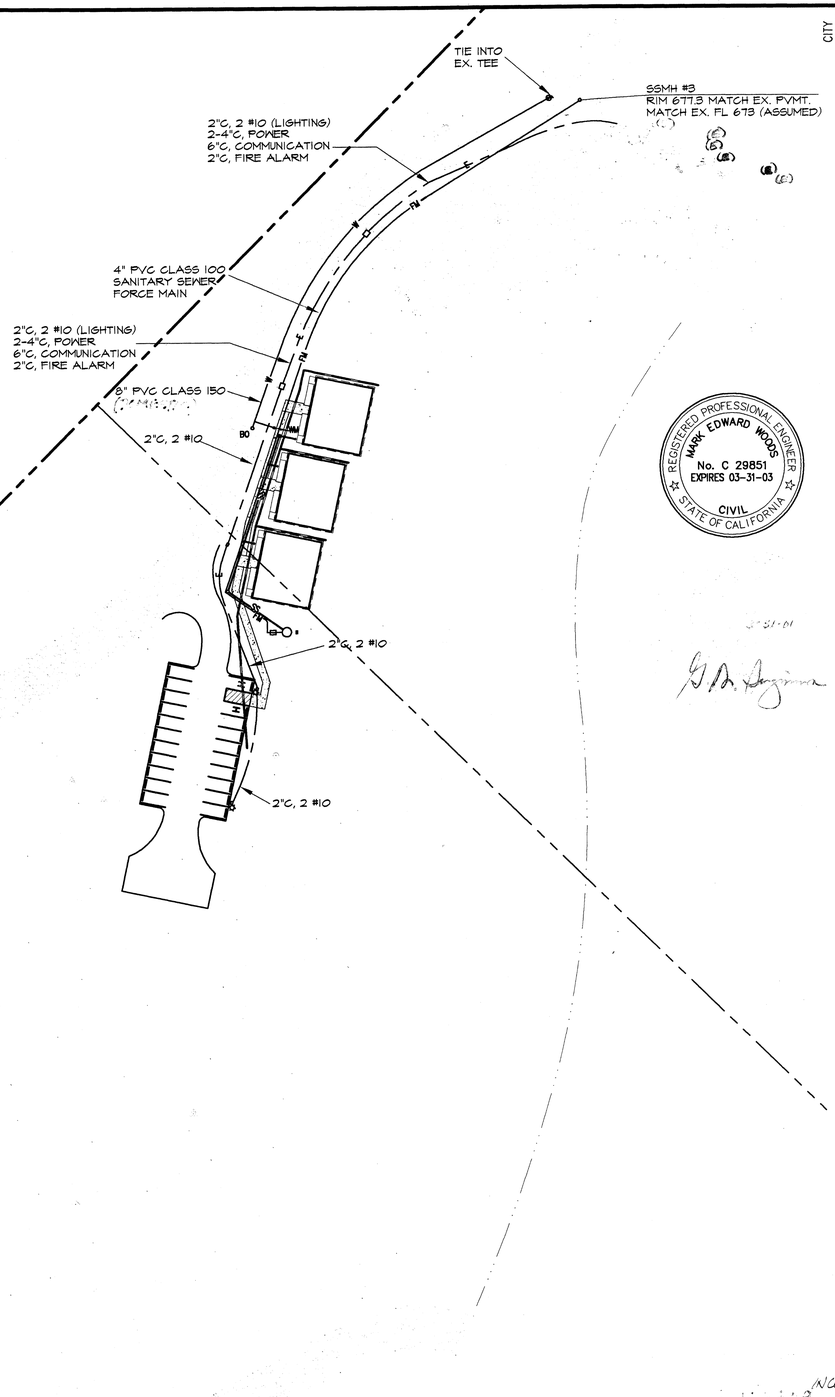

OVERALL SITE UTILITY PLAN

1"=50'-0" 0 10'20' 50' 100' 150' NORTH

CITY APPROVAL

NO.	BY	DATE

PREPARED UNDER THE SUPERVISION OF

MARK E. WOODS RCE 29851
EXPIRES 3-31-2003

REGISTERED PROFESSIONAL ENGINEER
MARK EDWARD WOODS
No. C 29851
EXPIRES 03-31-03
CIVIL
STATE OF CALIFORNIA

3-31-01

SCALE: AS SHOWN
DATE: 12/15/00
DRAWN BY: LTM
ENGINEER: MEW
CHECKED BY: MEW
FB: PG.

DAVID EVANS AND ASSOCIATES, INC.
5000 EXECUTIVE PARKWAY, SUITE 125
SAN RAMON, CALIFORNIA 94583
TEL: (925) 867-3380 FAX: (925) 867-3388

SAN MATEO COUNTY COMMUNITY COLLEGE DISTRICT

UTILITY PLAN
WEST ED MODULAR BUILDINGS

CAÑADA COLLEGE REDWOOD CITY CALIFORNIA

SHEET NO.
4 OF 8 SHEETS
JOB No.
SMCC0000-0003

P:\SDSK\PROJ\SMCC0003\UTILITY.DWG

SMCC0003 new 12/20/00 110506 new P:\SDSK\PROJ\Smcc0003\Utility.dwg