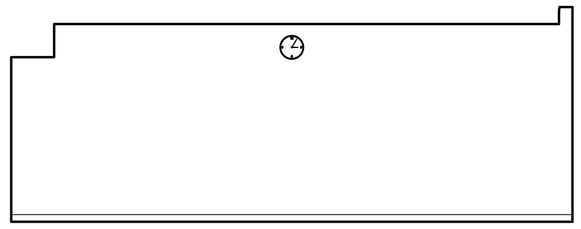

1

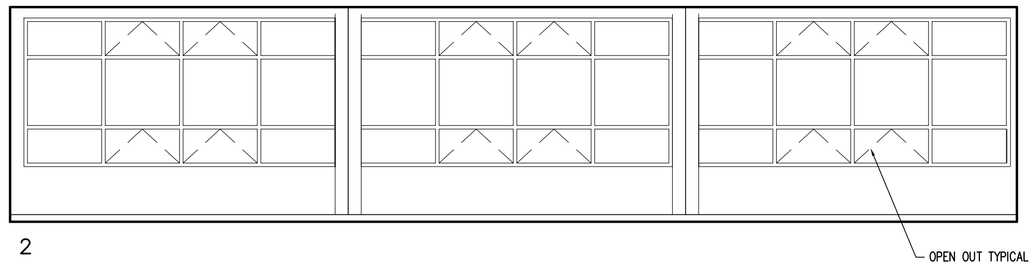

2

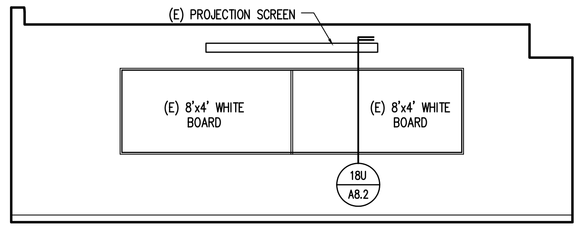

3

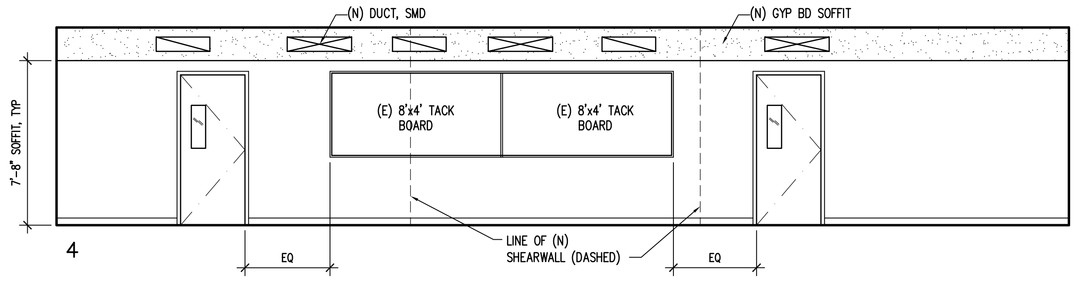

4

1S GENERAL LECTURE CLASSROOM RM-192
SCALE: 1/4"=1'-0"
FIRST FLOOR

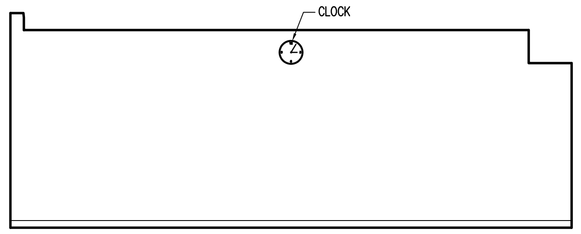

1

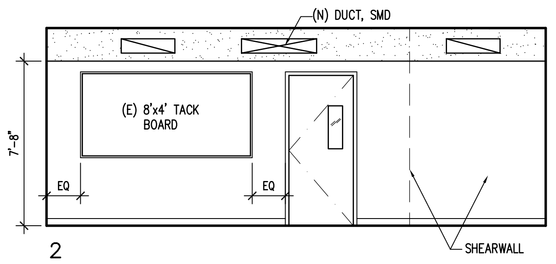

2

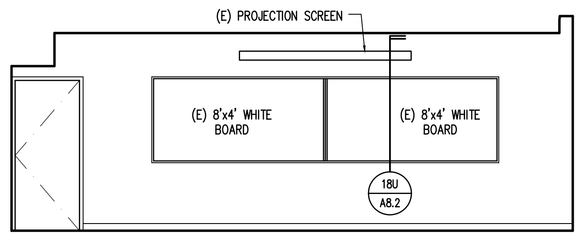

3

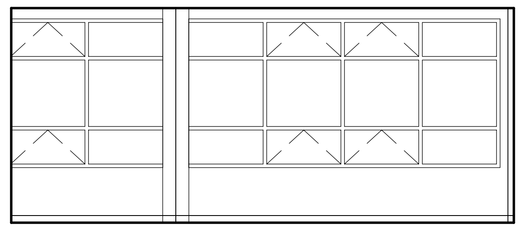

4

1L GENERAL LECTURE CLASSROOM RM-193
SCALE: 1/4"=1'-0"
FIRST FLOOR

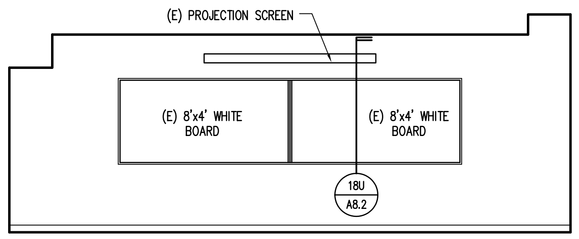

1

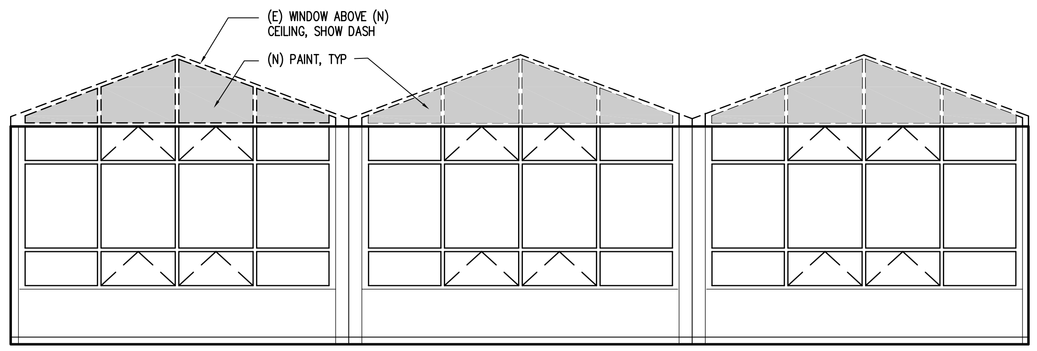

2

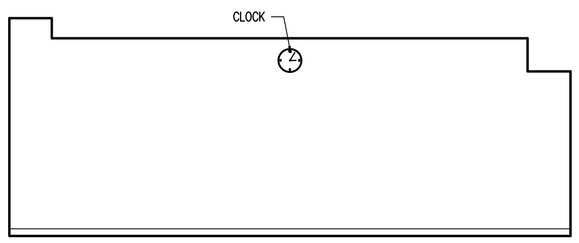

3

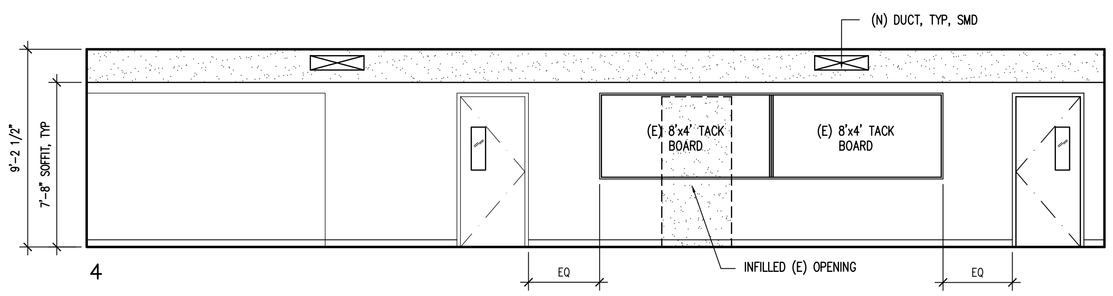

4

1A GENERAL LECTURE CLASSROOM RM-276
SCALE: 1/4"=1'-0"
SECOND FLOOR

REVISION	DESCRIPTION	INITIAL	DATE

PRE-APPLICATION REVIEW	02/06/04
ISSUED FOR PLAN CHECK	03/03/04
ISSUED FOR PERMIT	03/03/04
ISSUED FOR BID	
ISSUED FOR CONSTRUCTION	

SEAL:

LICENSED ARCHITECT
THOMAS K. BUTT
No. C 7,389
REN. 3-31-07
STATE OF CALIFORNIA

CONSULTANT:

INTERACTIVE RESOURCES
ARCHITECTURE • PLANNING • ENGINEERING
117 PARK PLACE
POINT RICHMOND
CALIFORNIA 94801
(510) 236-7435
(FAX) 232-5325
http//www.intres.com

PROJECT:

BUILDING NO. 18 (NORTH HALL) MODERNIZATION

COLLEGE OF SAN MATEO
1700 WEST HILLSDALE BLVD.
SAN MATEO, CA 94402

SAN MATEO CO. COMMUNITY COLLEGE DISTRICT

IDENTIFICATION STAMP
DIV. OF THE STATE ARCHITECT
OFFICE OF REGULATION SERVICES
APPL 106047
AC ____ FLS ____ SS ____
DATE ____

APPROVED
DIV. OF THE STATE ARCHITECT
APPL 106047
AC ____ FLS ____ SS ____
DATE ____

SHEET TITLE:

INTERIOR ELEVATIONS

PROJ. NO.	2002-066.02
PREPARATION AND REVIEW	
DRAWN BY	BA
DESIGNER	TKB
PROJ. MGR.	TKB
PEER REVIEW	

SHEET NUMBER:

MOD
A5.4

NUMBER: OF:

Z:\2002\2002-066.02\SET OF DWGS FOR OWNER 12-22-05\ARCHITECTURAL MODERNIZATION\A5.4 INTERIOR ELEVATIONS.dwg, 12/22/2005 3:11:19 PM