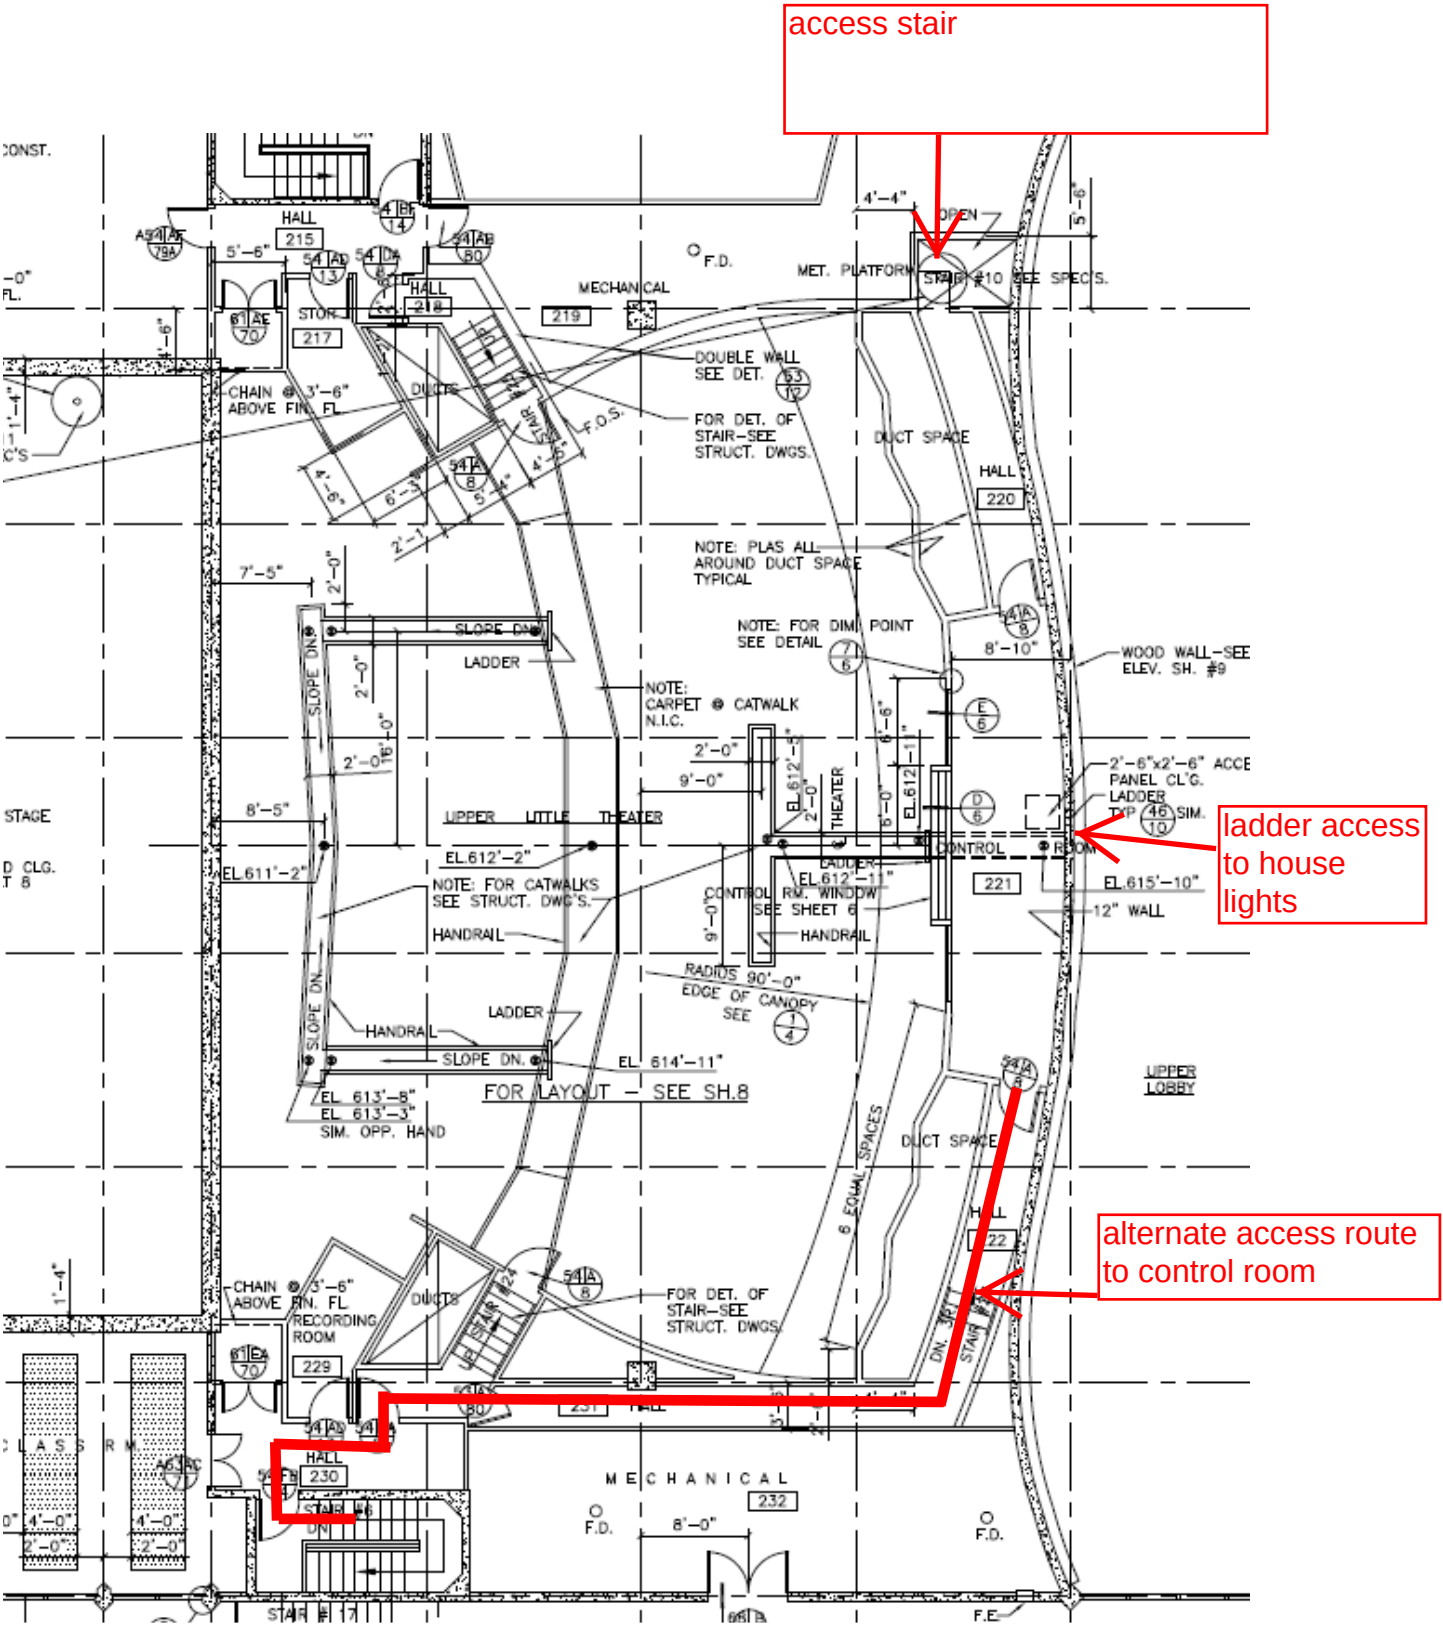
access stair
ladder access to house lights
alternate access route to control room
HALL 215
STOR. 217
HALL 218
MECHANICAL 219
HALL 220
DUCT SPACE
221
CONTROL ROOM
UPPER LITTLE THEATER
THEATER
LADDER
HANDRAIL
SLOPE DN.
LADDER
HANDRAIL
SLOPE DN.
EL. 614'-11"
FOR LAYOUT – SEE SH.8
EL. 613'-8"
EL. 613'-3"
SIM. OPP. HAND
EL. 612'-2"
EL. 611'-2"
NOTE: FOR CATWALKS SEE STRUCT. DWG'S.
NOTE: CARPET @ CATWALK N.I.C.
NOTE: PLAS ALL AROUND DUCT SPACE TYPICAL
NOTE: FOR DIM. POINT SEE DETAIL
DOUBLE WALL SEE DET.
FOR DET. OF STAIR–SEE STRUCT. DWGS.
CHAIN @ 3'-6" ABOVE FIN. FL.
DUCTS
F.O.S.
MET. PLATFORM
STAIR #10 SEE SPEC'S.
OPEN
WOOD WALL–SEE ELEV. SH. #9
2'-6"x2'-6" ACCE PANEL CL'G.
LADDER TYP.
SIM.
EL. 615'-10"
12" WALL
CONTROL RM. WINDOW SEE SHEET 6
RADIUS 90'-0" EDGE OF CANOPY SEE
UPPER LOBBY
8 EQUAL SPACES
HALL 222
DN.
STAIR #24
CHAIN @ 3'-6" ABOVE FIN. FL.
RECORDING ROOM 229
HALL 230
STAIR #6 DN.
MECHANICAL 232
F.D.
8'-0"
F.E.
STAGE
CLASS RM.