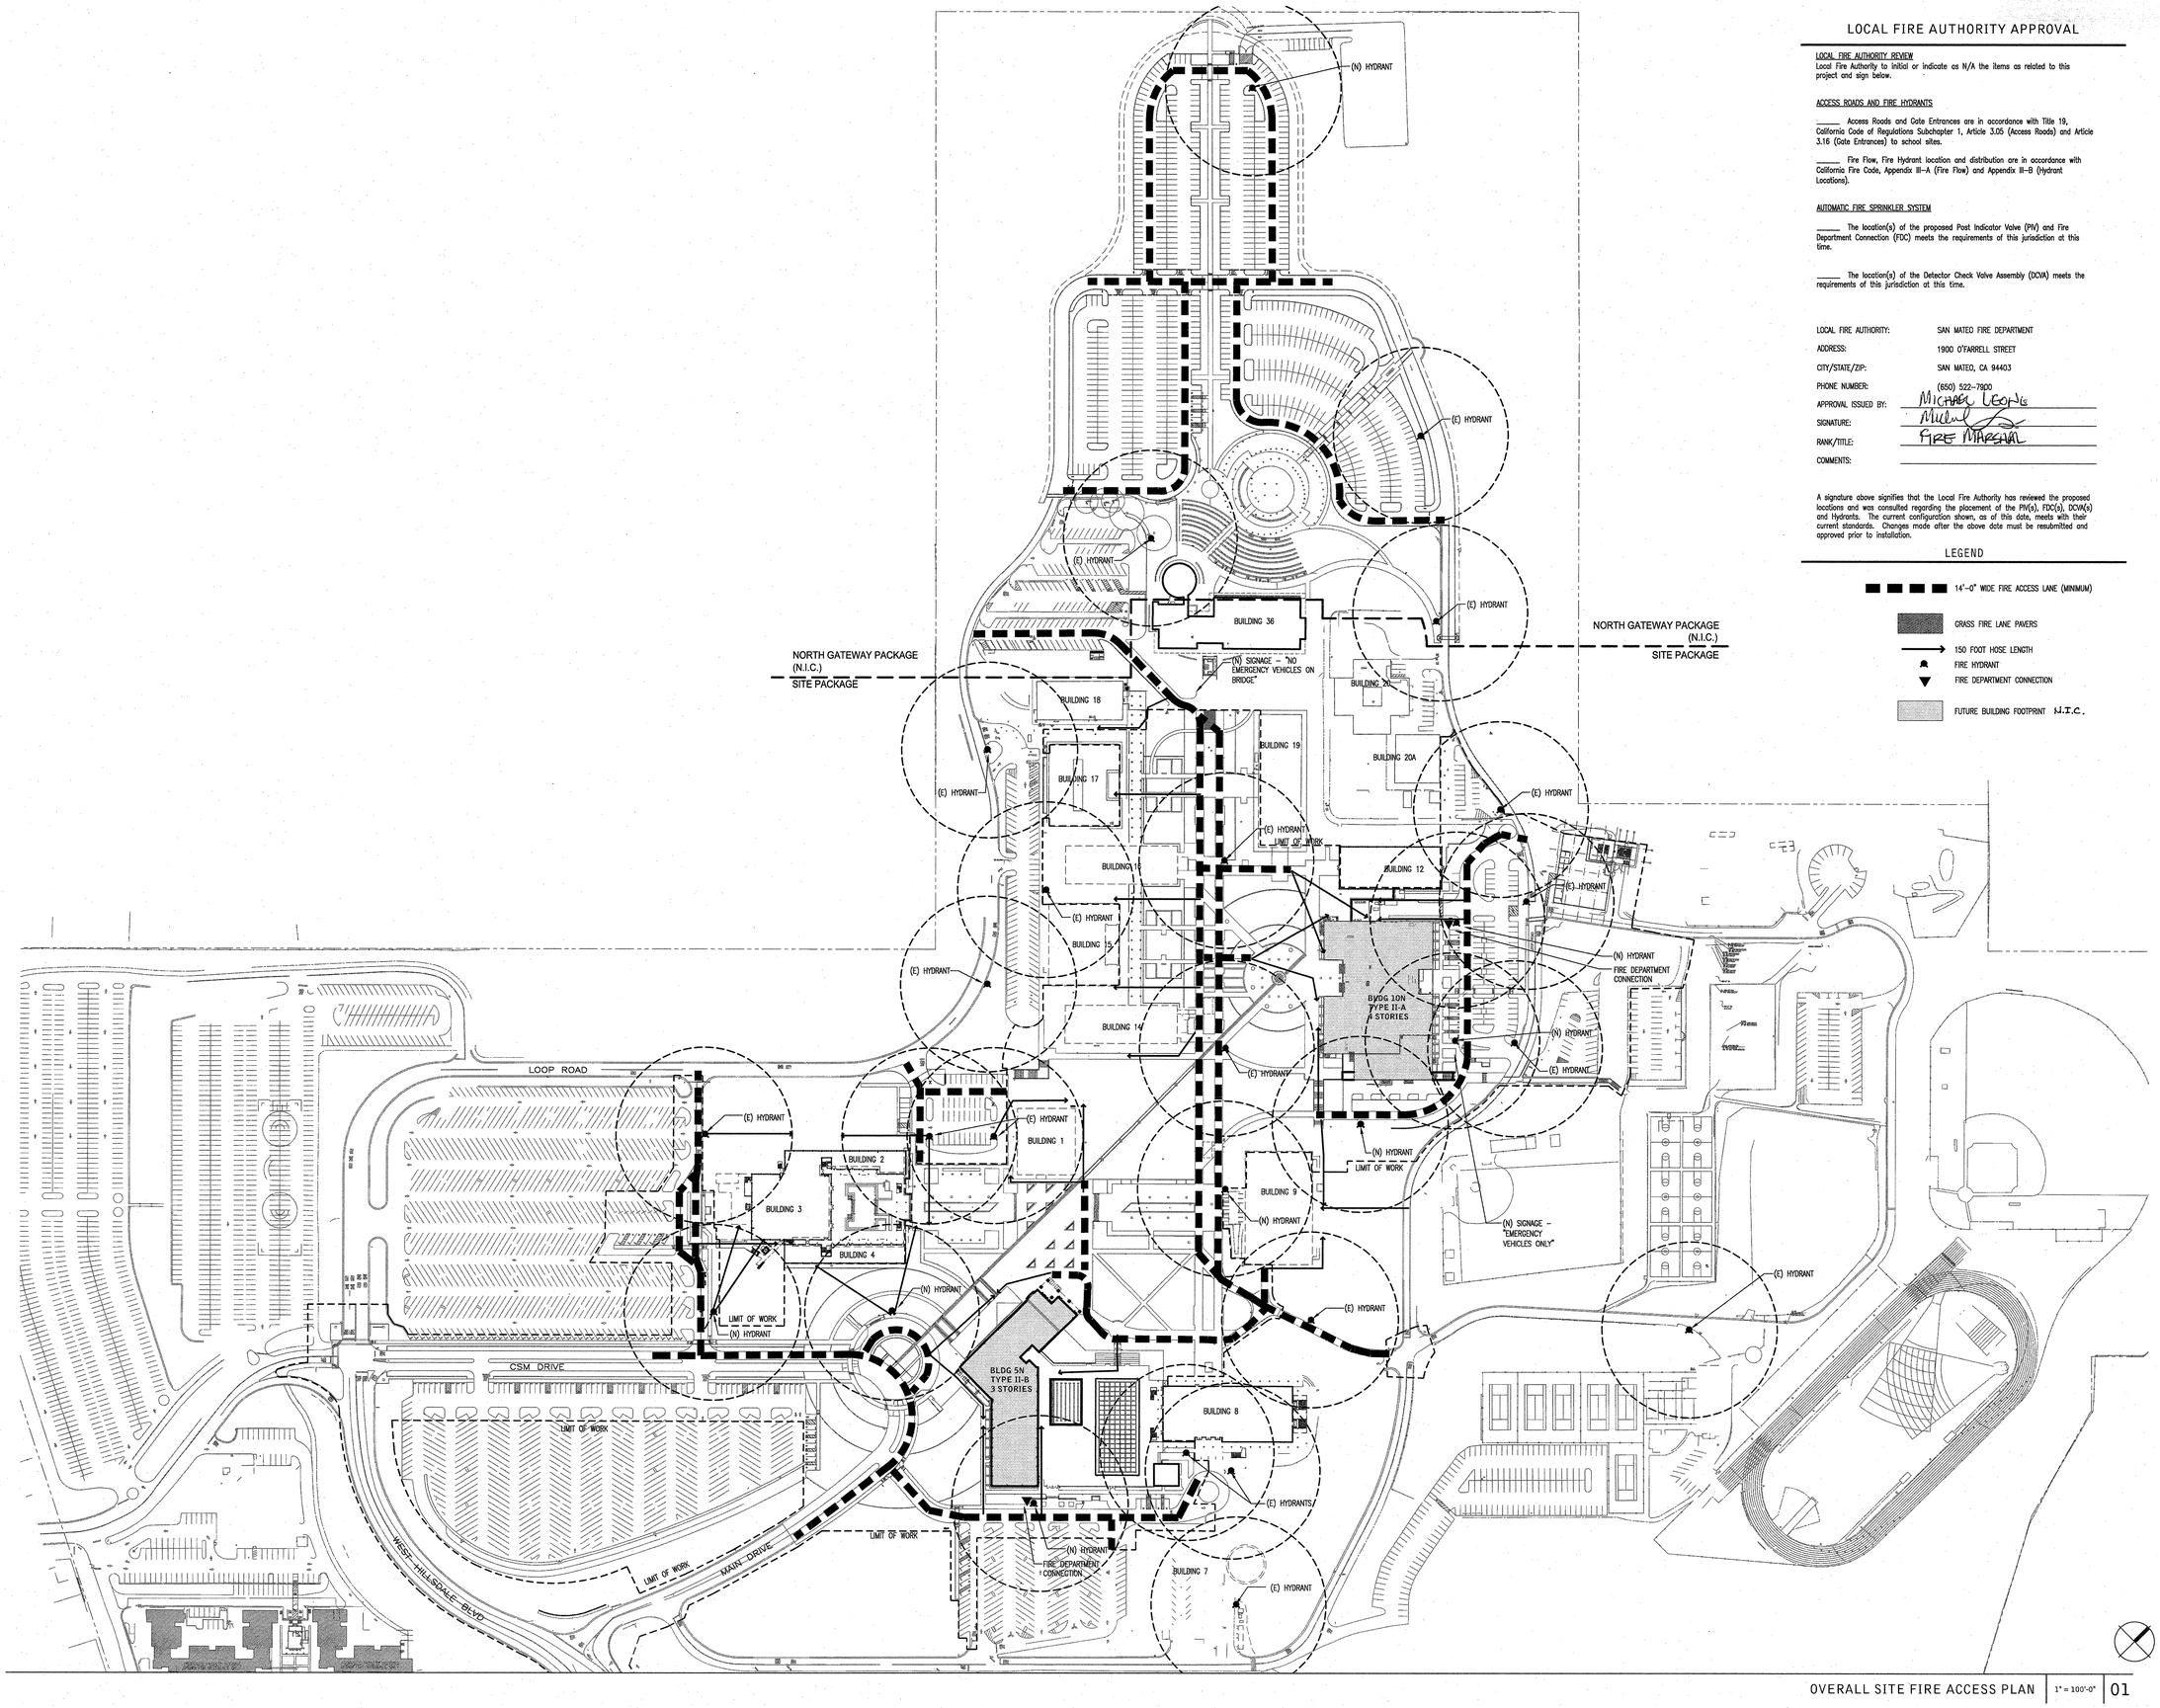

OVERALL SITE FIRE ACCESS PLAN | 1" = 100'-0" | 01

LOCAL FIRE AUTHORITY APPROVAL

LOCAL FIRE AUTHORITY REVIEW
Local Fire Authority to initial or indicate as N/A the items as related to this project and sign below.

ACCESS ROADS AND FIRE HYDRANTS

_____ Access Roads and Gate Entrances are in accordance with Title 19, California Code of Regulations Subchapter 1, Article 3.05 (Access Roads) and Article 3.16 (Gate Entrances) to school sites.

_____ Fire Flow, Fire Hydrant location and distribution are in accordance with California Fire Code, Appendix III–A (Fire Flow) and Appendix III–B (Hydrant Locations).

AUTOMATIC FIRE SPRINKLER SYSTEM

_____ The location(s) of the proposed Post Indicator Valve (PIV) and Fire Department Connection (FDC) meets the requirements of this jurisdiction at this time.

_____ The location(s) of the Detector Check Valve Assembly (DCVA) meets the requirements of this jurisdiction at this time.

LOCAL FIRE AUTHORITY:	SAN MATEO FIRE DEPARTMENT
ADDRESS:	1900 O'FARRELL STREET
CITY/STATE/ZIP:	SAN MATEO, CA 94403
PHONE NUMBER:	(650) 522–7900
APPROVAL ISSUED BY:	MICHAEL LEONG
SIGNATURE:	
RANK/TITLE:	FIRE MARSHAL
COMMENTS:	

A signature above signifies that the Local Fire Authority has reviewed the proposed locations and was consulted regarding the placement of the PIV(s), FDC(s), DCVA(s) and Hydrants. The current configuration shown, as of this date, meets with their current standards. Changes made after the above date must be resubmitted and approved prior to installation.

LEGEND

- 14'–0" WIDE FIRE ACCESS LANE (MINIMUM)
- GRASS FIRE LANE PAVERS
- 150 FOOT HOSE LENGTH
- FIRE HYDRANT
- FIRE DEPARTMENT CONNECTION
- FUTURE BUILDING FOOTPRINT N.I.C.

McCARTHY
LPA KH

McCarthy Building Companies, Inc
343 Sansome Street, 14th Floor
San Francisco, California 94104
P 415 |364-1339
F 415 |397-5999

LICENSED ARCHITECT STEVEN C. KENDRICK No. C14099 REN. 09-30-07 STATE OF CALIFORNIA

REGISTERED LANDSCAPE ARCHITECT MICHAEL SILVIUS NO. 2998 RENEWAL 9-31-10 STATE OF CALIFORNIA 4/8/09

IDENTIFICATION STAMP
DIV. OF THE STATE ARCHITECT
OFFICE OF REGULATION SERVICE
APPL. # 01-110097
AC. ___ FLS ___ SS ___ D.H. ___
DATE APR 09 2009

FILE NUMBER:

This and all other project documents and all ideas, aesthetics and designs incorporated therein are instruments of service. All project documents are the registered property of LPA, INC. (LPA) and cannot be lawfully used in whole or in part for any project or purpose except as described in the contractual agreement between McCarthy and the District. LPA hereby grants limited license to use the project documents. Any reproduction or modification (misuse) is not only unlawful but automatically binds all parties involved with misuse to fully indemnify and defend LPA and LPA's Consultants to the maximum legal extent against all losses, demands, claims or liabilities arising directly or indirectly from project document misuse. Project documents are to be used for one work and one time. It is the responsibility of the existing conditions LPA and LPA's Consultants make no representations concerning the accuracy of documents and are not responsible for any discrepancies between project documents and the existing conditions.

© Copyright 2008

College of San Mateo
Site Package
San Mateo, CA

Developed for
San Mateo County Community College District

Revision	Description	Date

Revision	Description	Date
	DSA Submittal	09-19-08

Job. No.	27082.30
Date	19 SEPTEMBER 2008
Drawn by	LC, DT, RF
Checked by	SM
Scale	AS SHOWN

0 50 100 200

OVERALL SITE FIRE ACCESS PLAN

A0.04