Copyright 2005 Steinberg Architects All Rights Reserved – These Plans and/or Specifications are intended for the sole benefit of SMCCD client and may not be used, reused, copied, or reproduced in any form without the express written consent of Steinberg Architects.

# SKYLINE COLLEGE

TCOM CLASSROOM ALTERATION BUILDING 2

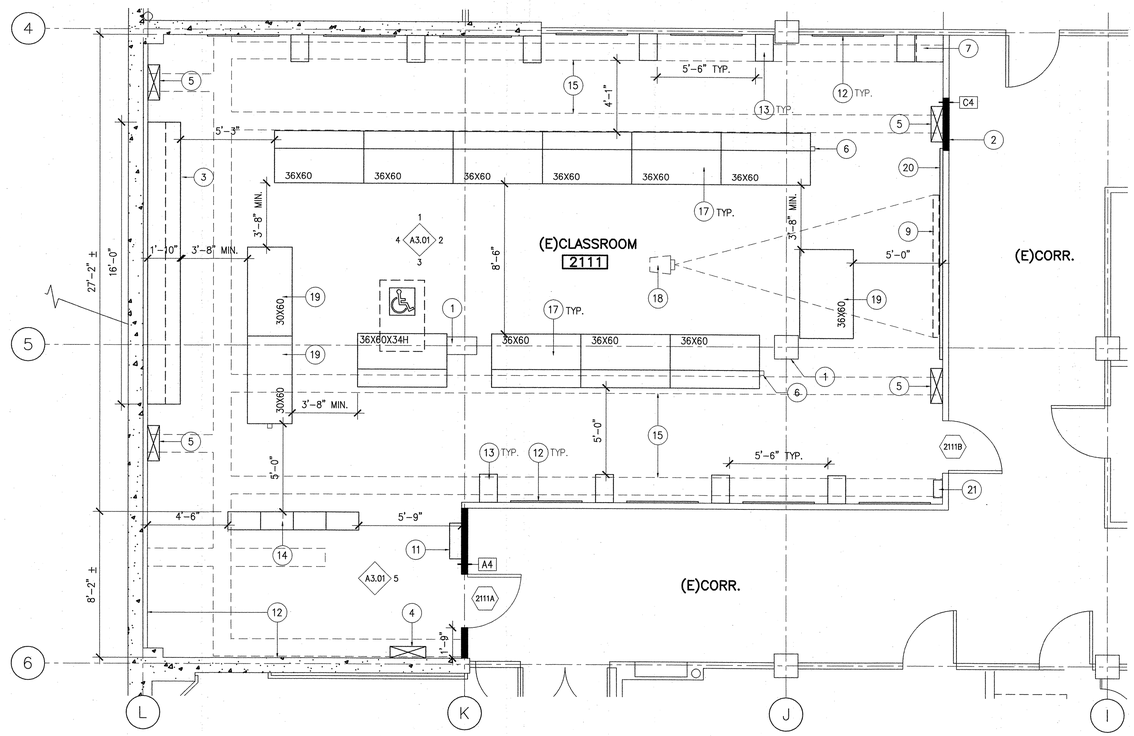


1 ROOM 2111 FLOOR PLAN
1/4" = 1'-0"

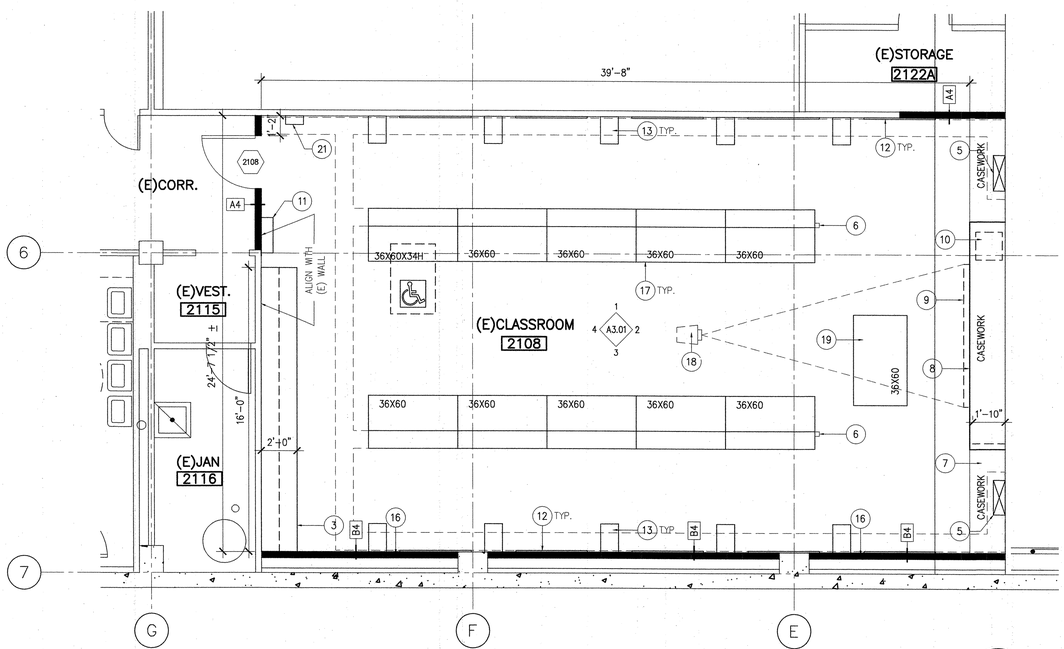


2 ROOM 2108 FLOOR PLAN
1/4" = 1'-0"

## GENERAL NOTES

A. CONTRACTOR SHALL FIELD VERIFY ALL EXISTING CONDITIONS. NOTIFY ARCHITECT IMMEDIATELY OF ANY DISCREPANCIES PRIOR TO CONSTRUCTION.

B. SEE MECH. DWGS. FOR EXTENT OF MECH. WORK.

C. SEE ELECT. DWGS. FOR EXTENT OF ELECT. WORK.

D. SEAL ALL PIPE / DUCT PENETRATIONS THROUGH WALLS.

## KEYNOTES

1. (E) FURRED COLUMN W/ NEW PAINT.
2. INFILL (E) OPENING TO MATCH ADJACENT WALL CONSTRUCTION AND RATING.
3. CASEWORK, 34" HEIGH. SEE INTERIOR ELEVATIONS.
4. MDF.
5. IDF.
6. ELECTRICAL POWER POLE, S.E.D.
7. MEDIA CABINET FURNITURE BY OWNER
8. 4'X12' TOP MOUNTED SLIDING MARKER BOARD W/ WALL ABOVE, SEE INTERIOR ELEVATION ON SHEET A3.01.
9. 8' PROJECTOR SCREEN, SEE DETAIL 14/A5.02.
10. CASEWORK AND SHELVING, SEE ELEVATION ON SHEET A3.01..
11. ROOM SUB ELECTRICAL PANEL, S.E.D.
12. 4'X8' FIRE RETARDANT TREATED PLYWOOD BACK BOARD, PROVIDE BACKING, TYP.
13. 19"X24" RACKS.
14. 4 12"X22" RACKS.
15. OVERHEAD CABLE TRAY AT +8'-6" A.F.F. S.E.D.
16. FURRED WALL AT COLUMNS.
17. 36X60 STUDENT WORKSTATION, (BY OTHERS). PROVIDE MIN. ONE ACCESSIBLE WORKSTATION WITH COUNTER HEIGHT OF 28"MIN. TO 34"MAX.
18. PROJECTOR MOUNT AT CEILING. SEE DETAIL 12/A5.02.
19. 30X60 TABLE, (BY OTHERS).
20. 4'X12' WALL MOUNTED SLIDING MARKER BOARD. SEE DETAIL 7/A5.01.
21. SURFACE MOUNTED FIRE EXTINGUISHER WITH WALL CABINET. FEC 2A/OBC FIRE EXTINGUISHER, PROVIDE VALID CERTIFICATION TAG.

## LEGEND

- EXISTING FRAMED WALL
- EXISTING CONCRETE WALL
- EXISTING FRAMED COLUMN
- NEW WALLS
- DOOR
- C4 — WALL TYPE, REFER TO SHEET A5.01
- 30"X48" MIN. CLEAR FLOOR SPACE

owner
SAN MATEO COUNTY
3401 CSM DRUVE
SAN MATEO CA 94402

architect
STEINBERG ARCHITECTS
60 Pierce Avenue
San Jose CA 95110

LICENSED ARCHITECT ERNEST T. YAMADA No. 13447 EXP. 12/31/07 STATE OF CALIFORNIA

IDENTIFICATION STAMP
DIV. OF THE STATE ARCHITECT
APPL. # 01-108576
AC FLS SSS
DATE 3-14-07

| rev. | date | issue |
|---|---|---|
| | 02.02.07 | DSA SUBMITTAL |
| | 03.14.07 | DSA BACKCHECK |

key plan - building 2

STEINBERGARCHITECTS

| | | | |
|---|---|---|---|
| project no: | 06044 | date: | 02-02-07 |
| drawn by: | JC | checked by: | RS |
| scale: | 1/4"=1'-0" | | 0' 4' 8' |

FLOOR PLANS

A2.01

P:\2006\06-044 Skyline College Bldg 2 Swing Space\P_CAD_Files\pl\A201.dwg
Plotted Monday March 12, 2007 4:55pm by JDong