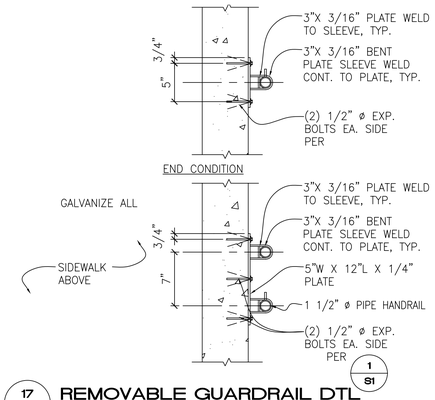

17 A3.0 **REMOVABLE GUARDRAIL DTL**
PLAN 1 1/2" = 1'-0"

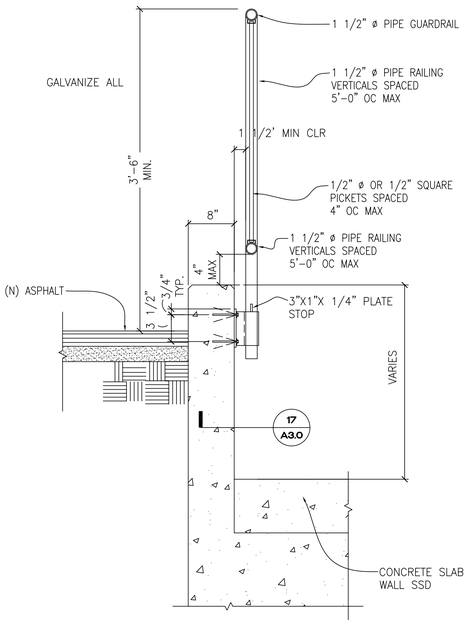

19 A3.0 **REMOVABLE GUARDRAIL DTL**
SECTION 1 1/2" = 1'-0"

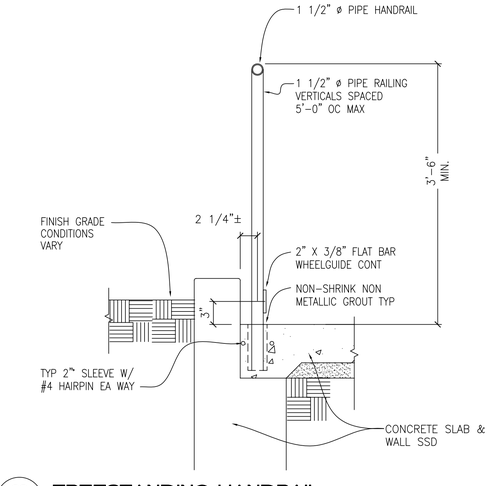

20 A3.0 **FREESTANDING HANDRAIL**
1 1/2" = 1'-0"

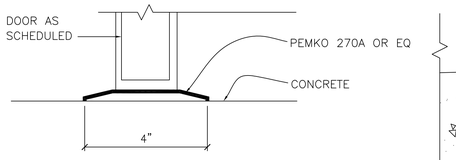

9 A3.0 **FIRE RATED THRESHOLD**
HALF SIZE

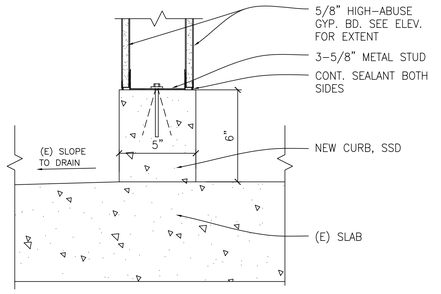

5 A3.0 **CONCRETE CURB @ NEW WALL**
3"=1'-0"

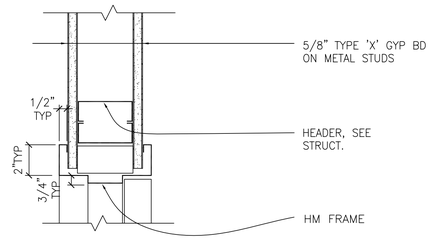

1 A3.0 **INTERIOR DOOR JAMB - HEAD SIM**
3"=1'-0"

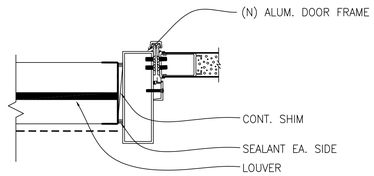

10 A3.0 **EXT. LOUVER AND DOOR JAMB**
FIXED 3"=1'-0"

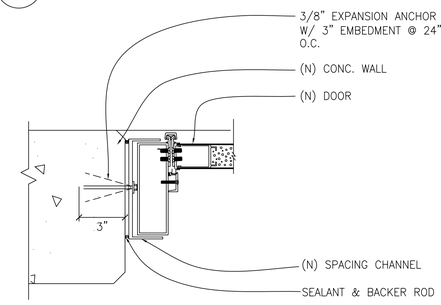

6 A3.0 **EXT. DOOR JAMB**
FIXED 3"=1'-0"

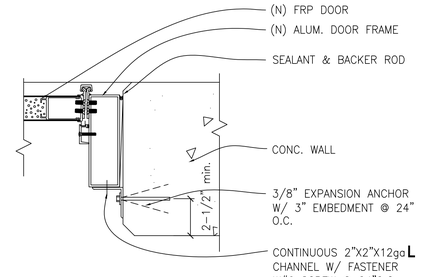

2 A3.0 **EXT. DOOR JAMB**
REMOVABLE 3"=1'-0"

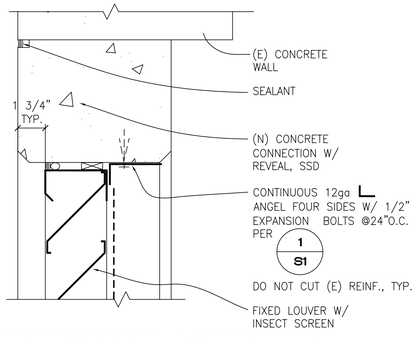

11 A3.0 **EXTERIOR WALL LOUVER HEAD (JAMB SIMILAR)**
REMOVABLE 3"=1'-0"

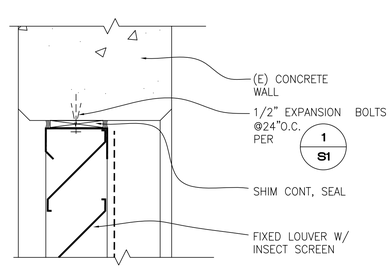

7 A3.0 **EXTERIOR WALL LOUVER HEAD (JAMB SIMILAR)**
FIXED 3"=1'-0"

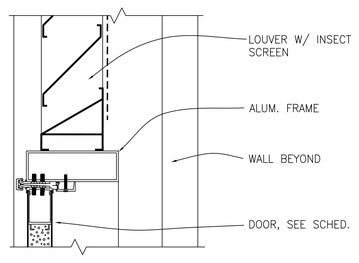

3 A3.0 **EXTERIOR WALL LOUVER/DOOR**
REMOVABLE 3"=1'-0"

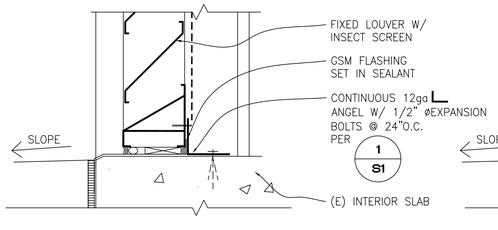

12 A3.0 **EXTERIOR WALL LOUVER SILL**
REMOVABLE 3"=1'-0"

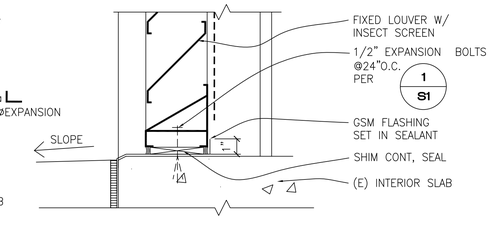

8 A3.0 **EXTERIOR WALL LOUVER SILL**
FIXED 3"=1'-0"

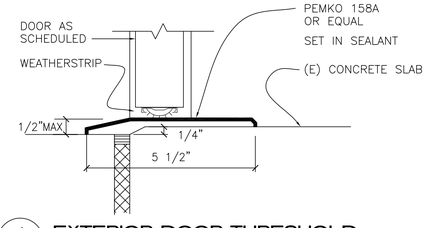

4 A3.0 **EXTERIOR DOOR THRESHOLD**
HALF SIZE

ChevronTexaco
Chevron Energy Solutions, Company
A Division of Chevron U.S.A. Inc.
345 CALIFORNIA STREET, 33rd FLOOR
SAN FRANCISCO, CA 94104-2675
(415) 733-4300

REV	DATE	BY	DESCRIPTION
	11/01/06		CLOSEOUT DOCUMENTS

Christopher Noll
REN. 12/31/05
NO. C15916
LICENSED ARCHITECT
STATE OF CALIFORNIA

IDENTIFICATION STAMP
DIVISION OF THE STATE ARCHITECT
FILE # 41-C1
APPLICATION NUMBER 01 106992
BY: N/A SS
DATE:

Canada College Modernization
CENTRAL PLANT RENOVATION
San Mateo County Community College District

Door and Louver Details

SCALE	
PROJECT NO.	
DESIGNED BY	
DRAWN BY	
CHECKED BY	
DATE	6/3/05
LAYOUT TAB	
SHEETS	
SHEETS (CONT)	
SHEETS (CONT)	
FILE NAME	

A3.0