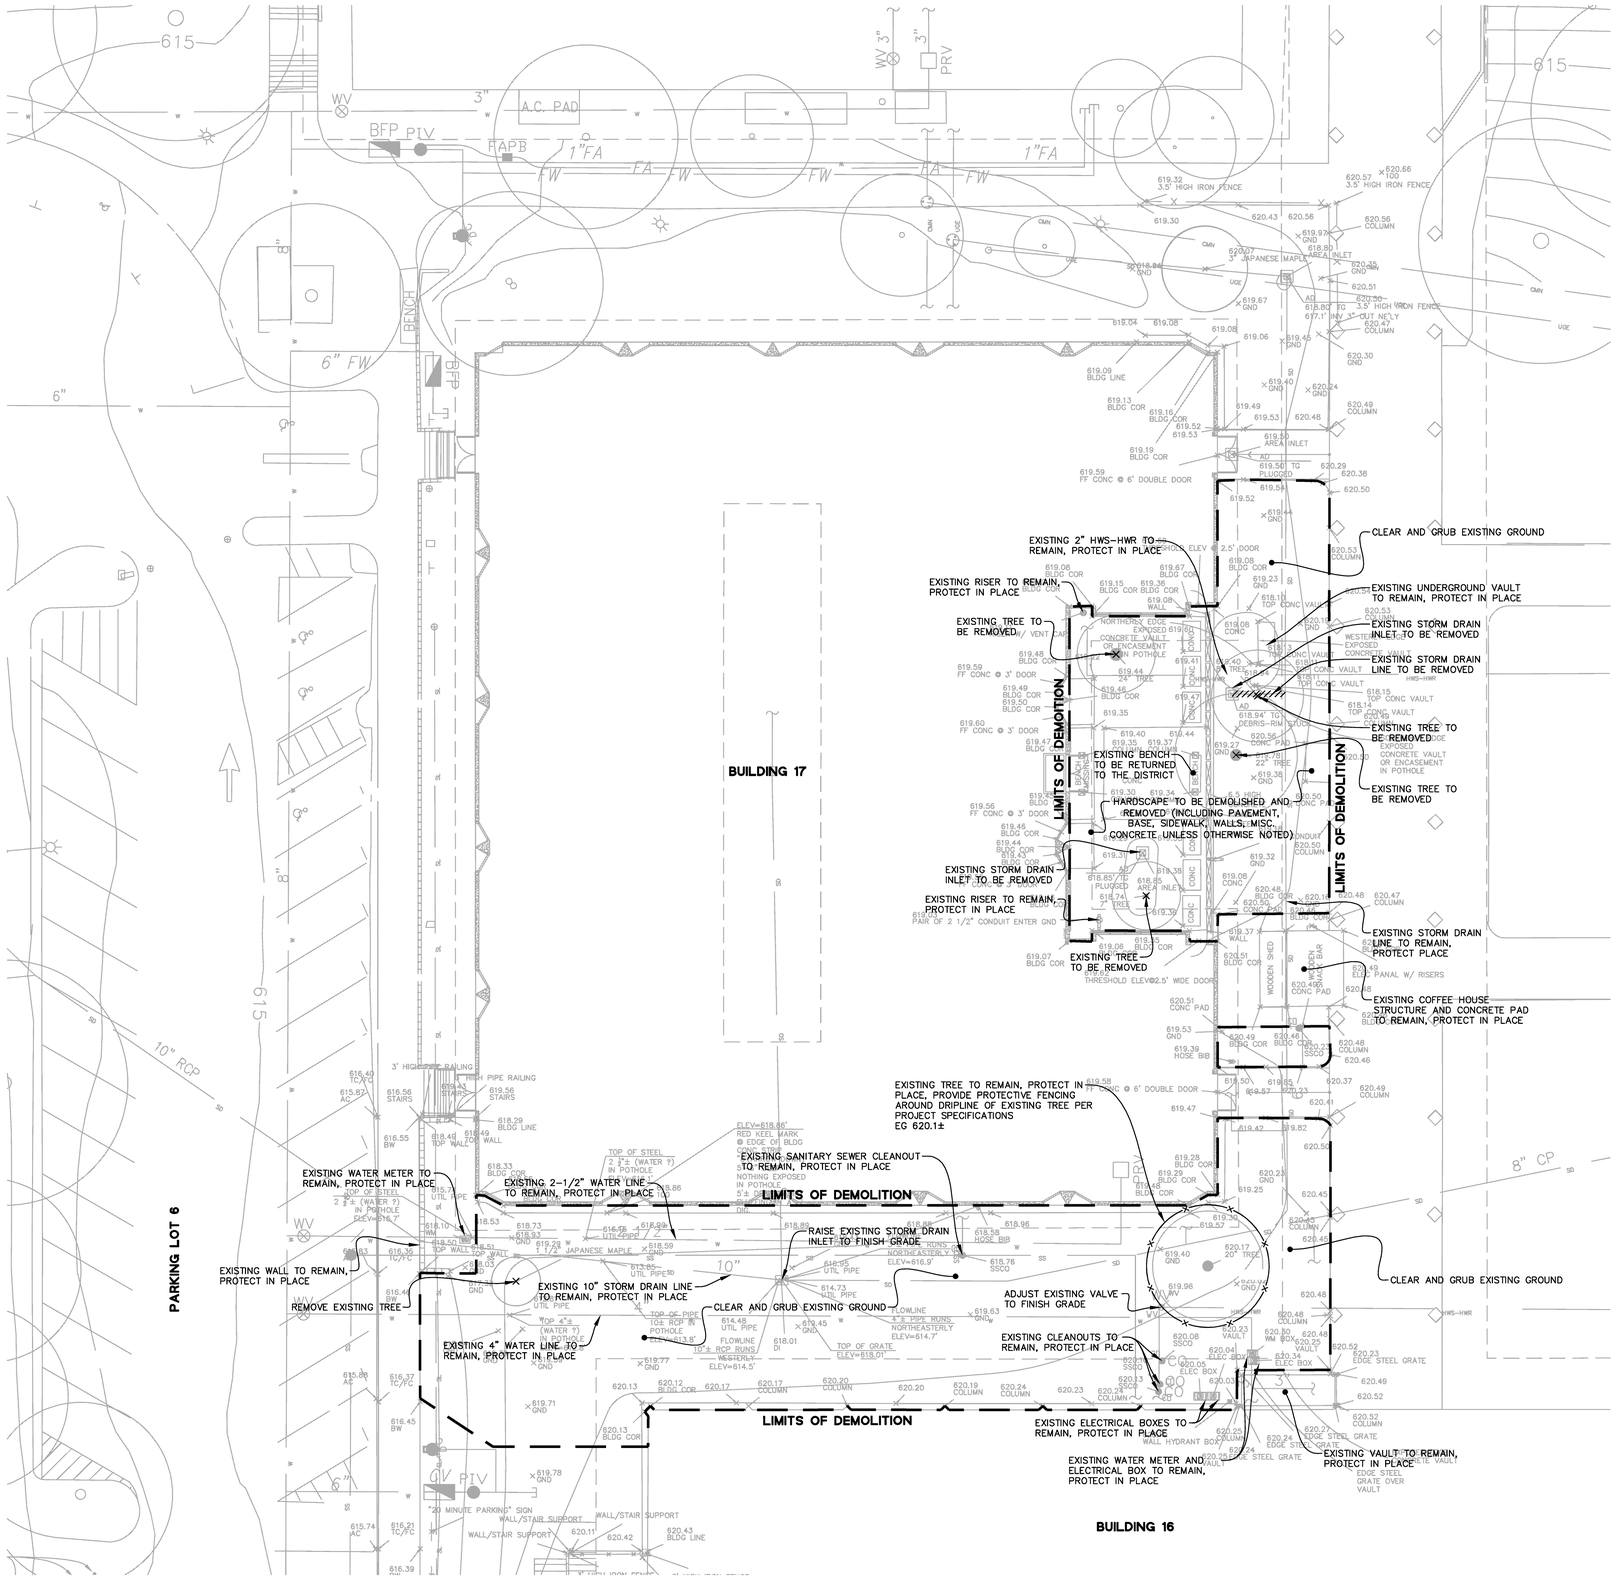


GRAPHIC SCALE

10 0 10 20


McCARTHY LPA KH

McCarthy Building Companies, Inc
343 Sansome Street, 14th Floor
San Francisco, California 94104
P 415 | 364-1339
F 415 | 397-5999

BKF
ENGINEERS / SURVEYORS / PLANNERS
255 SHORELINE DRIVE, SUITE 200
REDWOOD CITY, CA 94065
PHONE: (650) 482-6300
FAX: (650) 482-6399


REGISTERED PROFESSIONAL ENGINEER
ROLAND N.V. HAIG
No. C043971
EXP. 6-30-11
CIVIL
STATE OF CALIFORNIA

IDENTIFICATION STAMP
DIV. OF THE STATE ARCHITECT
OFFICE OF REGULATION SERVICE
APPL. #: 01-110097
AC_____ FLS_____ SS_____
DATE_____
FILE NUMBER:


This and all other project documents and all ideas, methodics and designs incorporated therein are instruments of service. All project documents are the registered property of LPA, Inc. (LPA) and cannot be lawfully used in whole or in part for any project or purpose except as described in the contractual agreement between McCarthy and the District. LPA hereby gives formal notice that any such project document use, reproduction or modification (misuse) is not only unlawful but automatically binds all parties involved with misuse to fully indemnify and defend LPA and LPA's Consultants to the maximum legal extent against all losses, demands, claims or liabilities arising directly or indirectly from project document misuse. Project documents describe design intent of work and are not a representation of as-built or existing conditions. LPA and LPA's Consultants make no representations concerning the accuracy of documents and are not responsible for any discrepancies between project documents and the existing conditions.

© Copyright 2008


**College of San Mateo**
**Site Package - Courtyard 17**
San Mateo, CA

Developed for
San Mateo County Community College District

| Revision | Description | Date |
|---|---|---|
| | | |

| Revision | Description | Date |
|---|---|---|
| | BULLETIN (B17 COURTYARD) | 11 DECEMBER 2009 |

| | |
|---|---|
| Job. No. | 27082.30 |
| Date | 09 APRIL 2009 |
| Drawn by | MD, JT |
| Checked by | RH |
| Scale | 1"=10' |

0 5 10 20

**DEMOLITION PLAN ENLARGEMENTS**

**C3.30**