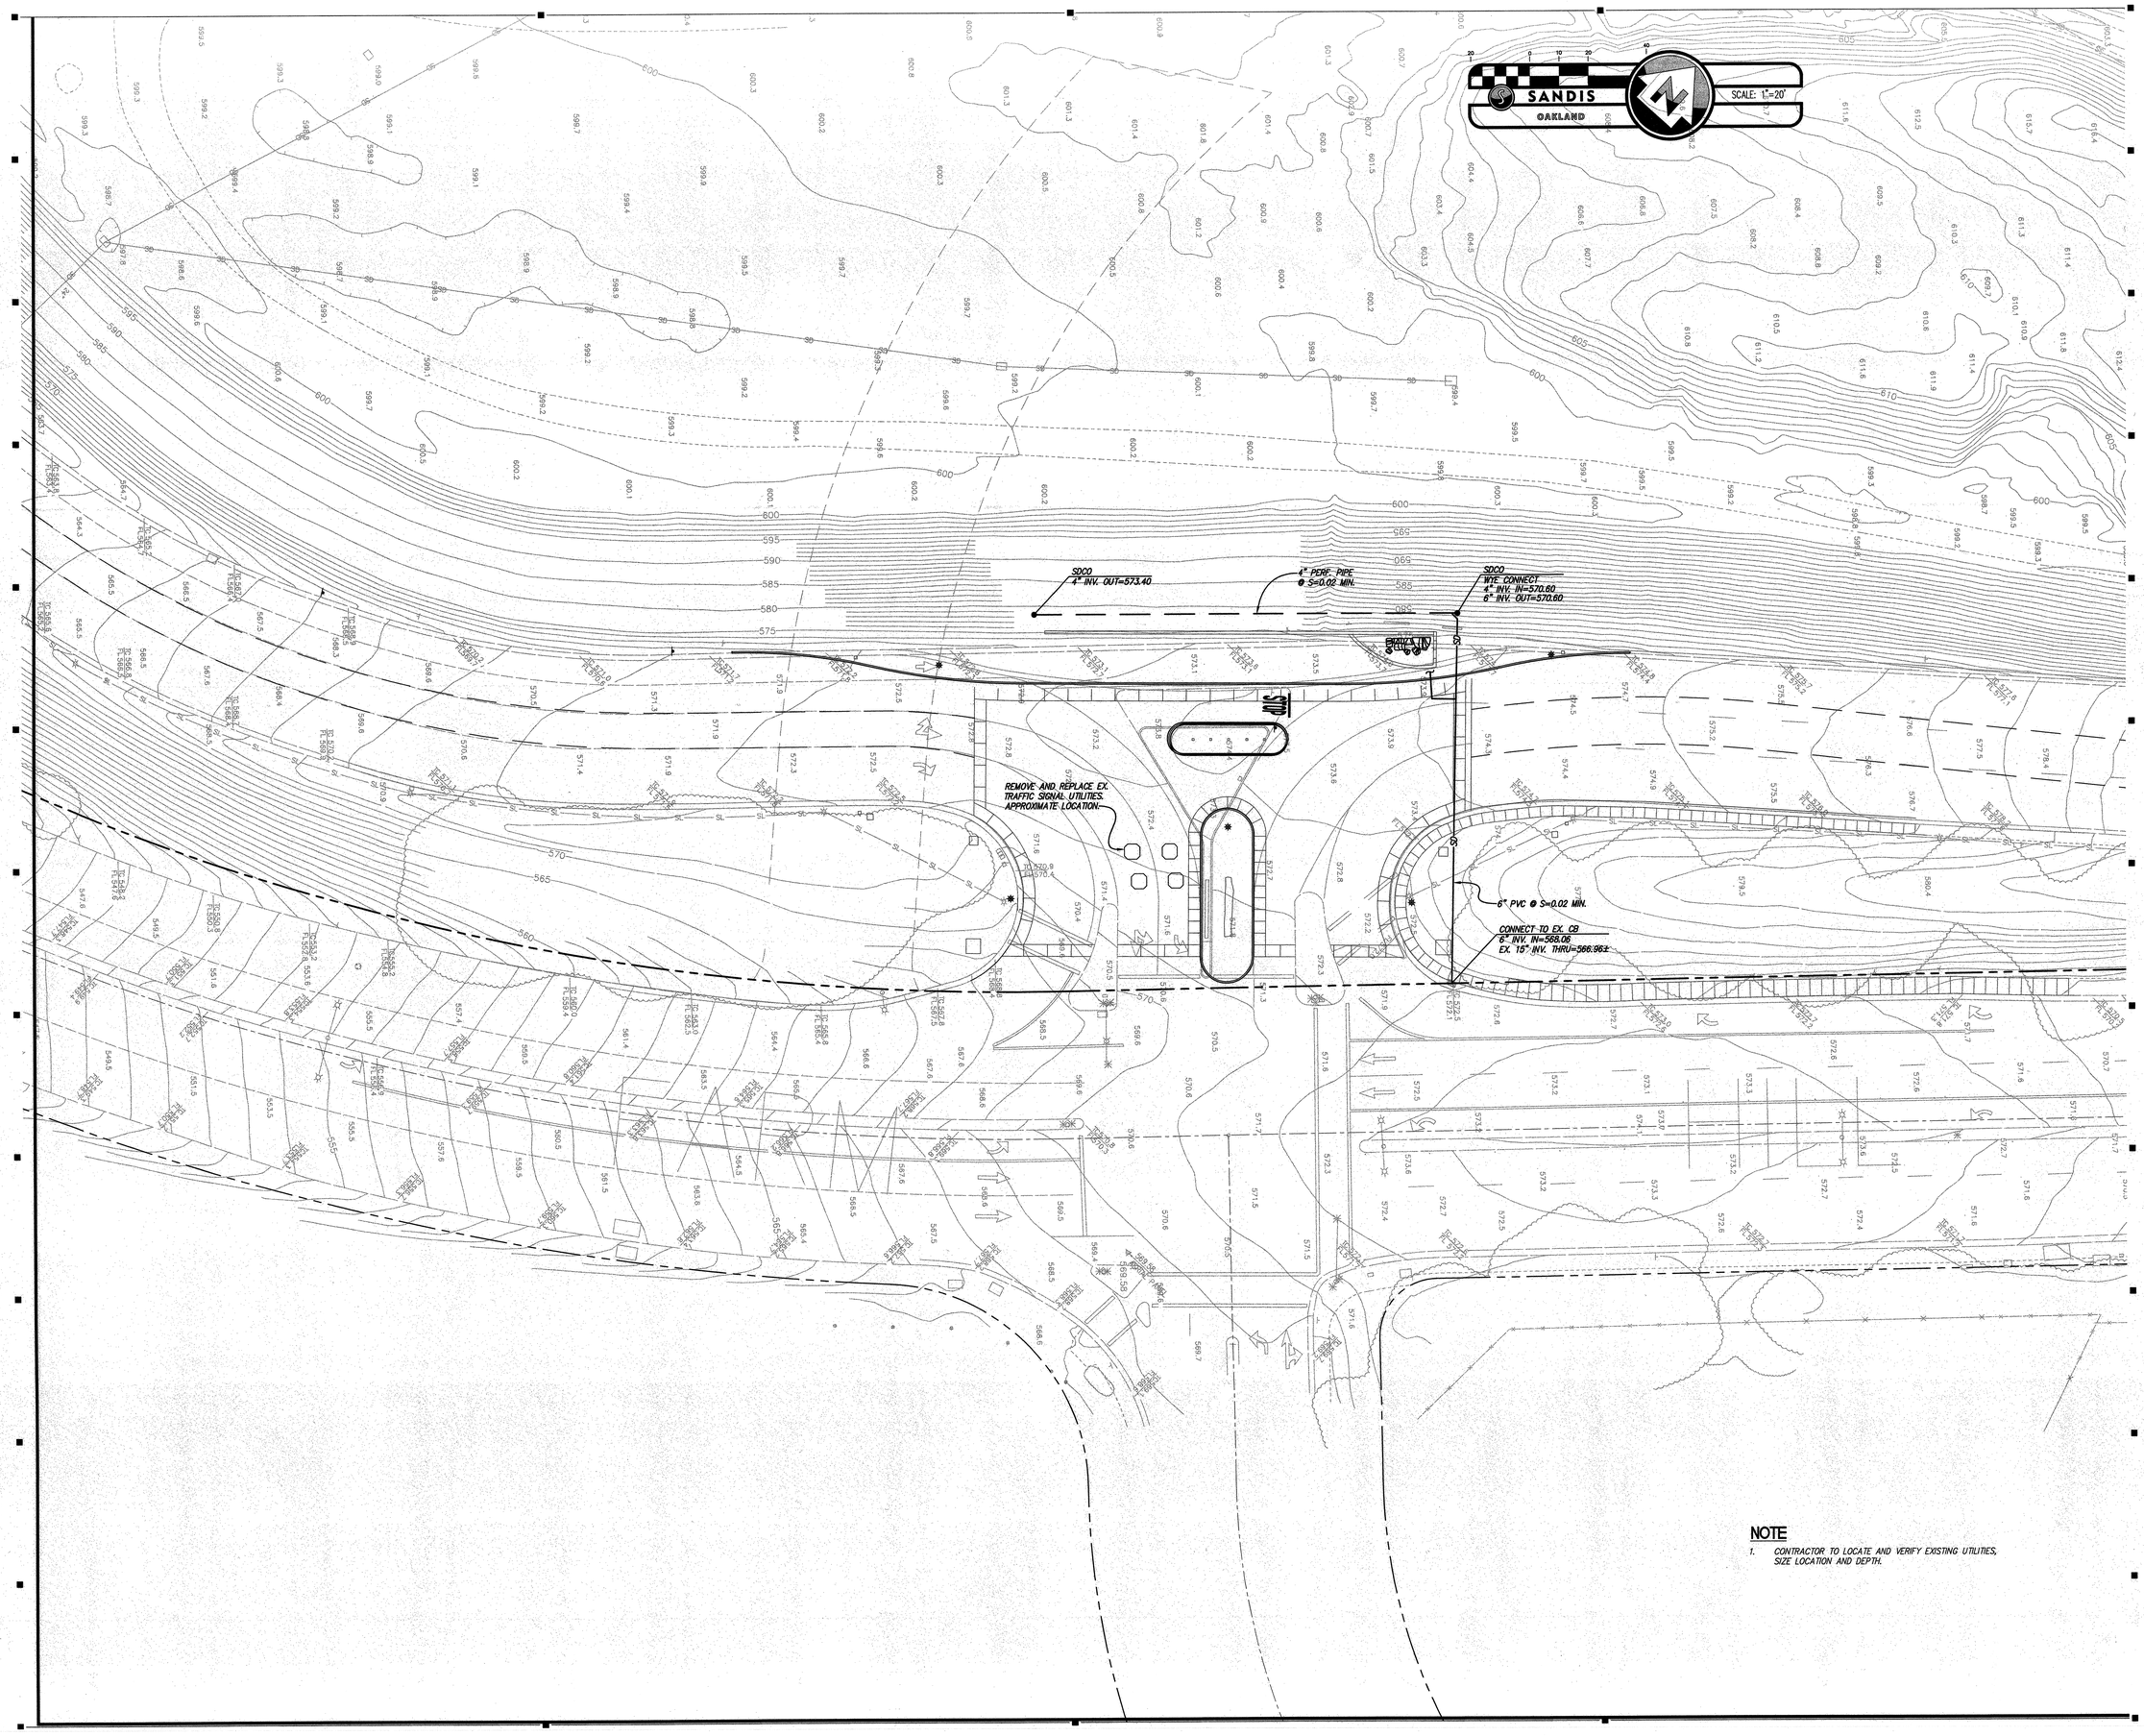

NOTE

1. CONTRACTOR TO LOCATE AND VERIFY EXISTING UTILITIES, SIZE LOCATION AND DEPTH.

GATES & ASSOCIATES
LANDSCAPE ARCHITECTURE
LAND PLANNING URBAN DESIGN
2671 CROW CANYON RD, SAN RAMON, CA. 94583
TEL: 925.736.8176 FAX: 925.838.8901
WWW.DGATES.COM

CAÑADA COLLEGE GATEWAYS PROJECT

PROJECT TRACKING #:

IDENTIFICATION STAMP
DIV. OF THE STATE ARCHITECT
OFFICE OF REGULATION SERVICES

APPL 01-109241
AC FLS SS WF
DATE FEB 05 2008

DSA BACKCHECK
FOR PLAN REVIEW ONLY
2-5-2008

SANDIS
CIVIL ENGINEERS
SURVEYORS
PLANNERS
1721 Broadway, Suite 201
Oakland, CA 94612
P.510.893.8866
F.510.873.8868
www.sandis.net
MOUNTAIN VIEW ROSEVILLE OAKLAND

REGISTERED PROFESSIONAL ENGINEER — STEVEN MICHAEL SCHLEY — No. 62723 — Exp. 6/30/08 — CIVIL — STATE OF CALIFORNIA

REGISTERED LANDSCAPE ARCHITECT — DAVID GATES — No. 1366 — Expires 1-8 — STATE OF CALIFORNIA

REVISION:	DESCRIPTION:	DATE:

PROJECT NAME: CAÑADA COLLEGE GATEWAYS
PROJECT NUMBER: P3624
PROJECT FILE:
DRAWN: JRR
CHECK: SMU
DATE: FEBRUARY 5, 2008
Scale:

UTILITY PLAN

C4.2

PROJECT NORTH SHEETS