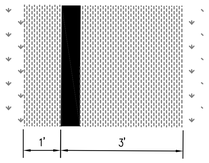

SURFACING LEGEND:

- NEW ARTIFICIAL TURF SURFACE (DARK GREEN)
- WHITE STRIPE
- NEW ARTIFICIAL TURF SURFACE (BROWN)

1ST AND 3RD BASE LINE DETAIL

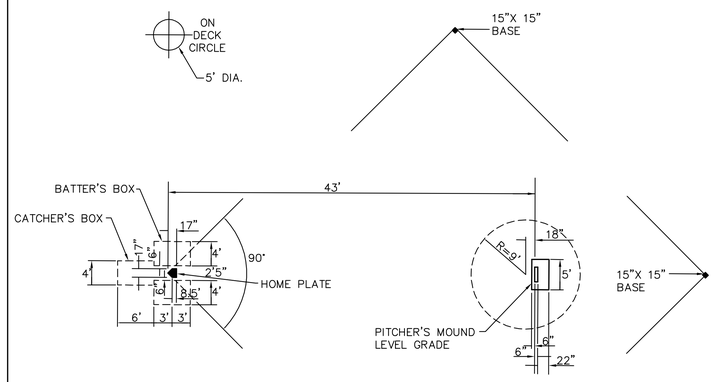

INFIELD DIMENSIONS DETAIL
SCALE: 1" = 10'

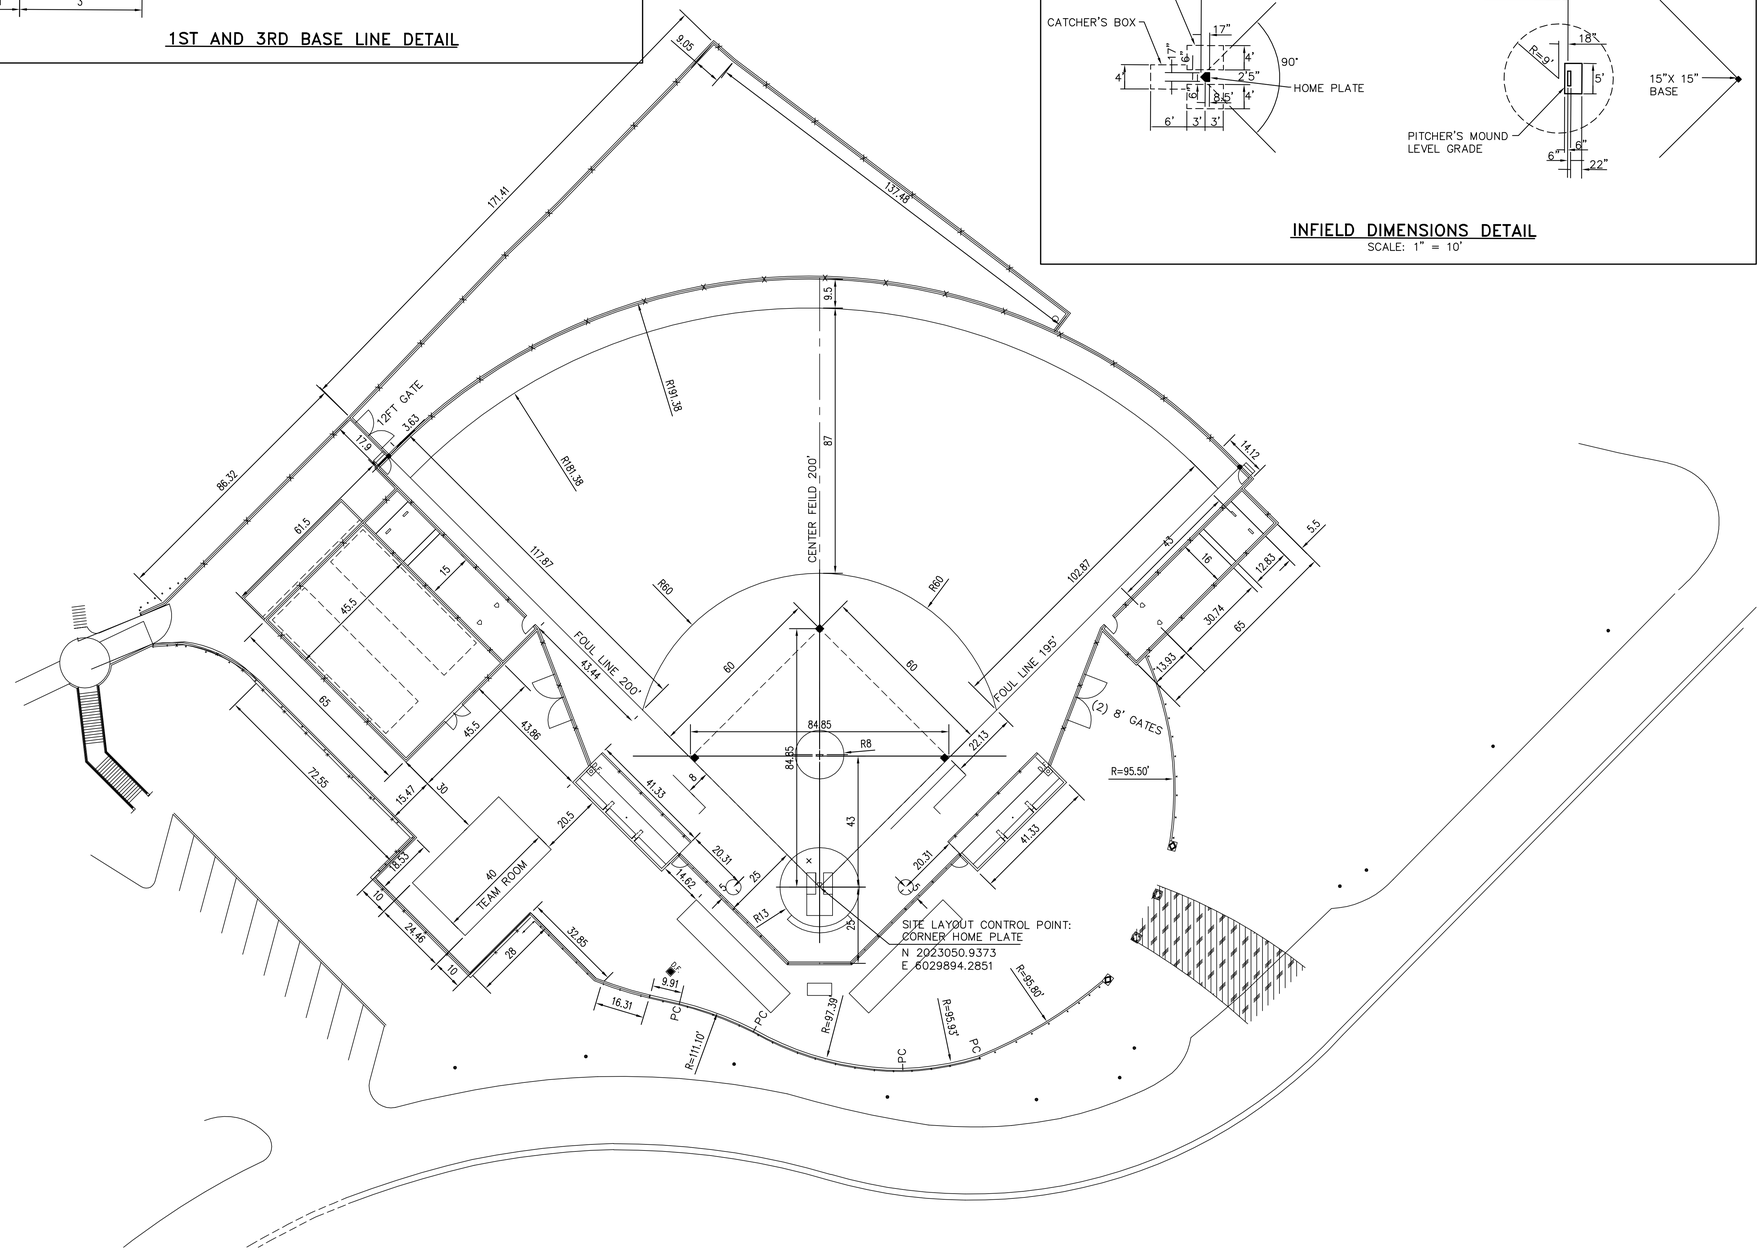

GENERAL NOTES:

1. INSERT NOTE

20 10 0 20 40
SCALE FEET

FOR REFERANCE ONLY

PRELIMINARY
NOT FOR CONSTRUCTION
90% CONSTRUCTION DOCUMENTS

DES ARCHITECTS ENGINEERS
399 Bradford Street Redwood City, Ca. 94063
Tel: (650) 364-6453
Fax: (650) 364-2618
www.des-ae.com

7740 NORTH 16TH STREET
SUITE 100
PHOENIX, AZ. 85020
Ph: (602) 567-1900
Fax: (602) 567-1901

ROBERT A. BOTHMAN, INC.
General Engineering and Building Contractors
650 QUINN AVENUE
SAN JOSE, CA. 95112
Ph: (408) 279-2277
Fax: (408) 279-2281

SAN MATEO COUNTY COMMUNITY COLLEGE DISTRICT ATHLETIC FIELDS PHASE 2

INCREMENT 1
COLLEGE OF SAN MATEO
SOFTBALL FIELD
1700 W. Hillsdale Blvd.
San Mateo, Ca. 94402

DIMENSION PLAN

ISSUE:	DATE:	DESCRIPTION:
	10-03-06	*90% CONSTRUCTION DOCUMENTS*
	10-17-06	*CD REVISIONS*

DRAWN BY:
REVIEWED BY:
APPROVED BY:
DES PROJECT NO.: *9126.12*

REGISTERED PROFESSIONAL ENGINEER
SIDNEY M. FRASIER
NO. 25211
EXP. 12/31/07
STATE OF CALIFORNIA

© 2006

SHEET NO.

SB-01
1 OF 2

Oct 13, 2006 - 10:42am CMK EMPLOYEE X:\3100\3156\Construction Documents\3156-SB01-DIMENSION-INC1.dwg