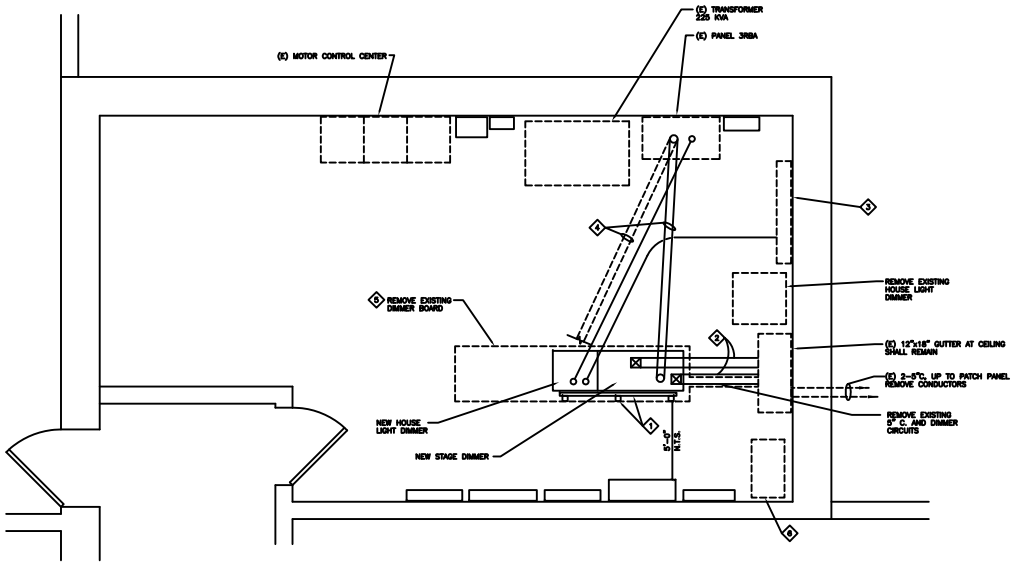

ELECTRICAL EQUIPMENT ROOM PLAN [A E-3]
SCALE : 1/2"=1'-0"

SHEET NOTES

1. SUPPORT RACK FLOOR TO CEILING
2. 4"x8" GUTTERS EACH WITH 192 #12 THWN +1 #10 GR.
3. EXISTING CONTACTOR PANEL SHALL REMAIN REMOVE UNUSED EQUIPMENT AND WIRING REUSE AS PULLOAH. SEE [D E-3]
4. REWORK EXISTING 4"C TO NEW DIMMER BOARD INSTALL NEW 8-300 MCM AND 1-#1GR. CONNECT TO EXISTING 600A BREAKER.
5. DELIVER 5 PORTABLE DIMMERS TO THE OWNER WHERE DIRECTED. REMOVE REMAINING PORTION OF DIMMER BOARD.
6. REMOVE OLD BATTERIES AND PORTABLE DIMMER.

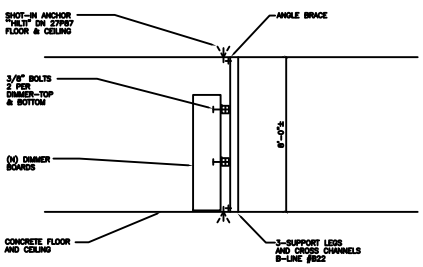

GENERAL ARRANGEMENT DIMMER SUPPORT DETAIL [B E-3]
NOT TO SCALE

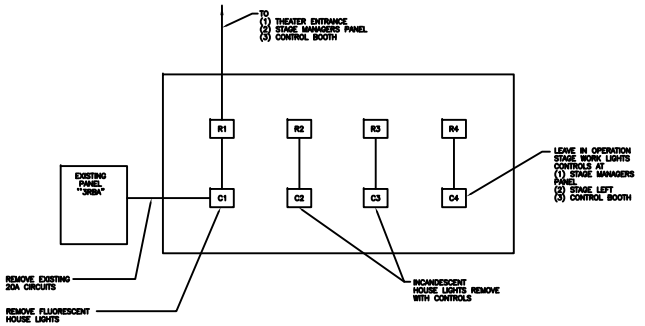

EXISTING CONTACTOR PANEL [D E-3]
NOT TO SCALE

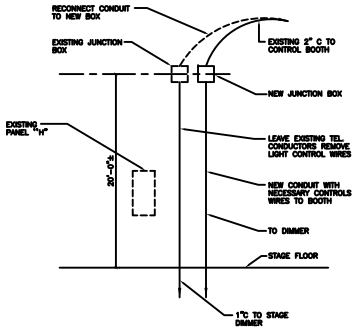

SECTION [E E-3]
NOT TO SCALE

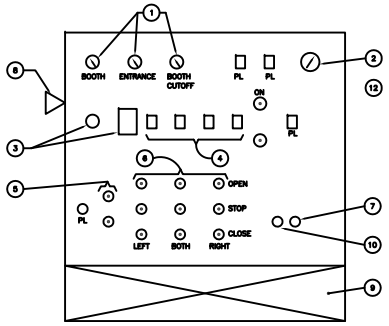

GENERAL ARRANGEMENT OF EXISTING STAGE MANAGERS CONTROL PANEL DETAIL [C E-3]
NOT TO SCALE

STAGE MANAGERS PANEL FUNCTION			
TAG #	DESCRIPTION	TAG #	DESCRIPTION
1	OMIT CUTOFF SWITCHES	12	KEYED SWITCH FOR DIMMER MOTOR OPERATED BREAKER
2	PANEL DIMMER LIGHT FUNCTION TO REMAIN IN NEW PANEL		
3	REMOVE HOUSE LIGHT MASTER REPLACE FUNCTION		
4	NON DIMMED FUNCTION SHALL BE REMOVED		
5	FLUORESCENT HOUSE LIGHT FUNCTION TO REMAIN IN NEW PANEL		
6	CURTAIN CONTROL FUNCTION TO REMAIN IN NEW PANEL		
7	OMIT KEYED SWITCH FOR SHOP FANS		
8	RELOCATE TELEPHONE MOUNTED ON SIDE OF PANEL		
9	EXISTING AUDIO CONTROLS SHALL BE REMOVED		
10	MOVIE SCREEN CONTROL FUNCTION SHALL REMAIN IN NEW PANEL		
11	NEW AUDIO VISUAL TOUCH PANEL IN NEW CONTROL PANEL		

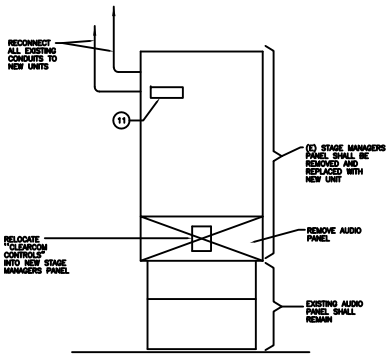

GENERAL ELEVATION OF NEW CONTROL PANEL RACK [D E-3]
NOT TO SCALE

399 BRADFORD STREET
REDWOOD CITY, CA 94063
PHONE : 650.364.6453
FAX: 650.364.2618

ALFRED M. MARSON
ELECTRICAL ENGINEER

CLIENT
SAN MATEO COMMUNITY COLLEGE DISTRICT

PROJECT
COLLEGE OF SAN MATEO

THEATER

1700 WEST HILLSDALE BOULEVARD
SAN MATEO, CA
94482

SHEET NAME
ELECTRICAL EQUIPMENT ROOM AND DETAIL

DATES
04-10-01 S1-02

CONTACT P.J.B.
JOB NUMBER 9126.01

Copyright© 2000 by DES ARCHITECTS + ENGINEERS

SHEET No.: **AS1-02/ E-3**
3 OF 3