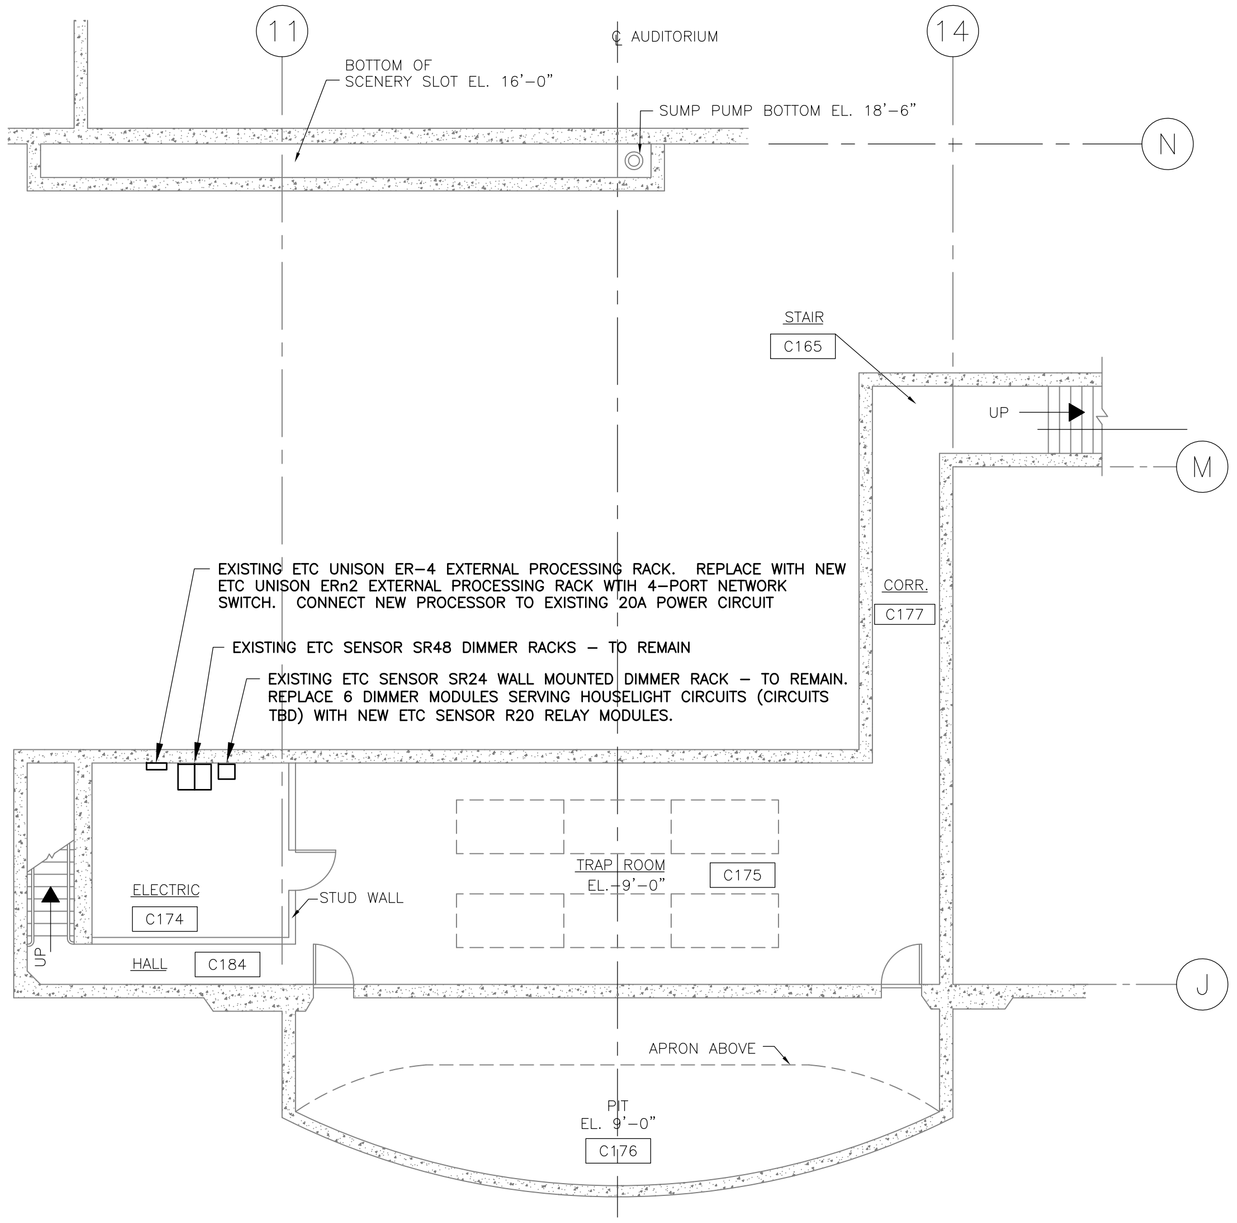

1 LIGHTING CONTROL PLAN – MAIN LEVEL

1/8" = 1'–0"

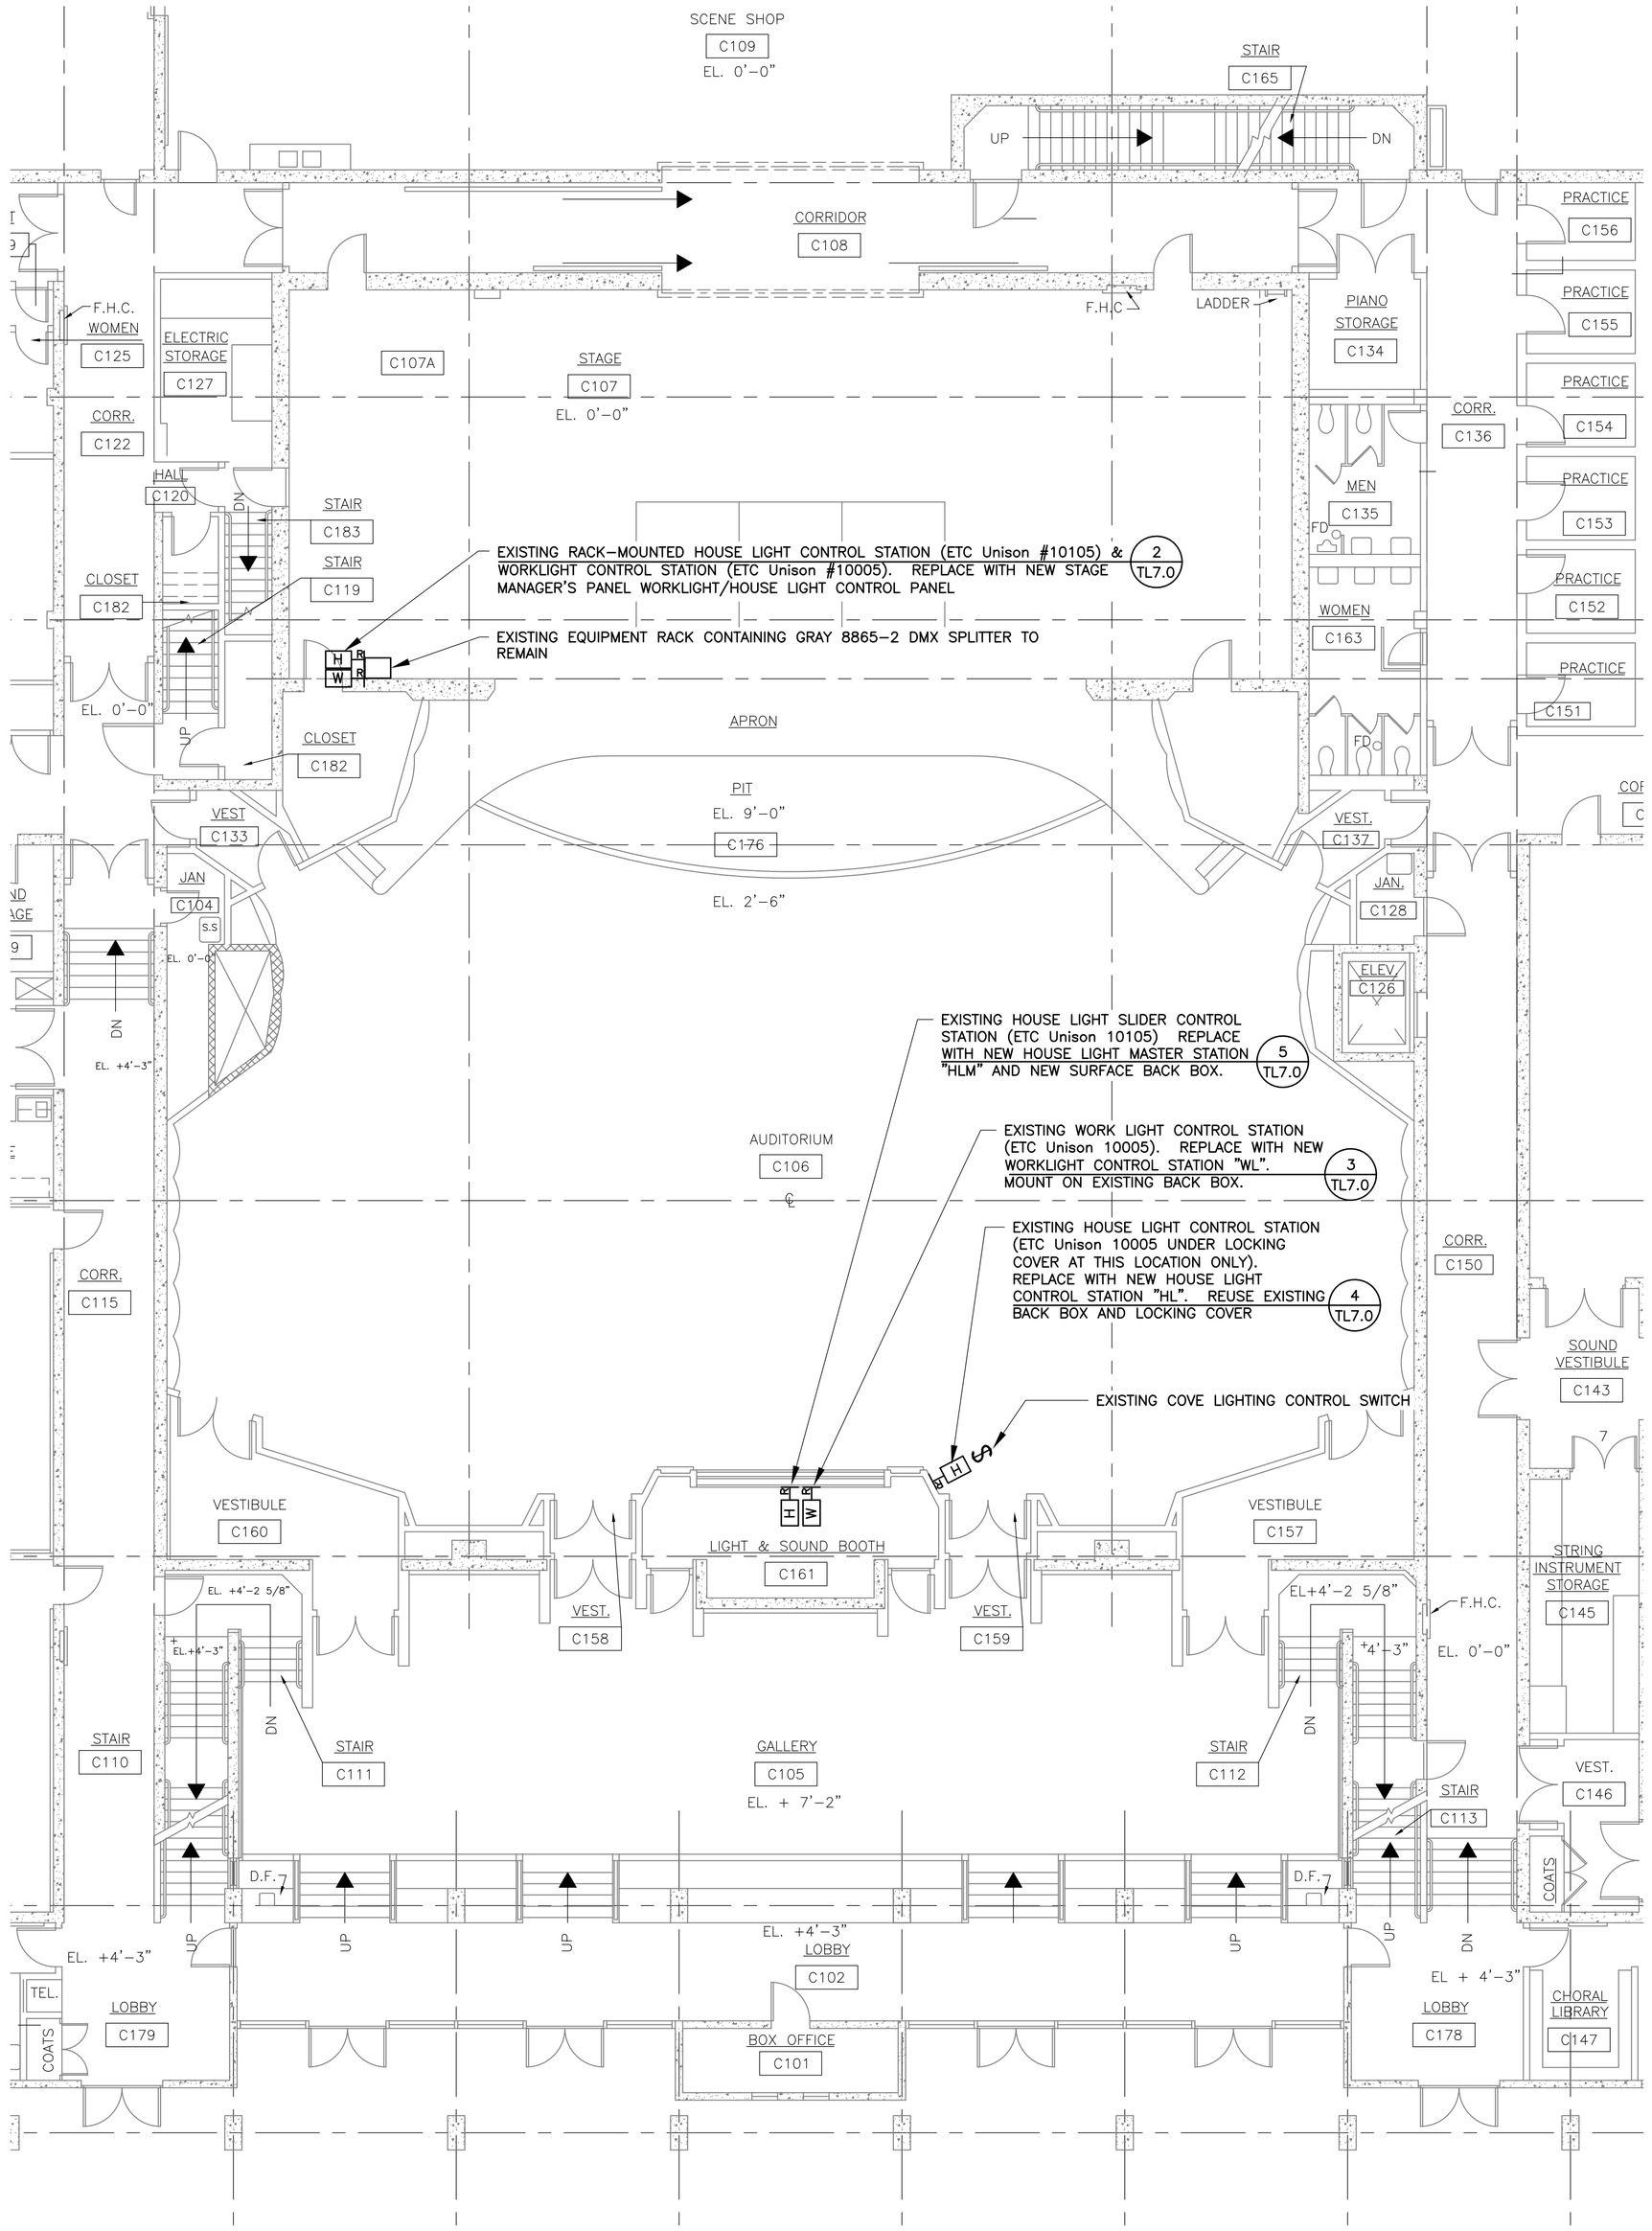

1 LIGHTING CONTROL PLAN – MAIN LEVEL

1/8" = 1'–0"

N

LANDRY & BOGAN
THEATRE CONSULTANTS
733 W. Evelyn Ave. Mountain View, CA 94041
(650) 969–5195 Fax 969–4965
heather@landb.com

SAN MATEO COUNTY COMMUNITY COLLEGE DISTRICT
CAÑADA/COLLEGE OF SAN MATEO
THEATER HOUSE LIGHTING RETROFIT
CAÑADA COLLEGE – BUILDING 3
4200 FARM HILL BOULEVARD, REDWOOD CITY, CA 94061

REVISIONS
. . . . .

SHEET TITLE
THEATER HOUSE LIGHTING RETROFIT MAIN FLOOR PLAN

SCALE: AS NOTED
DATE: September 16, 2014

TL2.2

File Name:3597E–1