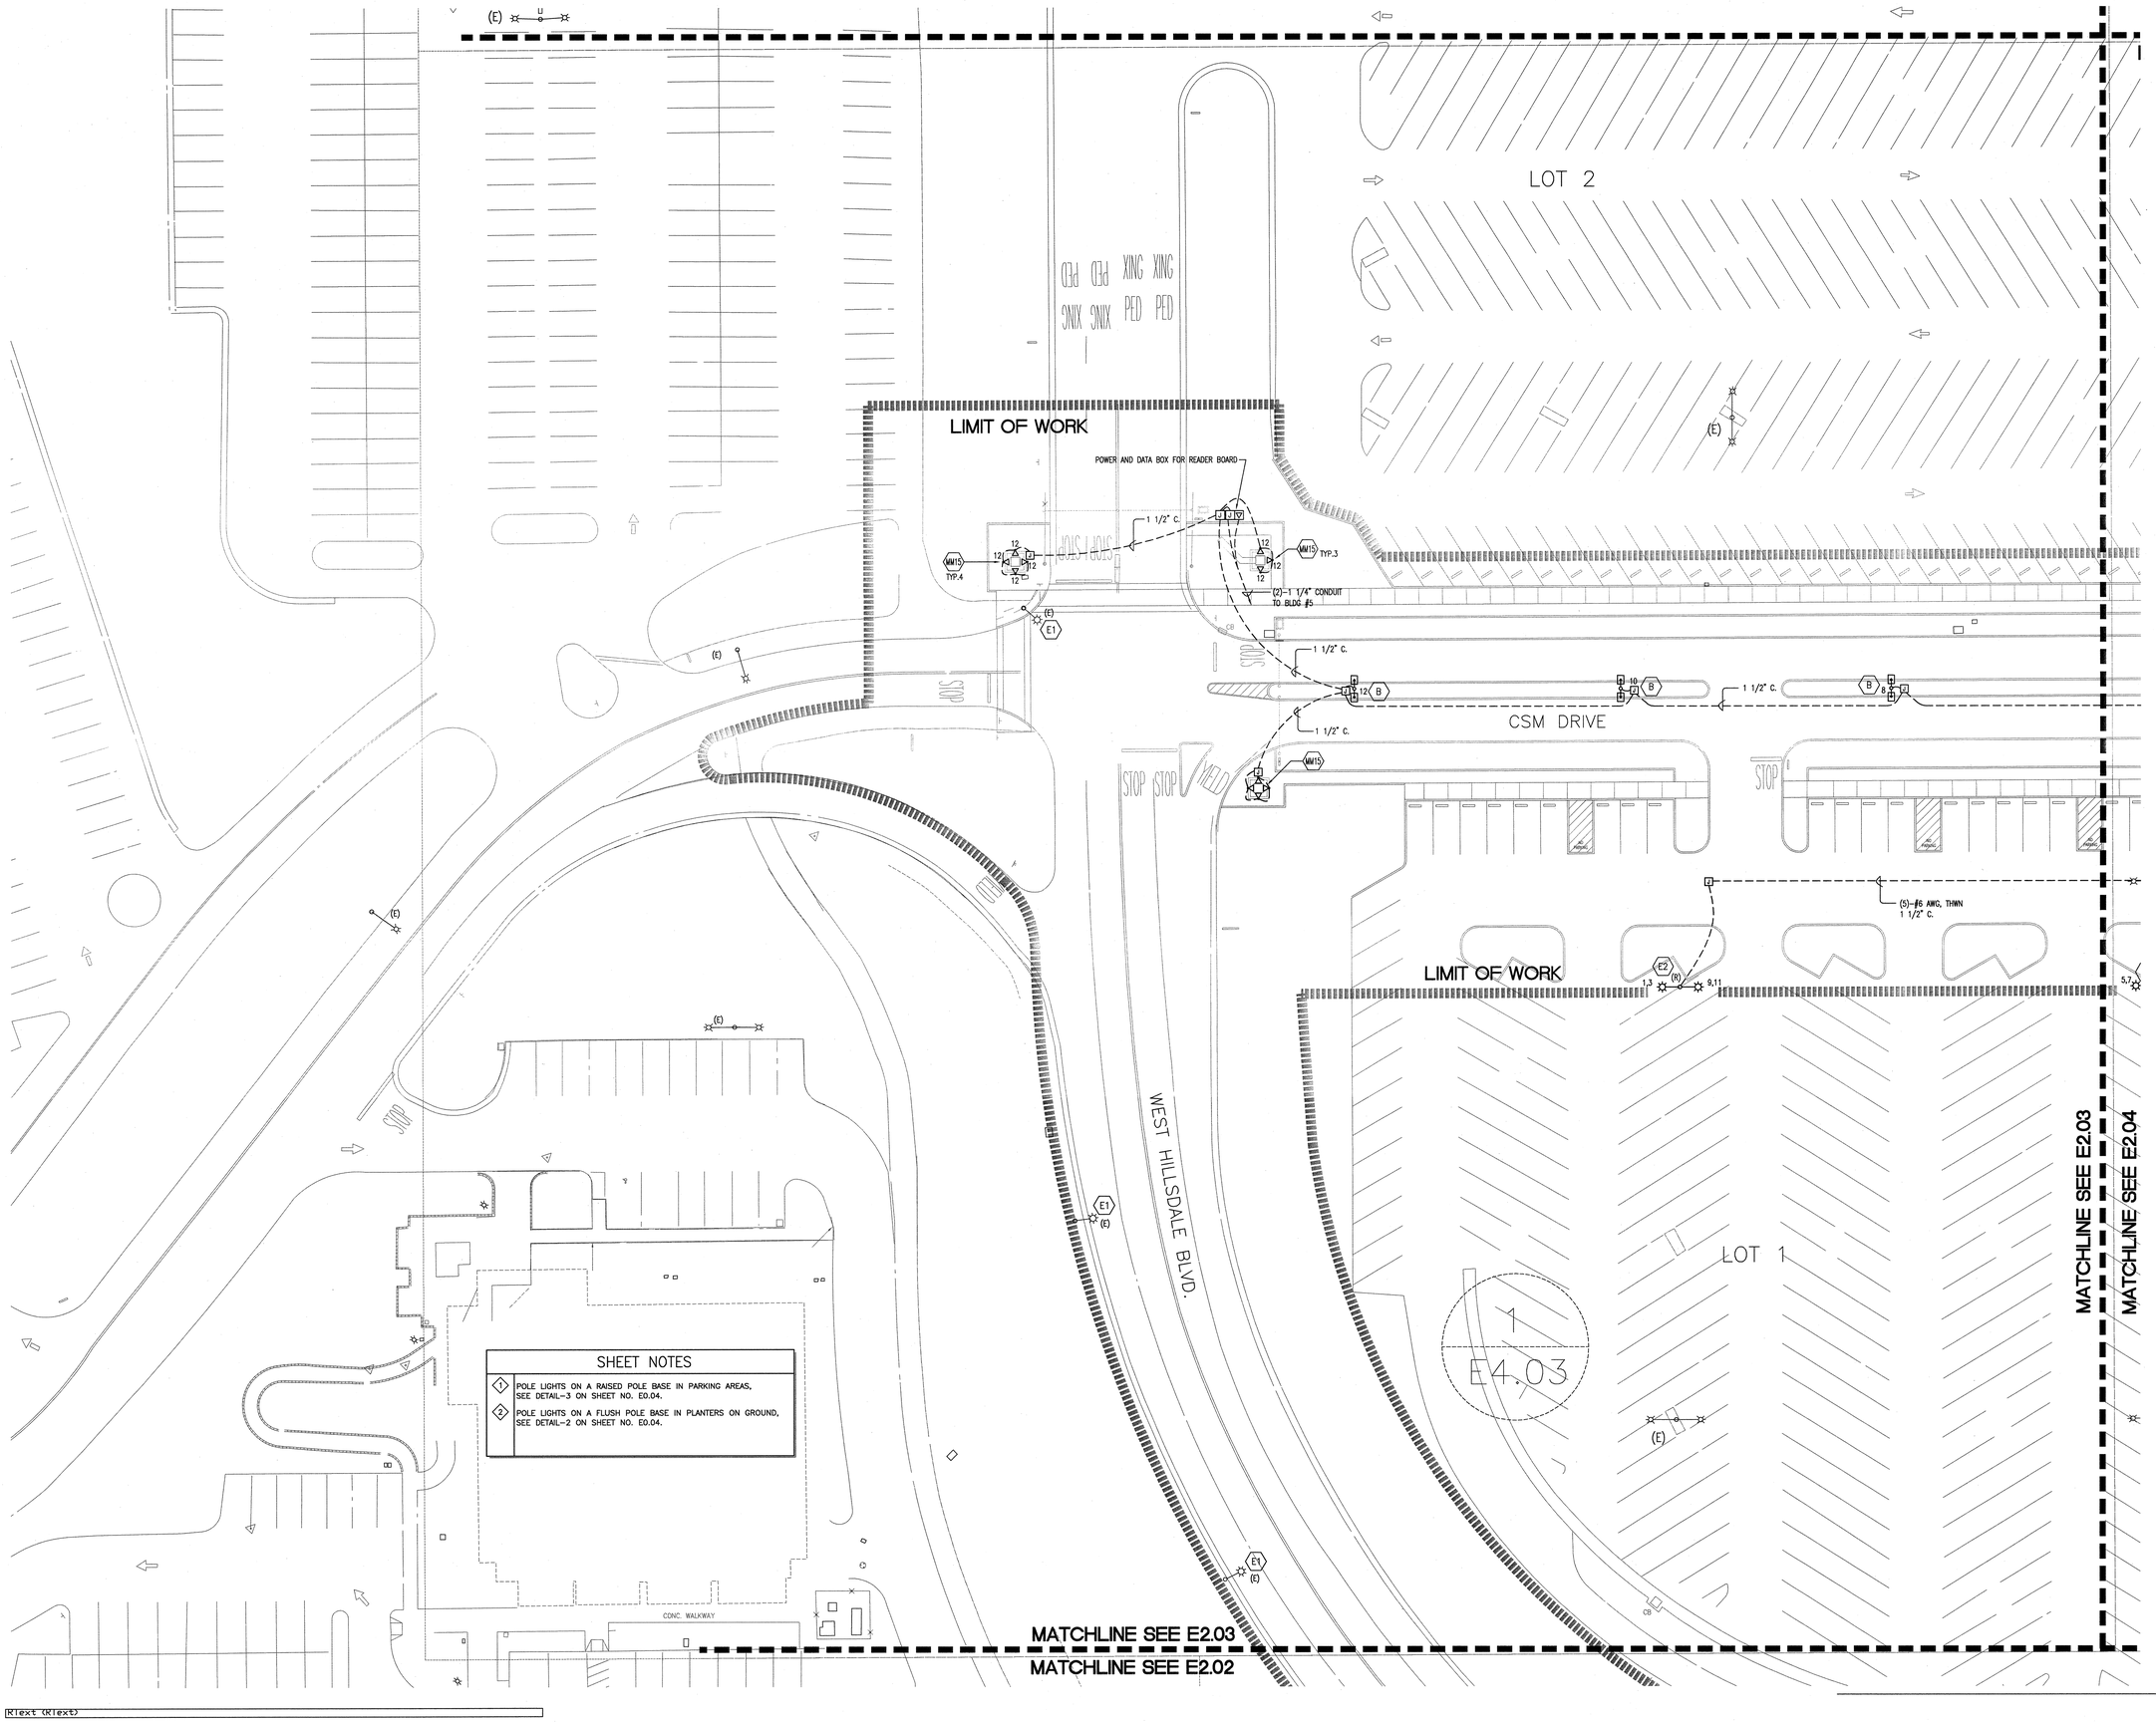

RText (RText)

McCarthy Building Companies, Inc.
343 Sansome Street, 14th Floor
San Francisco, California 94104
P 415 | 364-1339
F 415 | 397-5999

BUILDING QUALITY BUILDING VALUE BUILDING PEOPLE
ROSENDIN ELECTRIC
www.rosendin.com
CORPORATE HEADQUARTERS
SAN JOSE, CA (408) 286-2800
SAN JOSE DIVISION
2700 Zanker Road
San Jose, CA 95134
(408) 286-2800
Arizona California Nevada New Mexico Oregon

REGISTERED PROFESSIONAL ENGINEER
WILLIAM P. MAZZETTA
No. E-16460
ELECTRICAL
STATE OF CALIFORNIA

IDENTIFICATION STAMP
DIV. OF THE STATE ARCHITECT
OFFICE OF REGULATION SERVICE
APPL. #: 01-110097
AC. FLS SS D.M.
DATE APR 09 2009
FILE NUMBER:

The use of other project documents not of these, modification of original documents, or reuse on other projects without the written permission of McCarthy Building Companies, Inc. (MBC) and LPA, Inc. (LPA) will be at user's sole risk and without liability or legal exposure to MBC and LPA. User shall indemnify and defend MBC and LPA from all claims, damages, losses and expenses including attorneys' fees arising out of or resulting therefrom. Any such use or reuse, or modification without written verification or adaptation by MBC and LPA, as appropriate for the specific purpose intended, will be at user's sole risk and without liability or legal exposure to MBC and LPA. User shall indemnify and defend MBC and LPA from all claims, damages, losses and expenses including attorneys' fees arising out of or resulting therefrom. Submission or distribution of project documents to meet official regulatory requirements or for other purposes in connection with this project is not to be construed as publication in derogation of MBC's or LPA's common law copyright or other reserved rights. Project documents depict design intent of work and are not a representation of as-built or existing conditions. MBC and LPA's Consultants make no representations concerning the accuracy of documents and are not responsible for any discrepancies between project documents and the existing conditions.

© Copyright 2006

College of San Mateo
Site Package
San Mateo, CA

Developed for
San Mateo County Community College District

Revision	Description	Date

Revision	Description	Date
	DSA SUBMITTAL	19 SEPT 2008
	DSA FINAL	09 APRIL 2009

Job. No.	300085
Date	09 APRIL 2009
Drawn by	REI CAD TEAM
Checked by	THS/FRW
Scale	AS SHOWN

Site Lighting Plan -

E2.03

0 10 20 40