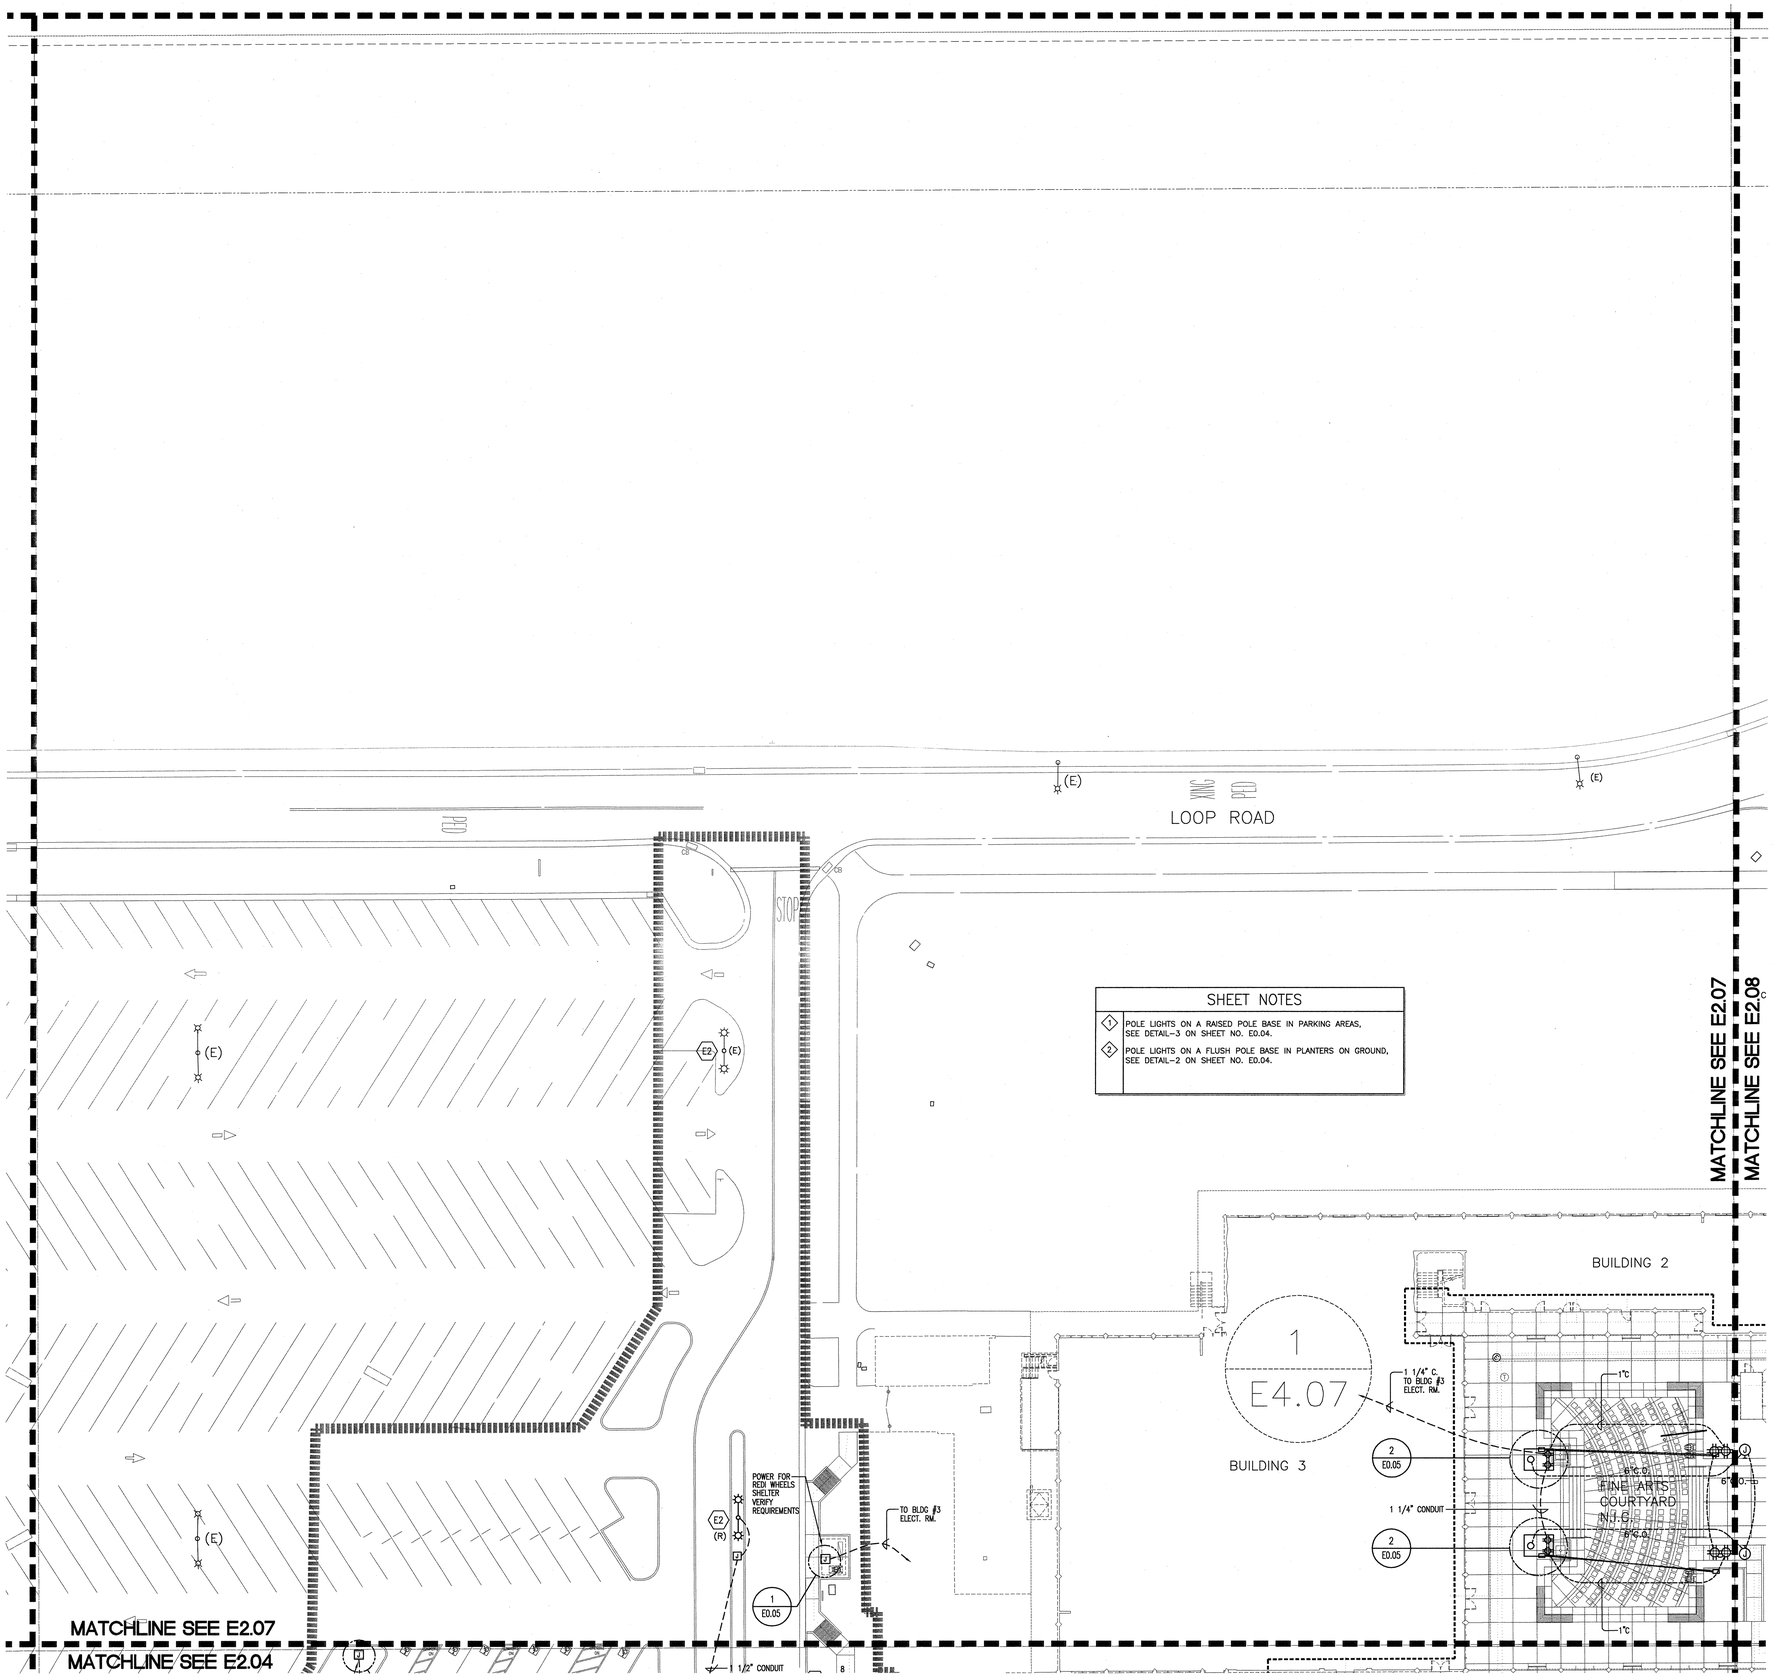

SHEET NOTES

1. POLE LIGHTS ON A RAISED POLE BASE IN PARKING AREAS, SEE DETAIL-3 ON SHEET NO. E0.04.
2. POLE LIGHTS ON A FLUSH POLE BASE IN PLANTERS ON GROUND, SEE DETAIL-2 ON SHEET NO. E0.04.

RText (RText)

McCARTHY
LPA KH

McCarthy Building Companies, Inc.
343 Sansome Street, 14th Floor
San Francisco, California 94104
P 415 | 364-1339
F 415 | 397-5999

BUILDING QUALITY BUILDING VALUE BUILDING PEOPLE
ROSENDIN ELECTRIC
www.rosendin.com
CORPORATE HEADQUARTERS: SAN JOSE, CA (408) 286-2800
SAN JOSE ENGINEERING: 2302 Walsh Ave., San Jose, CA 95124 (408) 296-2807
Arizona California Nevada New Mexico Oregon

REGISTERED PROFESSIONAL ENGINEER
WILLIAM P. MAZZETTA
No. E-18810
ELECTRICAL
STATE OF CALIFORNIA

IDENTIFICATION STAMP
DIV. OF THE STATE ARCHITECT
OFFICE OF REGULATION SERVICE

APPL. #: 01-110097

AC ___ FLS DVM SS D.N.

DATE APR 09 2009

FILE NUMBER:

The and all other project documents and all ideas, aesthetics and designs incorporated therein are instruments of service. All project documents are the exclusive property of LPA, INC. (LPA) and cannot be used for any purpose or project other than that for which they are specifically prepared and described in an agreement between McCarthy and the District. LPA hereby gives formal notice that any such project document use, reproduction or modification (misuse) is not only unlawful but substantially binds all parties involved with misuse to fully indemnify and defend LPA and LPA's Consultants for the consequences of legal action against all forms, manners, means or modifications of project documents without LPA's written release. Project documents represent design intent of work and are not a representation of as-built or existing conditions. LPA and LPA's Consultants make no representations concerning the accuracy of documents and are not responsible for any discrepancies between project documents and the existing conditions.

© Copyright 2008

College of San Mateo
Site Package
San Mateo, CA

Developed for
San Mateo County Community College District

Revision	Description	Date

Revision	Description	Date
	DSA SUBMITTAL	19 SEPT 2008
	DSA FINAL	09 APRIL 2009

Job. No.	300085
Date	09 APRIL 2009
Drawn by	REI CAD TEAM
Checked by	TH/SF/RW
Scale	AS SHOWN

Site Lighting Plan -

E2.07