Copyright 2005 Steinberg Architects all Rights Reserved - These Plans and/or Specifications are intended for the sole benefit of 750's client and may not be used, reused, copied, or reproduced in any form without the express written consent of Steinberg Architects.

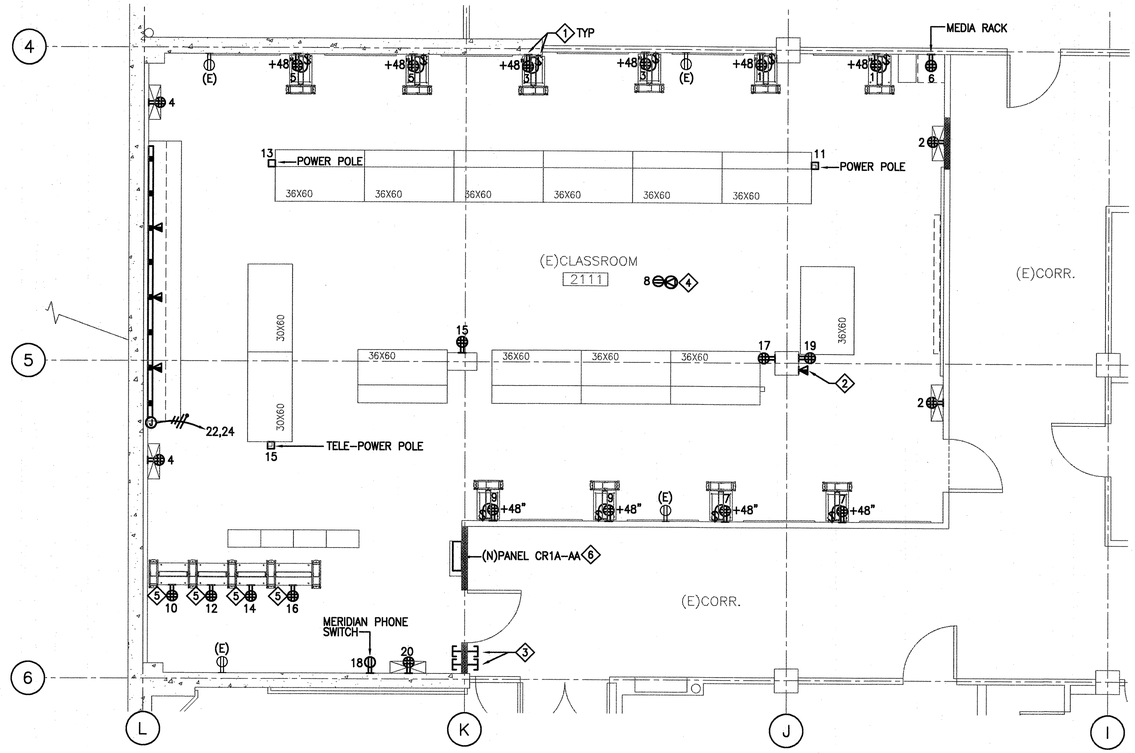

1 ROOM 2111 POWER PLAN
1/4" = 1'-0"

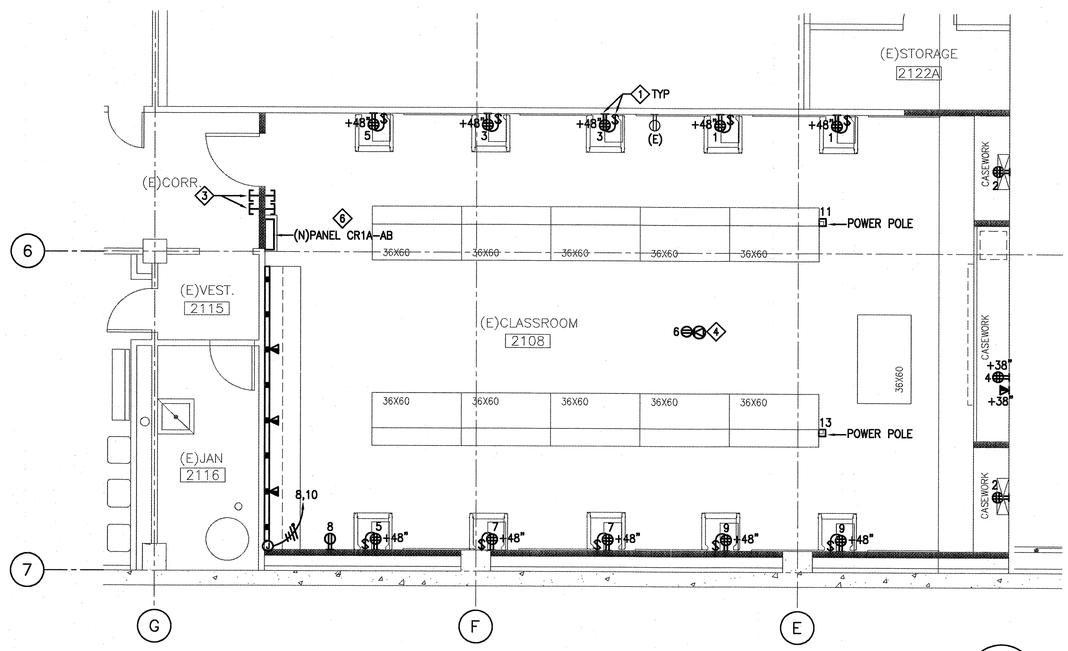

2 ROOF 2108 POWER PLAN
1/4" = 1'-0"

SHEET NOTES

1. PROVIDE TOGGLE SWITCH WITH PILOT LIGHT FOR CONTROL OF POWER TO QUAD RECEPTACLE. ALL DEVICES MOUNTED AT + 48" AFF. PROVIDE SINGLE COVERPLATE FOR RECEPTACLE AND SWITCH. REFER TO SPECIFCATIONS.
2. PROVIDE 3/4"C FROM J-BOX MOUNTED AT +18" AFF UP ALONG FACE OF COLUMN TO HEIGHT OF CABLE TRAY, APPROXIMATELY +8'-6".
3. PROVIDE (2) 4" CONDUIT SLEEVES. VERIFY EXACT LOCATION WITH TELECOM DRAWINGS.
4. PROVIDE (1) 3/4" C. FROM PROJECTOR TO BUILDING MDF IN MECH/ELEC ROOM.
5. QUAD RECEPTACLE MOUNTED TO BASE OF RACK.
6. PROVIDE BRACING AS REQUIRED FOR SUPPORT OF PANELBOARD PER DETAIL 1, SHEET E6.01.

SKYLINE COLLEGE
TCOM CLASSROOM RENOVATION BUILDING 2

owner
SAN MATEO COUNTY
3401 CSM DRUVE
SAN MATEO CA 94402

architect
STEINBERG ARCHITECTS
60 Pierce Avenue
San Jose CA 95110

ALFATECH CAMBRIDGE
120 MONTGOMERY STREET, SUITE 715 415-403-3000
SAN FRANCISCO, CALIFORNIA 94104 FAX: 415-788-9040
SAN JOSE • SAN FRANCISCO • NEW YORK/NEW JERSEY
LOS ANGELES • PALO ALTO • SINGAPORE • AUSTRALIA
AT Projects. 2002

REGISTERED PROFESSIONAL ENGINEER
DIOMEDES LTU
No. E10457
EXP.12/31/08
ELECTRICAL
STATE OF CALIFORNIA

IDENTIFICATION STAMP
DIV. OF THE STATE ARCHITECT
APPL. # 01-108576
FILE # 41-C1
AC. DK FLS. DM SSS
DATE 3-14-07

rev.	date	issue
	02.02.07	DSA SUBMITTAL
		DSA BACKCHECK

key plan - building 2

STEINBERGARCHITECTS

project no:	06044	date:	03/15/07
drawn by:	VB	checked by:	DL
scale:	1/4"=1'-0"		

POWER PLAN

E3.01

E:\2006proj\06372_Skyline College Swing Spaces\CAD\372E200.dwg
Plotted Monday March 12, 2007 11:14am by mcrosio