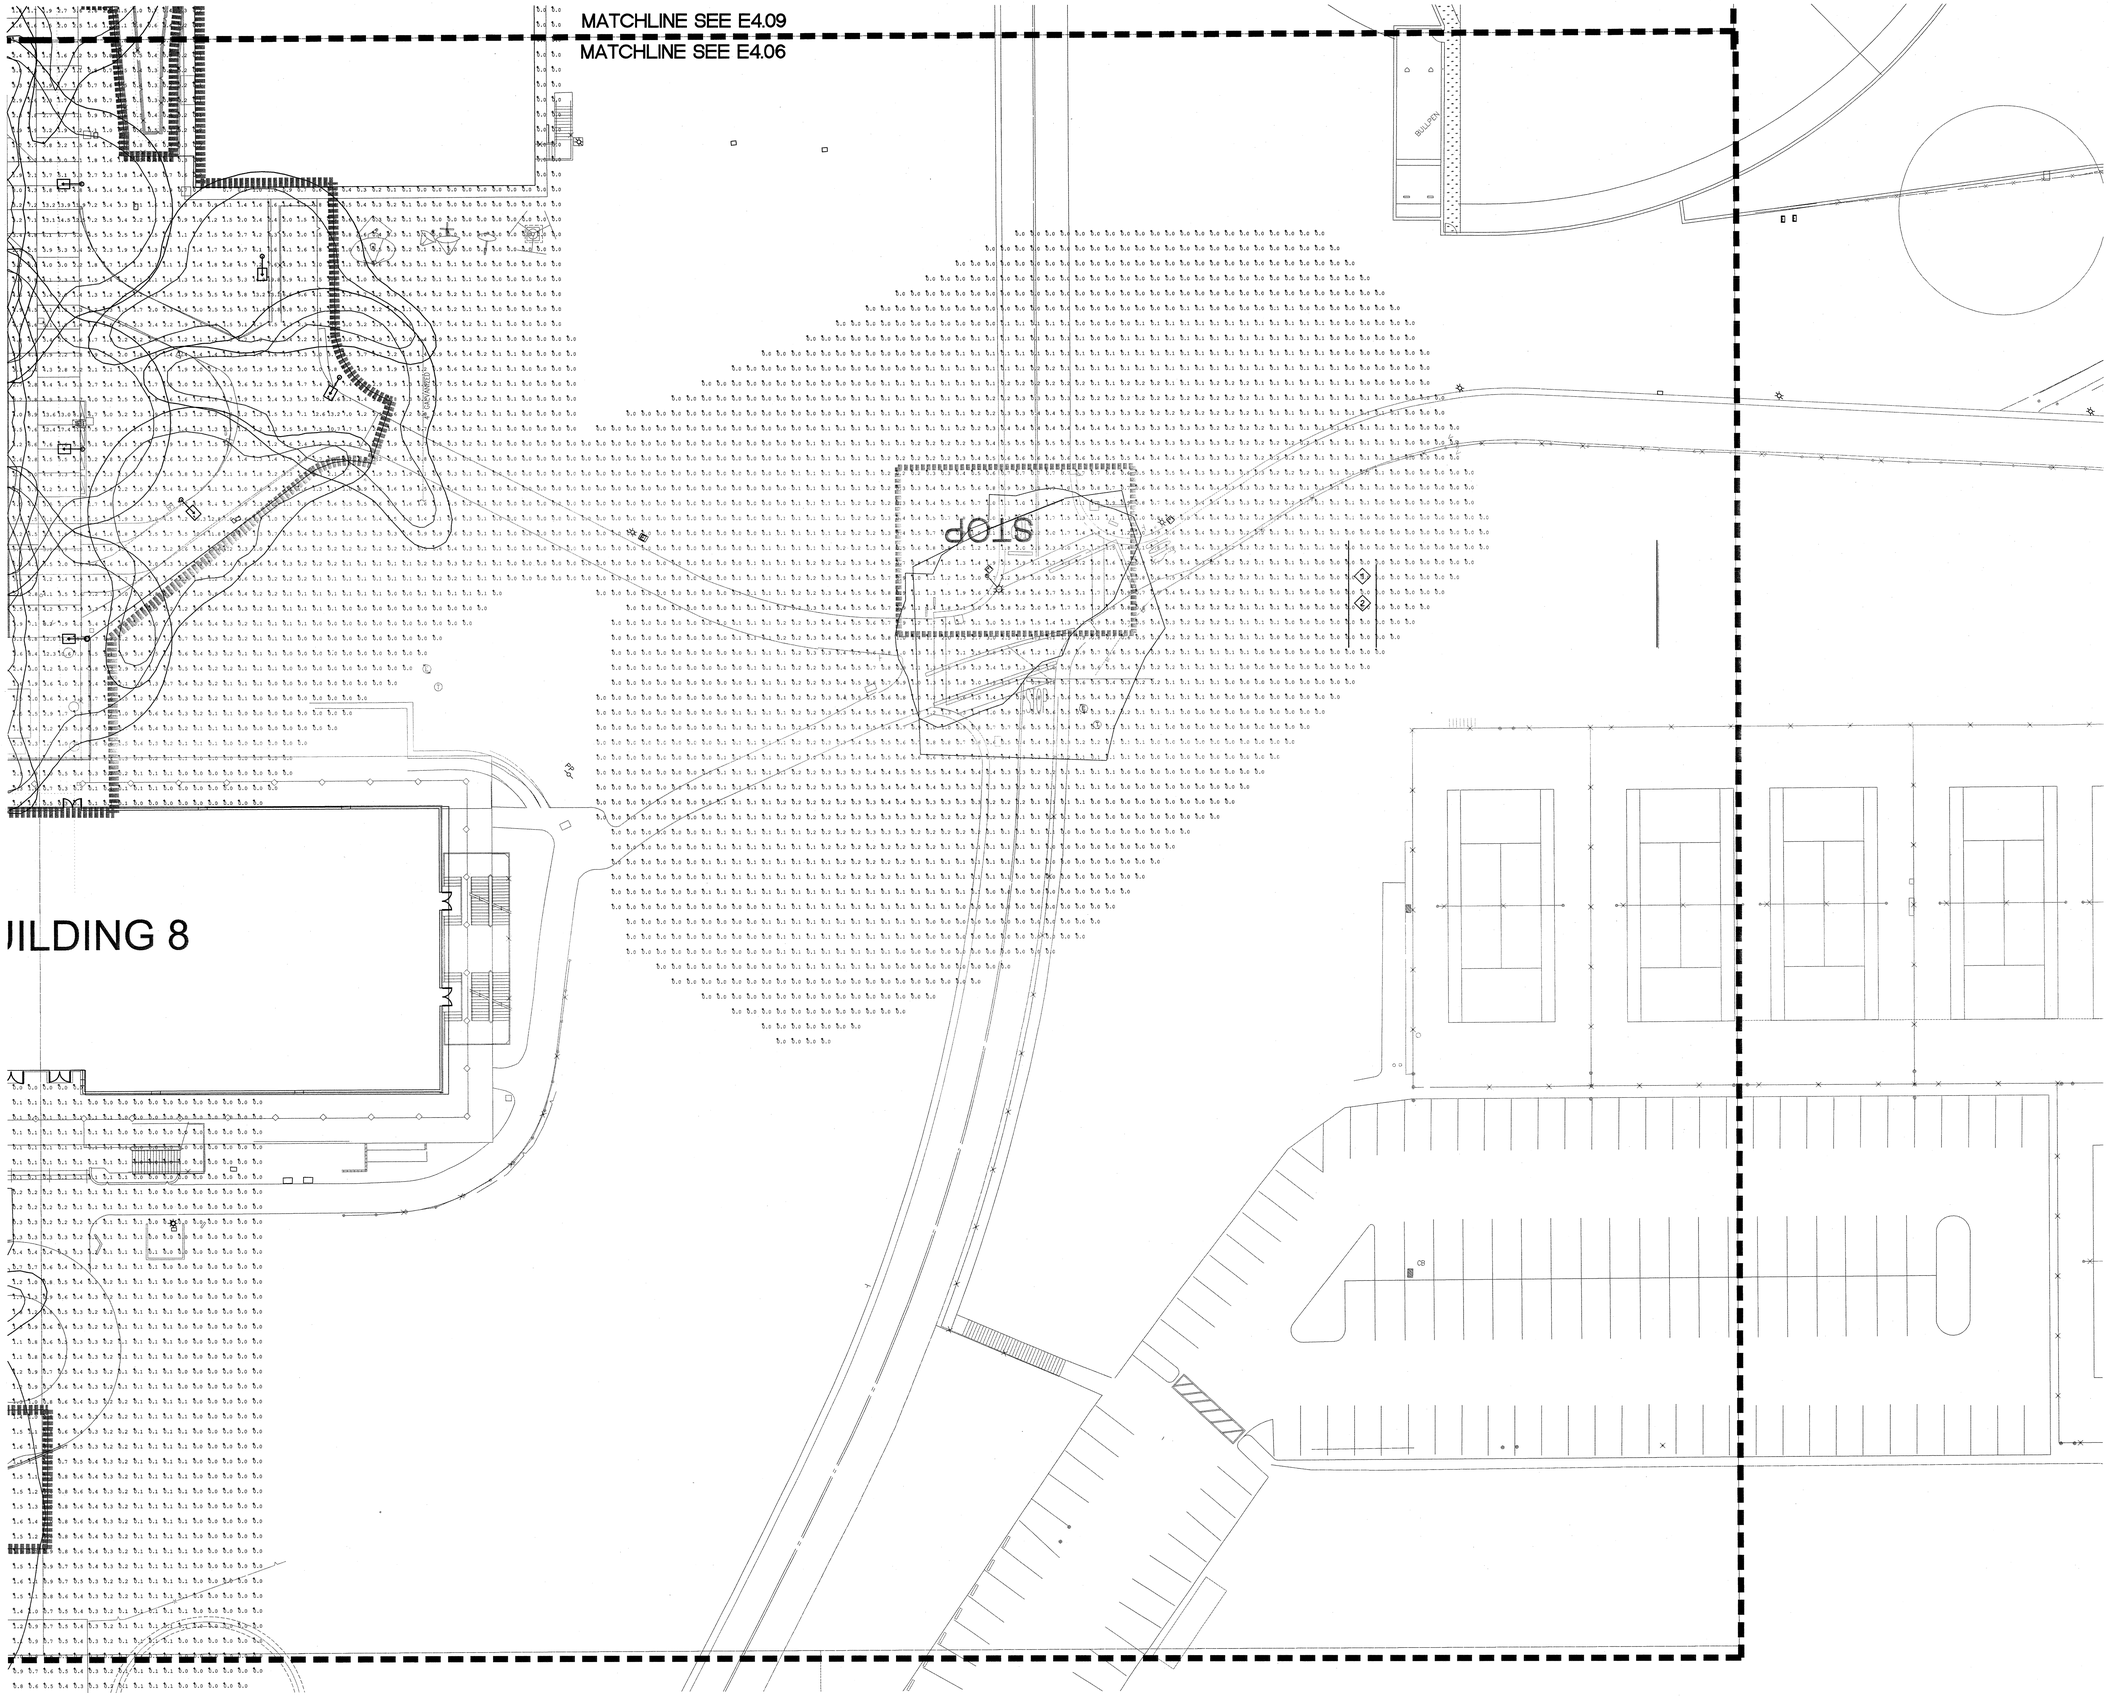

RText (RText)

McCARTHY
LPA
KH

McCarthy Building Companies, Inc.
343 Sansome Street, 14th Floor
San Francisco, California 94104
P 415 |364-1339
F 415 |397-5999

BUILDING QUALITY BUILDING VALUE BUILDING PEOPLE
ROSENDIN ELECTRIC
www.rosendin.com
CORPORATE HEADQUARTERS
SAN JOSE, CA (408) 286-2800
SAN JOSE ENGINEERING
2880 Zanker Road, Suite 203
San Jose, CA 95134
(408) 286-2800
Arizona California Nevada New Mexico Oregon

REGISTERED PROFESSIONAL ENGINEER
WILLIAM P. MAZZEI
ELECTRICAL
STATE OF CALIFORNIA

IDENTIFICATION STAMP
DIV. OF THE STATE ARCHITECT
OFFICE OF REGULATION SERVICE
APPL # 01-110097
AC. FLS. SS
DATE APR 09 2009

FILE NUMBER:

Title and all other project documents and all ideas, artwork, and designs incorporated herein are the property of LPA, Inc. and McCarthy Building Companies and are protected by LPA, Inc. (LPA) and cannot be lawfully used in whole or in part for any project or purpose except as described in the contractual agreement between McCarthy and the District. LPA hereby gives formal notice that any such project document use, reproduction or modification (release) is not only unlawful but substantially block all parties involved with release to fully indemnify and defend LPA and LPA's Consultants to the maximum extent of the law against any claim, damages or liability arising directly or indirectly from project document release. Project documents describe design intent of work and are not a representation of as-built or existing conditions. LPA and LPA's Consultants make no representations concerning the accuracy of documents and are not responsible for any discrepancies between project documents and the existing conditions.

© Copyright 2008

College of San Mateo
Site Package
San Mateo, CA

Developed for
San Mateo County Community College District

Revision	Description	Date

Revision	Description	Date
	DSA SUBMITTAL	19 SEPT 2008
	DSA FINAL	09 APRIL 2009

Job. No.	300085
Date	09 APRIL 2009
Drawn by	REI CAD TEAM
Checked by	TH/SF/RW
Scale	AS SHOWN

0 10 20 40

Site Lighting Plan - Ltg. Extended Photometric

E4.06