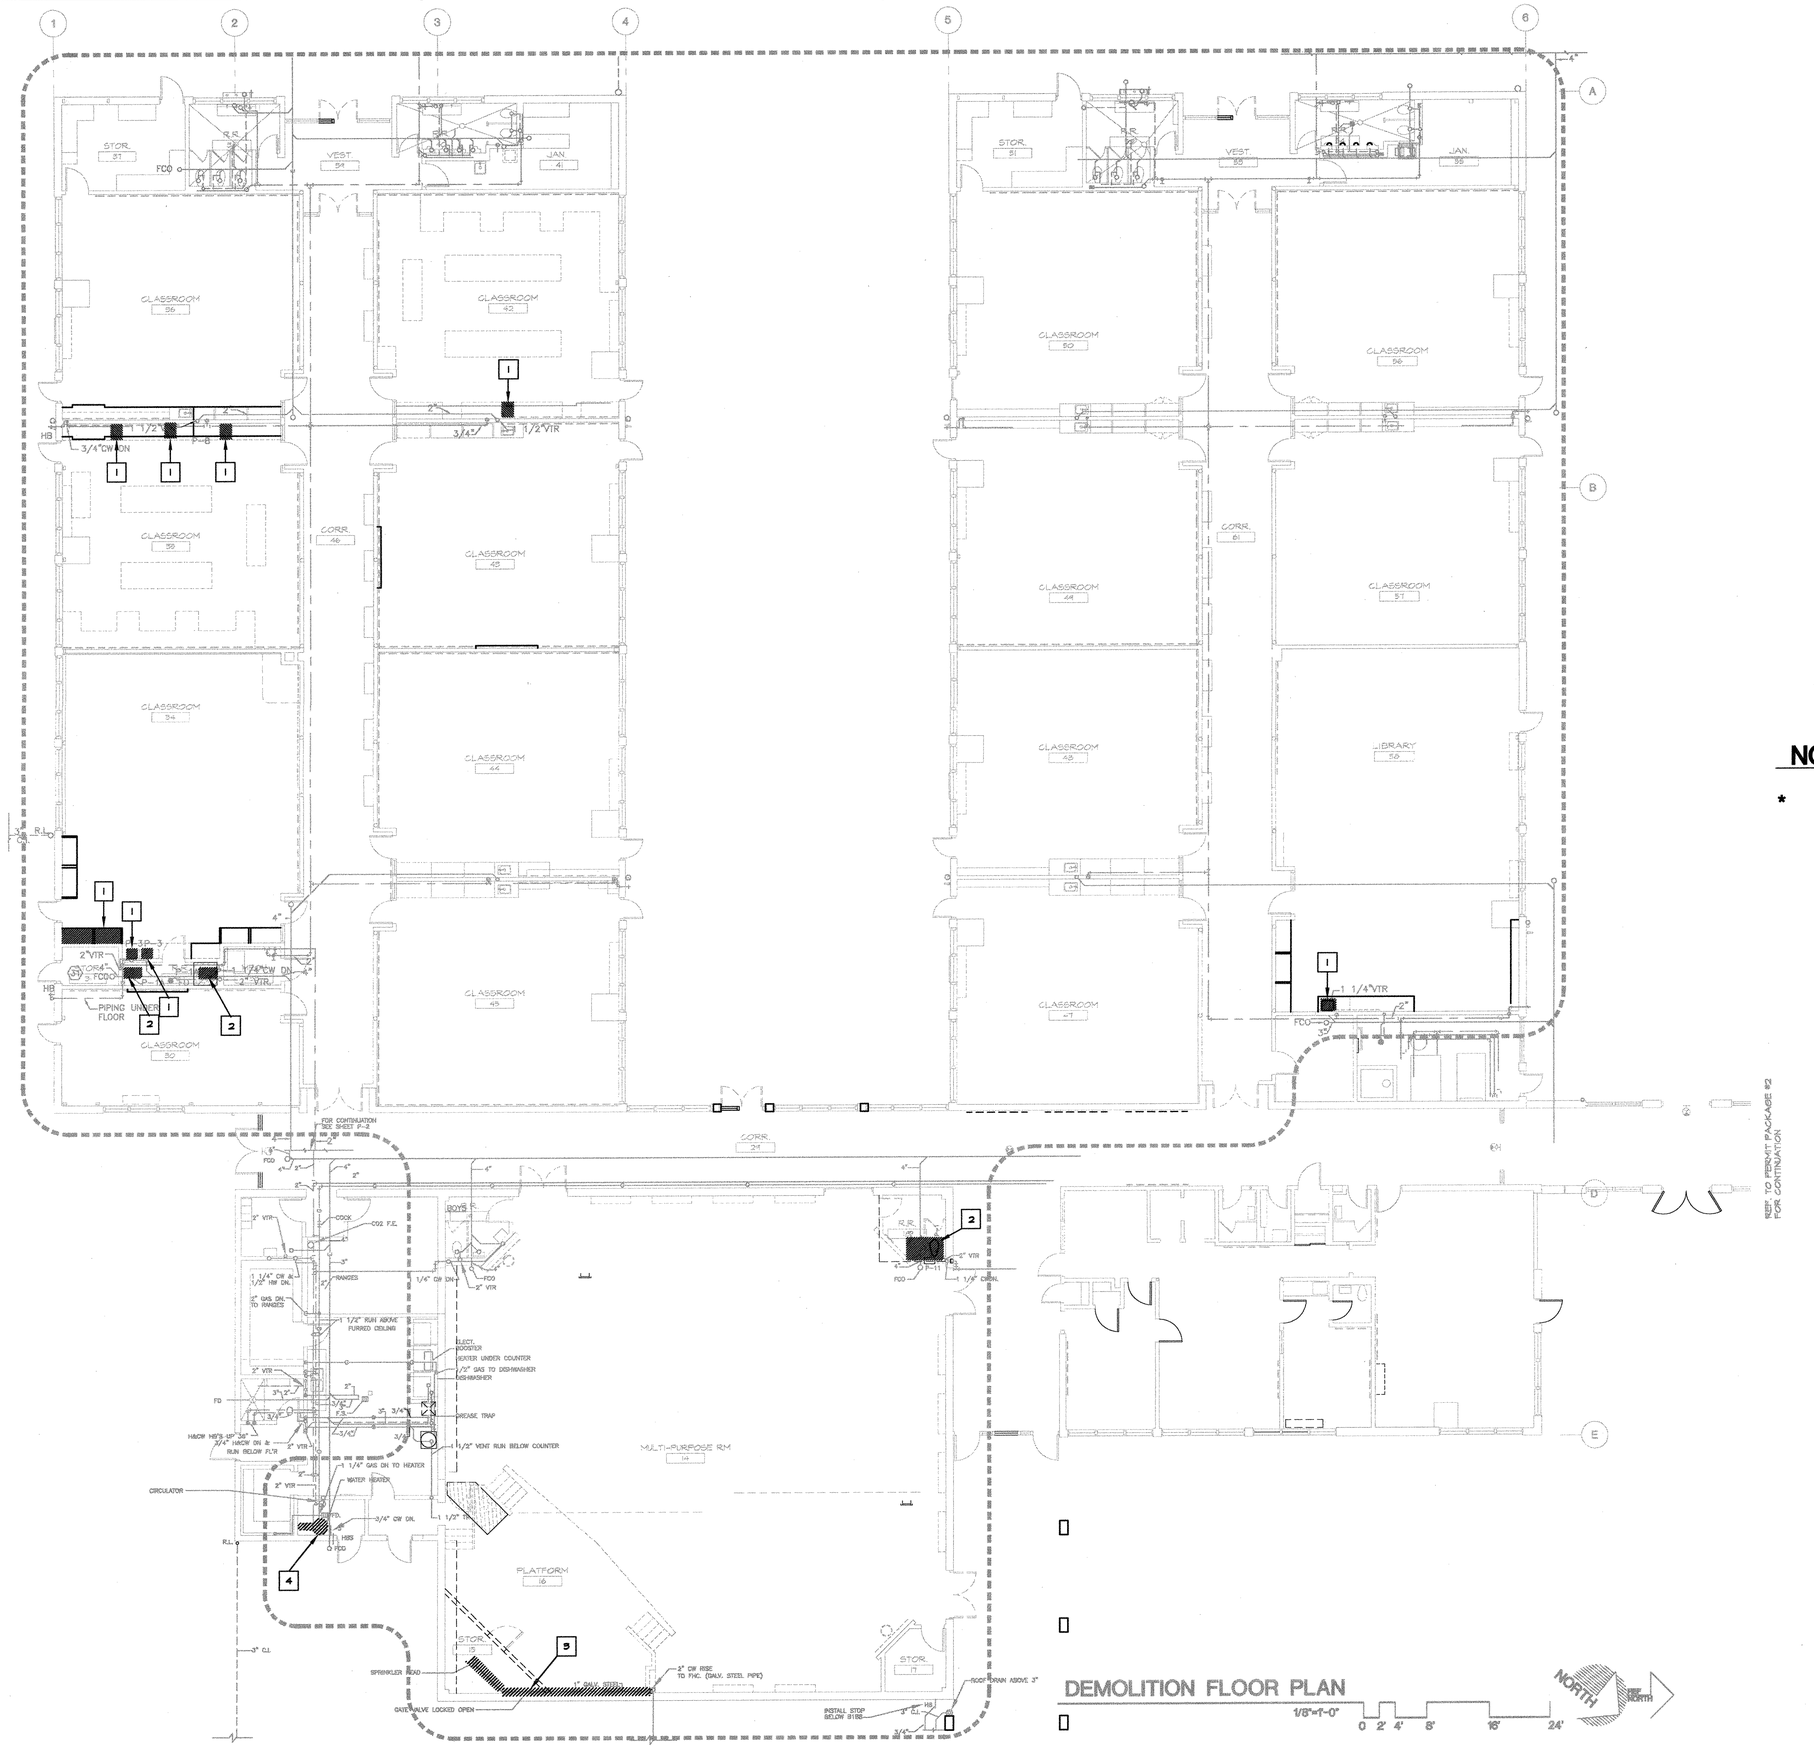


## KEYED NOTES

1. REMOVE EXISTING SINKS, FAUCETS, PIPING & CAP SEWER LINE, COLD WATER & HOT WATER PIPING AT FLOOR LEVEL OR INSIDE THE WALL.
   CAP ALL OF THE DISCONNECTED VENT LINES INSIDE THE CEILING SPACE.
2. REMOVE EXISTING TOILETS, LAVATORY, FAUCETS, PIPING & CAP SEWER LINE, COLD WATER & HOT WATER PIPING AT FLOOR LEVEL OR INSIDE THE WALL.
   CAP ALL OF THE DISCONNECTED VENT LINES INSIDE THE CEILING SPACE.
3. CUT AND REMOVE THE EXISTING WATER PIPE AND CAP THE PIPE END IN THE CEILING SPACE OR WALL. TEST FOR LEAK.
4. REMOVE THE EXISTING WATER HEATER, COLD WATER, HOT WATER, FLUE AND GAS PIPES AS REQUIRED FOR NEW WATER HEATER PIPING CONNECTION.

## SHEET NOTES

1. CAP ALL OF THE DISCONNECTED VENT LINES INSIDE THE CEILING SPACE.
2. CAP ALL OF THE UNUSED VENT LINES TERMINATION POINTS ON THE ROOF.

## NOTE

* ALL OF THE PLUMBING FIXTURES AND PIPING ON THIS DRAWING ARE EXISTING.

DEMOLITION FLOOR PLAN

1/8"=1'-0"

0 2' 4' 8' 16' 24'

NORTH

KEY PLAN





Sugimura & Associates Architects

Architecture • Planning • Interiors
Landscape Architecture
2155 South Bascom Ave. Suite 200
Campbell, CA 95008
408-879-0600 Fx 408-377-6066



COPYRIGHT © 2003 Sugimura & Associates Architects

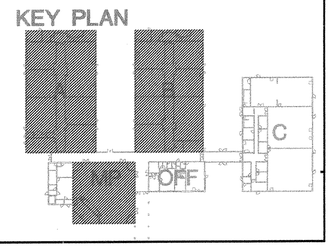
LICENSED ARCHITECT MAURICE K. NASSIF C 26311 REN. FEB. 28 2005 STATE OF CALIFORNIA

IDENTIFICATION STAMP
DIV. OF THE STATE ARCHITECT
OFFICE OF REGULATORY SERVICES

APP. NO. ____
AC. ____ FLS ____ SS. ____
DATE ____

FILE NO. ____
Division of the State Architect
Regional Office
1515 Clay St. Suite 1201
Oakland, CA 94612

# DEMOLITION FLOOR PLAN
# BLDG 13

SKYLINE COLLEGE SWING SPACE
PERMIT PACKAGE #3
SKYLINE COLLEGE
3300 COLLEGE DRIVE
SAN BRUNO, CA 94066

REVISIONS

| NO. | ITEM | DATE |
|---|---|---|

CLIENT APPROVAL:

DRAWN BY: KH
CHECKED BY: MKN
JOB NO: 2145.002
DATE: 13 FEB 2004

P1.1

OF SHEETS