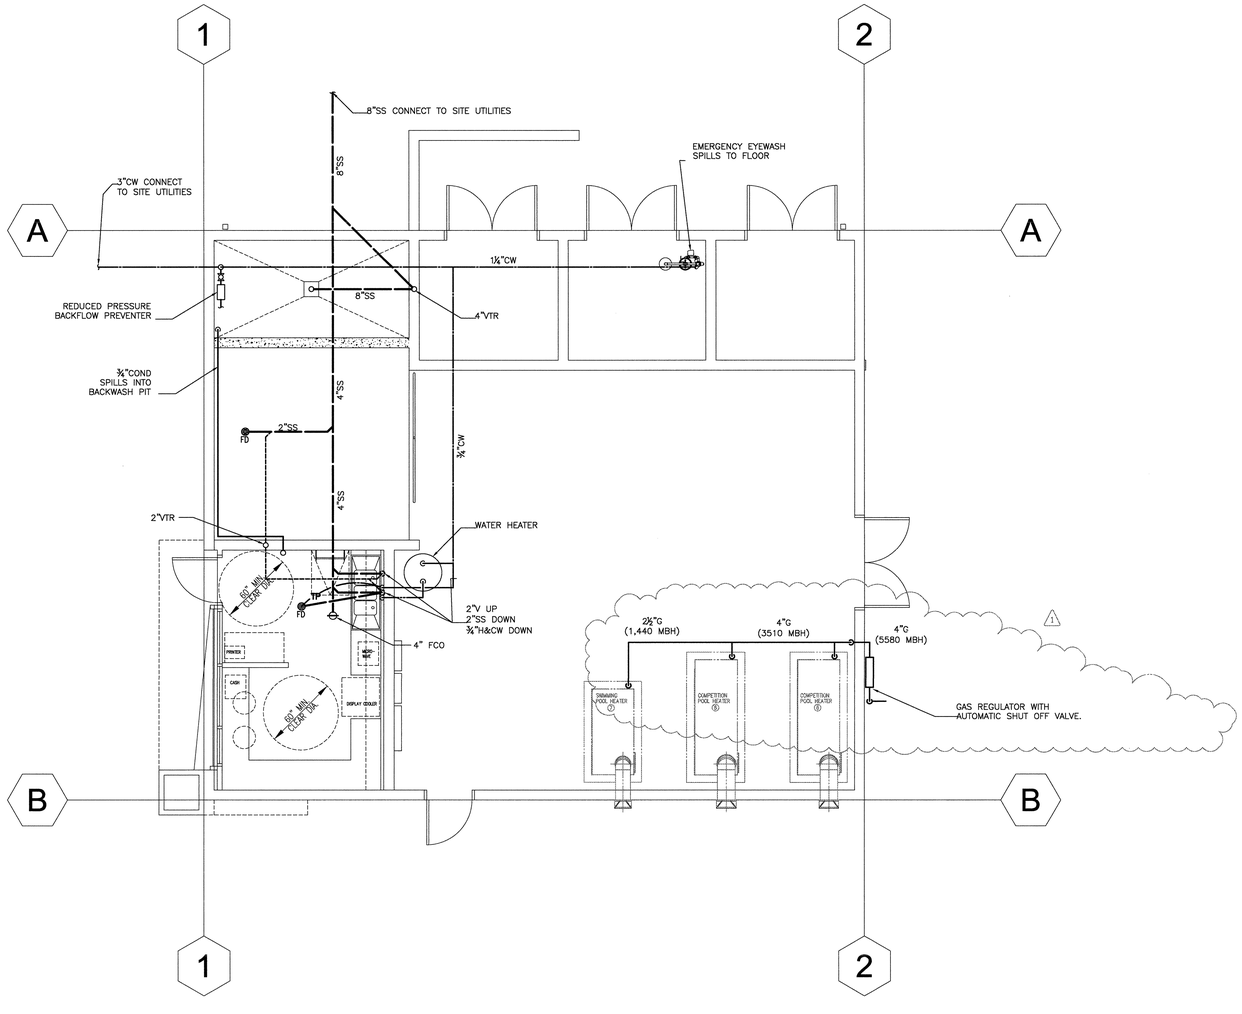

1 / P2.01 Plumbing Plan
SCALE: 1/4"=1'-0"

McCarthy Building Companies, Inc
343 Sansome Street, 14th Floor
San Francisco, California 94104
P 415 |364-1339
F 415 |397-5999

REGISTERED PROFESSIONAL ENGINEER
TODD KUCHTA
No. M28962
Exp. 6/30/10
MECHANICAL
STATE OF CALIFORNIA

J.W. McCLENAHAN CO.
2301 PALM AVE
P.O. BOX 1149
SAN MATEO, CA 94403
TEL:(650) 345-1691
FAX:(650) 345-5681

This and all other project documents and all ideas, aesthetics and designs incorporated therein are instruments of service. All project documents are the registered property of LPA, INC. (LPA) and cannot be lawfully used in whole or in part for any project or purpose except as described in the contractual agreement between LPA and LPA's Consultants. LPA hereby gives formal notice that any such project document use, reproduction or modification (misuse) is not only unlawful but automatically binds all parties involved with misuse to fully indemnify and defend LPA and LPA's Consultants to the maximum legal extent against all losses, demands, claims or liabilities arising directly or indirectly from project document misuse. Project documents are intended to be "as built" and are not a representation of as-built or existing conditions. LPA and LPA's Consultants make no representations concerning the accuracy of documents and are not responsible for any discrepancies between project documents and the existing conditions.

© Copyright 2008

IDENTIFICATION STAMP
DIVISION OF THE STATE ARCHITECT

APPL NO. 110097
AC FLS DSA D.M.
DATE APR 09 2008

College of San Mateo
Site Package
San Mateo, CA

Developed for
San Mateo County Community College District

Revision	Description	Date

Revision	Description	Date
	DSA Submittal	09-19-08

Job. No.	27082.30
Date	19 SEPTEMBER 2008
Drawn by	SCC
Checked by	TK
Scale	AS SHOWN

Plumbing Plan

P2.01