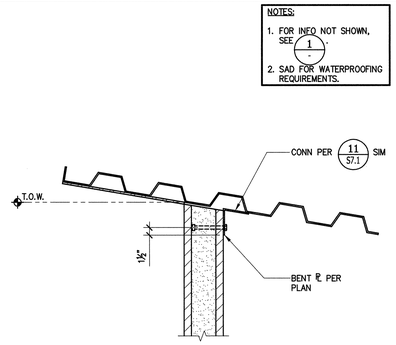

17 SECTION BLDG 30 Scale: 1"=1'-0"

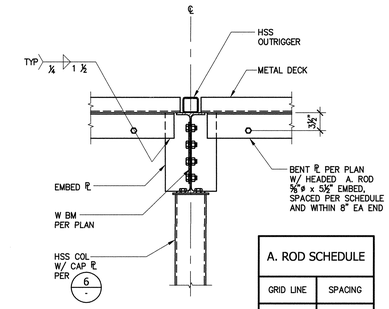

A. ROD SCHEDULE	
GRID LINE	SPACING
A	8" OC
B	16" OC

18 SECTION BLDG 30 Scale: 1"=1'-0"

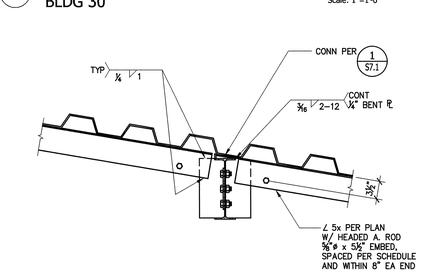

A. ROD SCHEDULE	
GRID LINE	SPACING
1	24" OC
4	24" OC

19 SECTION BLDG 30 Scale: 1"=1'-0"

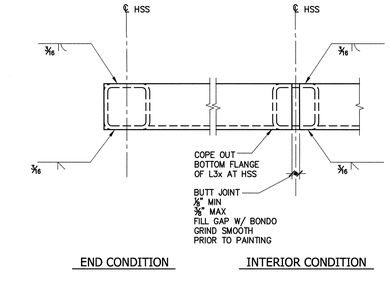

20 ANGLE TO OUTRIGGER CONNECTION BLDG 30 Scale: 3"=1'-0"

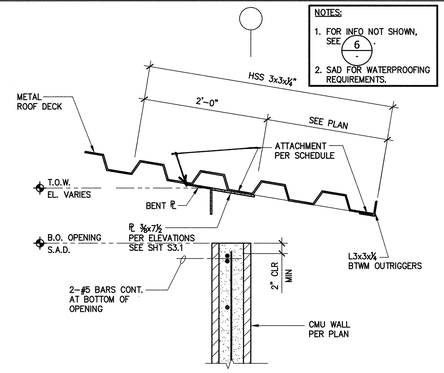

13 SECTION BLDG 30 Scale: 1"=1'-0"

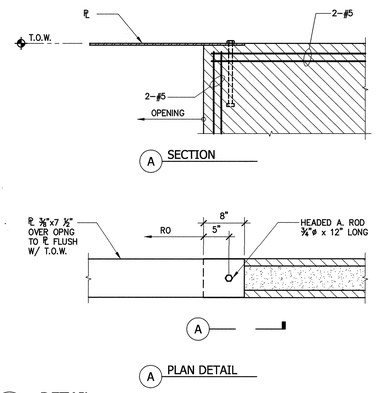

14 DETAIL BLDG 30 Scale: 1"=1'-0"

15 MTL GRATING CONNECTION BLDG 16 Scale: 3"=1'-0"

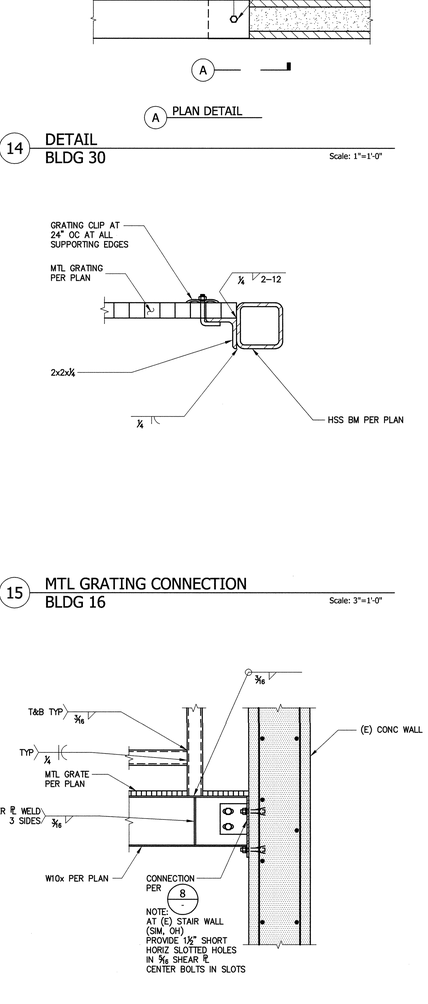

16 BEAM TO (E) CONC WALL CONNECTION BLDG 16 Scale: 1"=1'-0"

12 SECTION BLDG 16 Scale: 1"=1'-0"

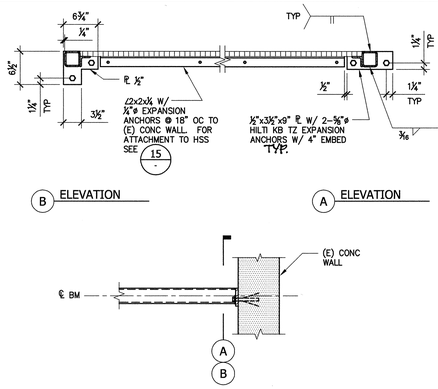

9 SECTION BLDG 16 Scale: 1"=1'-0"

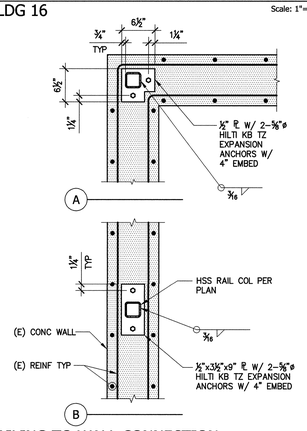

10 RAILING TO WALL CONNECTION BLDG 16 Scale: 1"=1'-0"

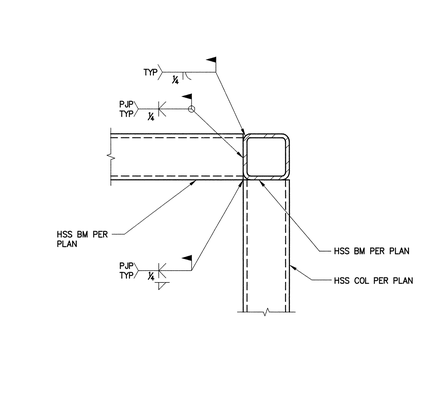

11 BM/COL CONNECTION BLDG 16 Scale: 3"=1'-0"

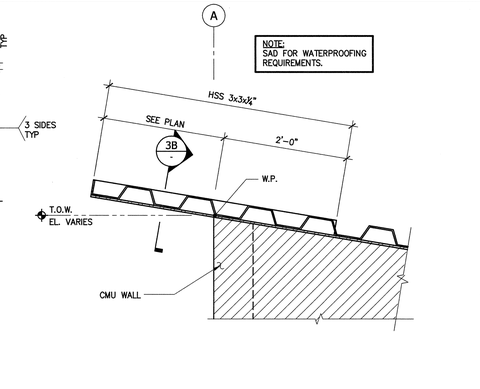

5 SECTION BLDG 30 Scale: 1"=1'-0"

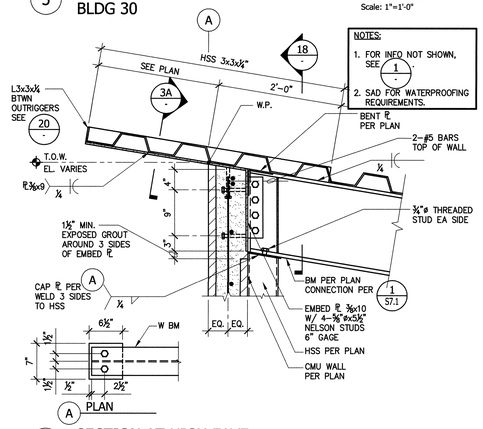

6 SECTION AT HIGH EAVE BLDG 30 Scale: 1"=1'-0"

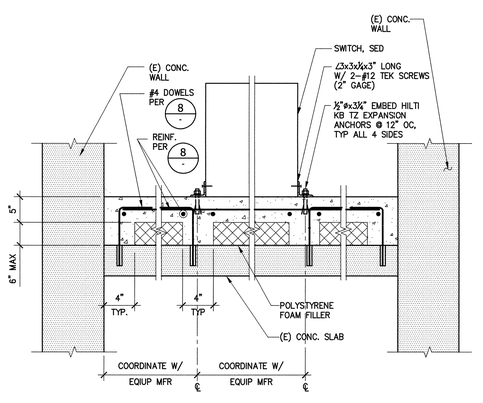

7 HOUSEKEEPING PAD BLDG 16 Scale: 1"=1'-0"

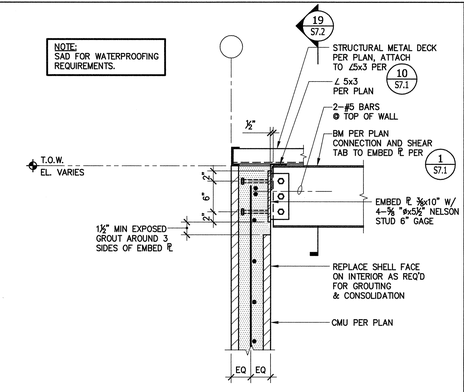

1 SECTION AT ROOF RAKE BLDG 30 Scale: 1"=1'-0"

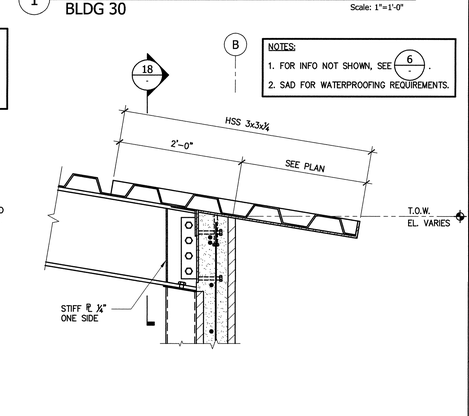

2 SECTION AT ROOF RAKE LOW EAVE BLDG 30 Scale: 1"=1'-0"

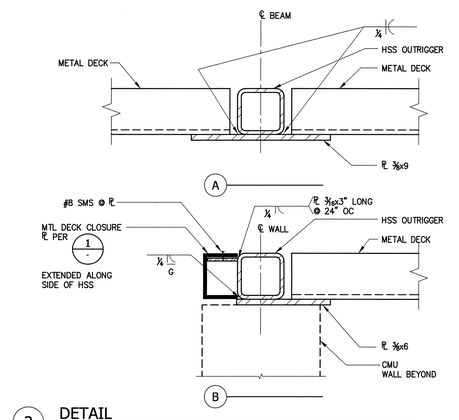

3 DETAIL BLDG 30 Scale: 3"=1'-0"

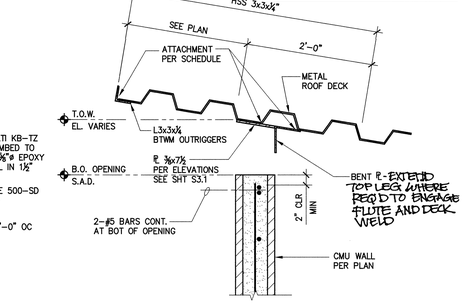

8 SECTION BLDG 16 Scale: 1"=1'-0"

4 SECTION BLDG 30 Scale: 1"=1'-0"

noll & tam
architects and planners
729 Heinz Avenue
Berkeley, CA 94710
510.649.8295
fax 510.649.3008

KPW
KILAND + PASSAGLIA + WESTPHAL
STRUCTURAL ENGINEERS, INC
130 WEBSTER STREET
SUITE 200
OAKLAND, CA 94607
V. 510 208-3300
F. 510 208-3303
WWW.KPWSE.COM

IDENTIFICATION STAMP
DIVISION OF THE STATE ARCHITECT
APPLICATION NUMBER 01-111618
AC — FLS —
DATE 2/9/11

CALIFORNIA STATE FIRE MARSHAL APPROVED

APPROVAL OF THIS PLAN DOES NOT AUTHORIZE OR APPROVE ANY OMISSION OR DEVIATION FROM APPLICABLE REGULATIONS. FINAL APPROVAL IS SUBJECT TO FIELD INSPECTION. ONE SET OF APPROVED PLANS SHALL BE AVAILABLE ON THE PROJECT SITE AT ALL TIMES.

REVIEWED BY: _____ DATE: _____

CAÑADA COLLEGE

Electrical Infrastructure Replacement Project

4200 Farm Hill Blvd
Redwood City, CA 94061

REGISTERED PROFESSIONAL ENGINEER
MARK K. WESTPHAL
No. 4575
Exp. 6-30-11
STRUCTURAL
STATE OF CALIFORNIA

BID SET

SHEET TITLE
DETAILS

REVISIONS		
NO.	DATE	DESCRIPTION

DATE	January 14, 2011
DRAWN	PIL
CHECKED	JKW
SCALE	
JOB NO.	2921.01

SHEET NUMBER
S7.2

L:\CAD Files\Projects\2010 Projects\10C110\Struct\10C110-S7.2.dwg Jan 25, 2011 - 4:02pm Kristy