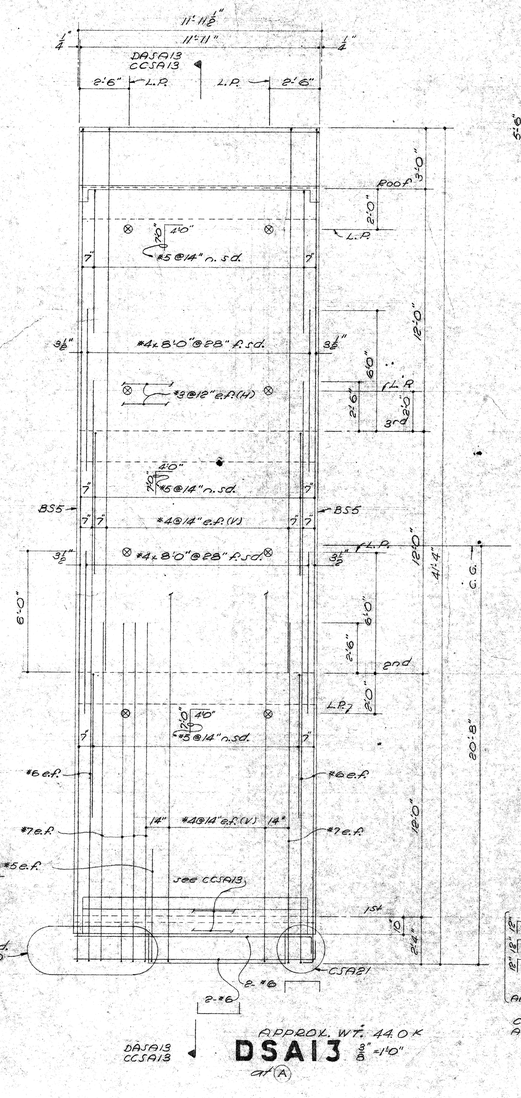

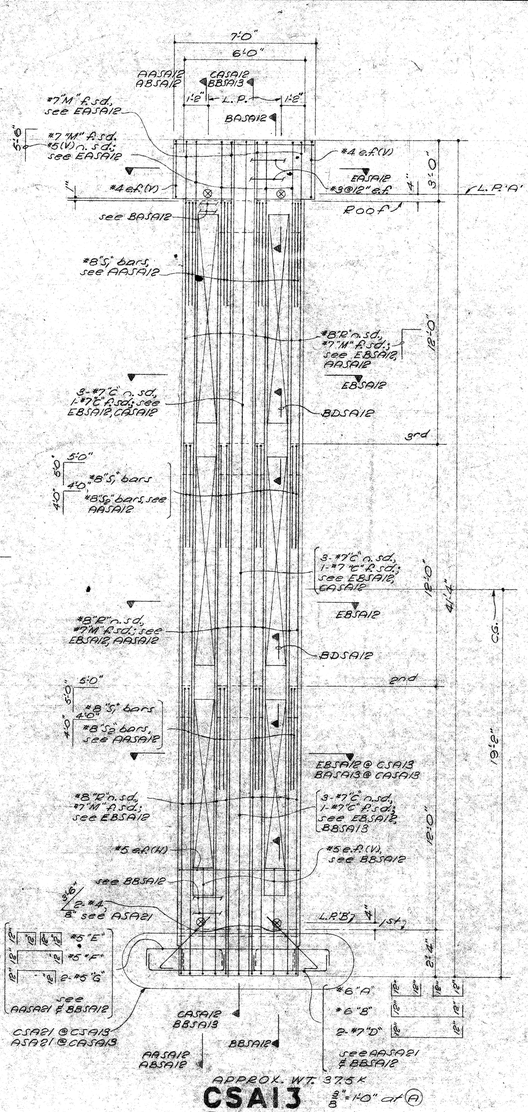

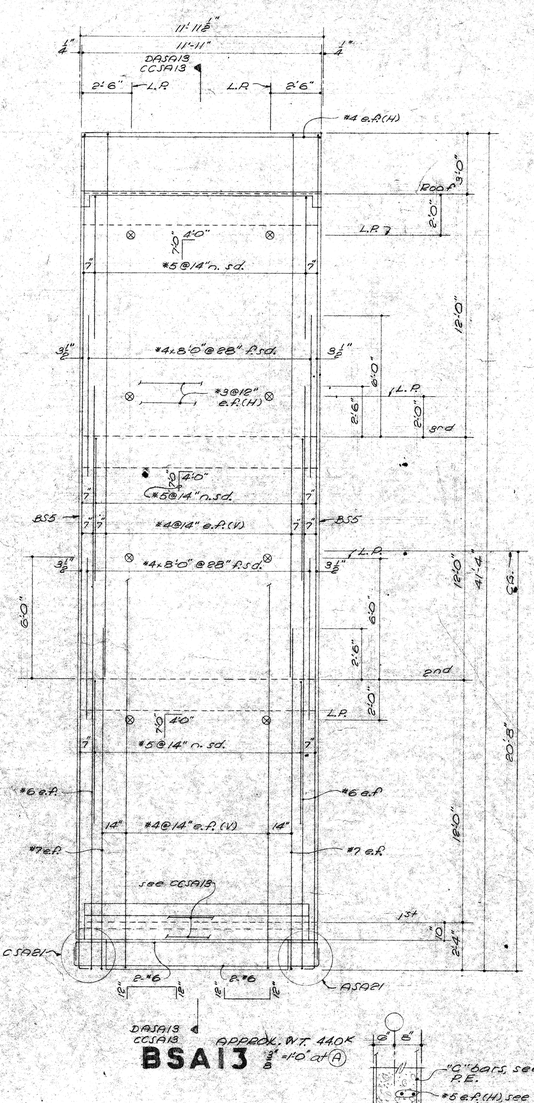

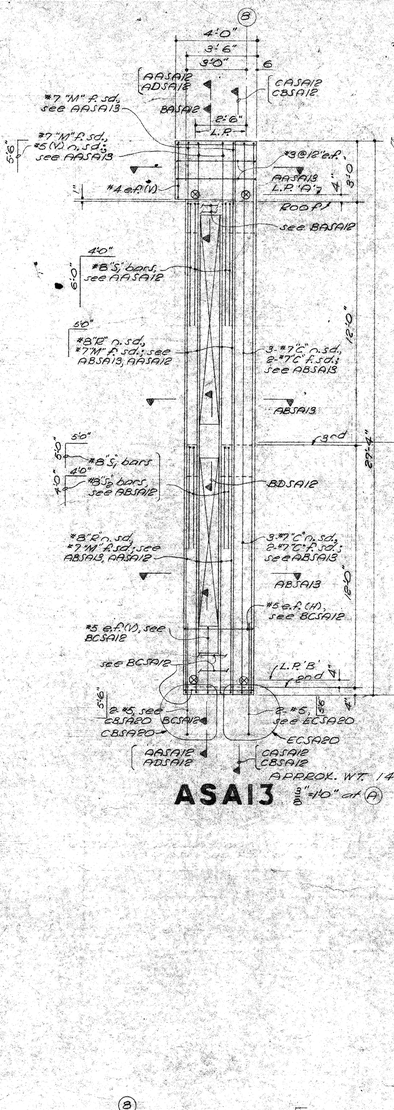

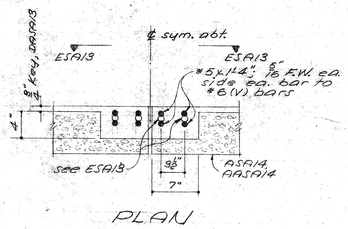

PLAN
EASAI3 1½"=1'-0"

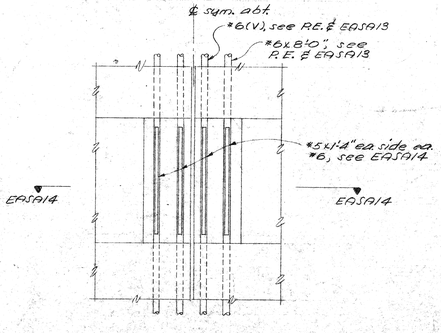

ESAI3 1½"=1'-0"

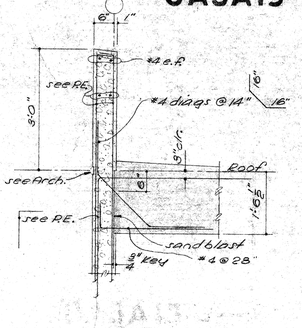

CBSAI3 3/4"=1'-0"

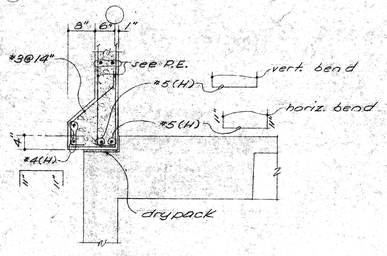

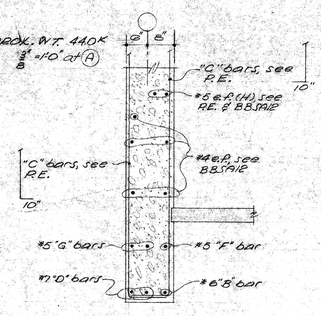

BBSAI3 3/4"=1'-0"

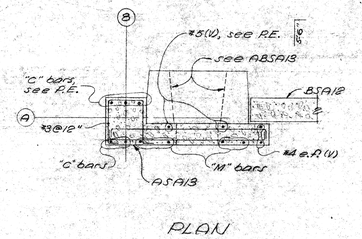

PLAN
AASAI3 3/16"=1'-0"

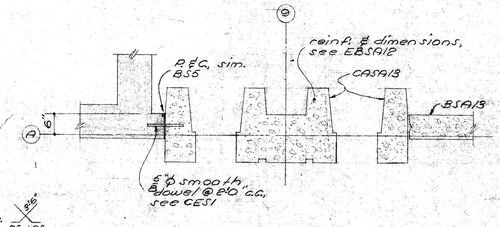

PLAN
BASAI3 3/16"=1'-0"

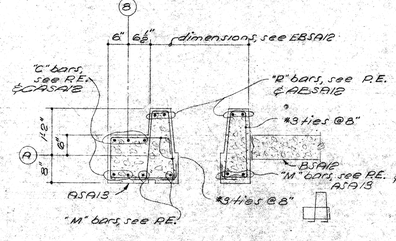

PLAN
ABSAI3 3/16"=1'-0"

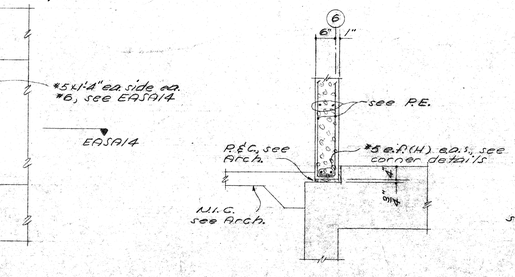

DBSAI3 3/4"=1'-0"

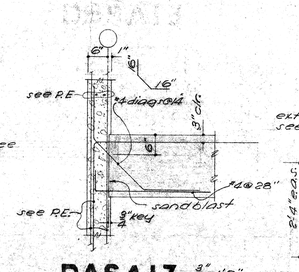

DASAI3 3/4"=1'-0"

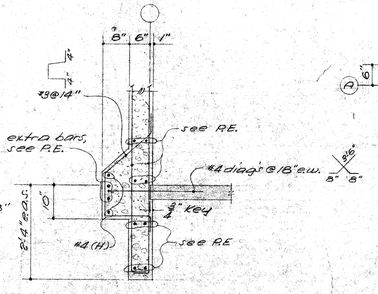

CCSAI3 3/4"=1'-0"

NOTE:
1. All precast panels to be 3750 Reg Wt. conc.
2. Verify all openings and dimensions in precast panels with Arch. drawings

JOHN CARL WARNECKE AND ASSOCIATES
ARCHITECTS AND PLANNING CONSULTANTS
61 NEW MONTGOMERY STREET SAN FRANCISCO
JOHN CARL WARNECKE F.A.I.A.

BUILDING A SCIENCE, TECH / VOC.
PRECAST PANELS
COLLEGE OF SAN MATEO
SAN BRUNO CALIFORNIA

BASF OF DESIGN — DRAWN — TRACED — CHECKED
DATE OF SIGNATURE — REGISTRATION NO. — EXPIRATION DATE
MATTEO T. TASCHETTO
1000 T. TORTORIZZO
SAN MATEO JUNIOR COLLEGE DISTRICT
22716 — APPROVED JAN 16 1968 — K.O.B.

NO.	REVISION DESCRIPTION	DATE	APPROVED

SCALE AS NOTED
JOB NO. 1504
D.S.
CHECK BY
DATE JAN. 16, 1967

SHEET NUMBER
SA13
OF 26 SHEETS
REVISION NO.

E D C B A