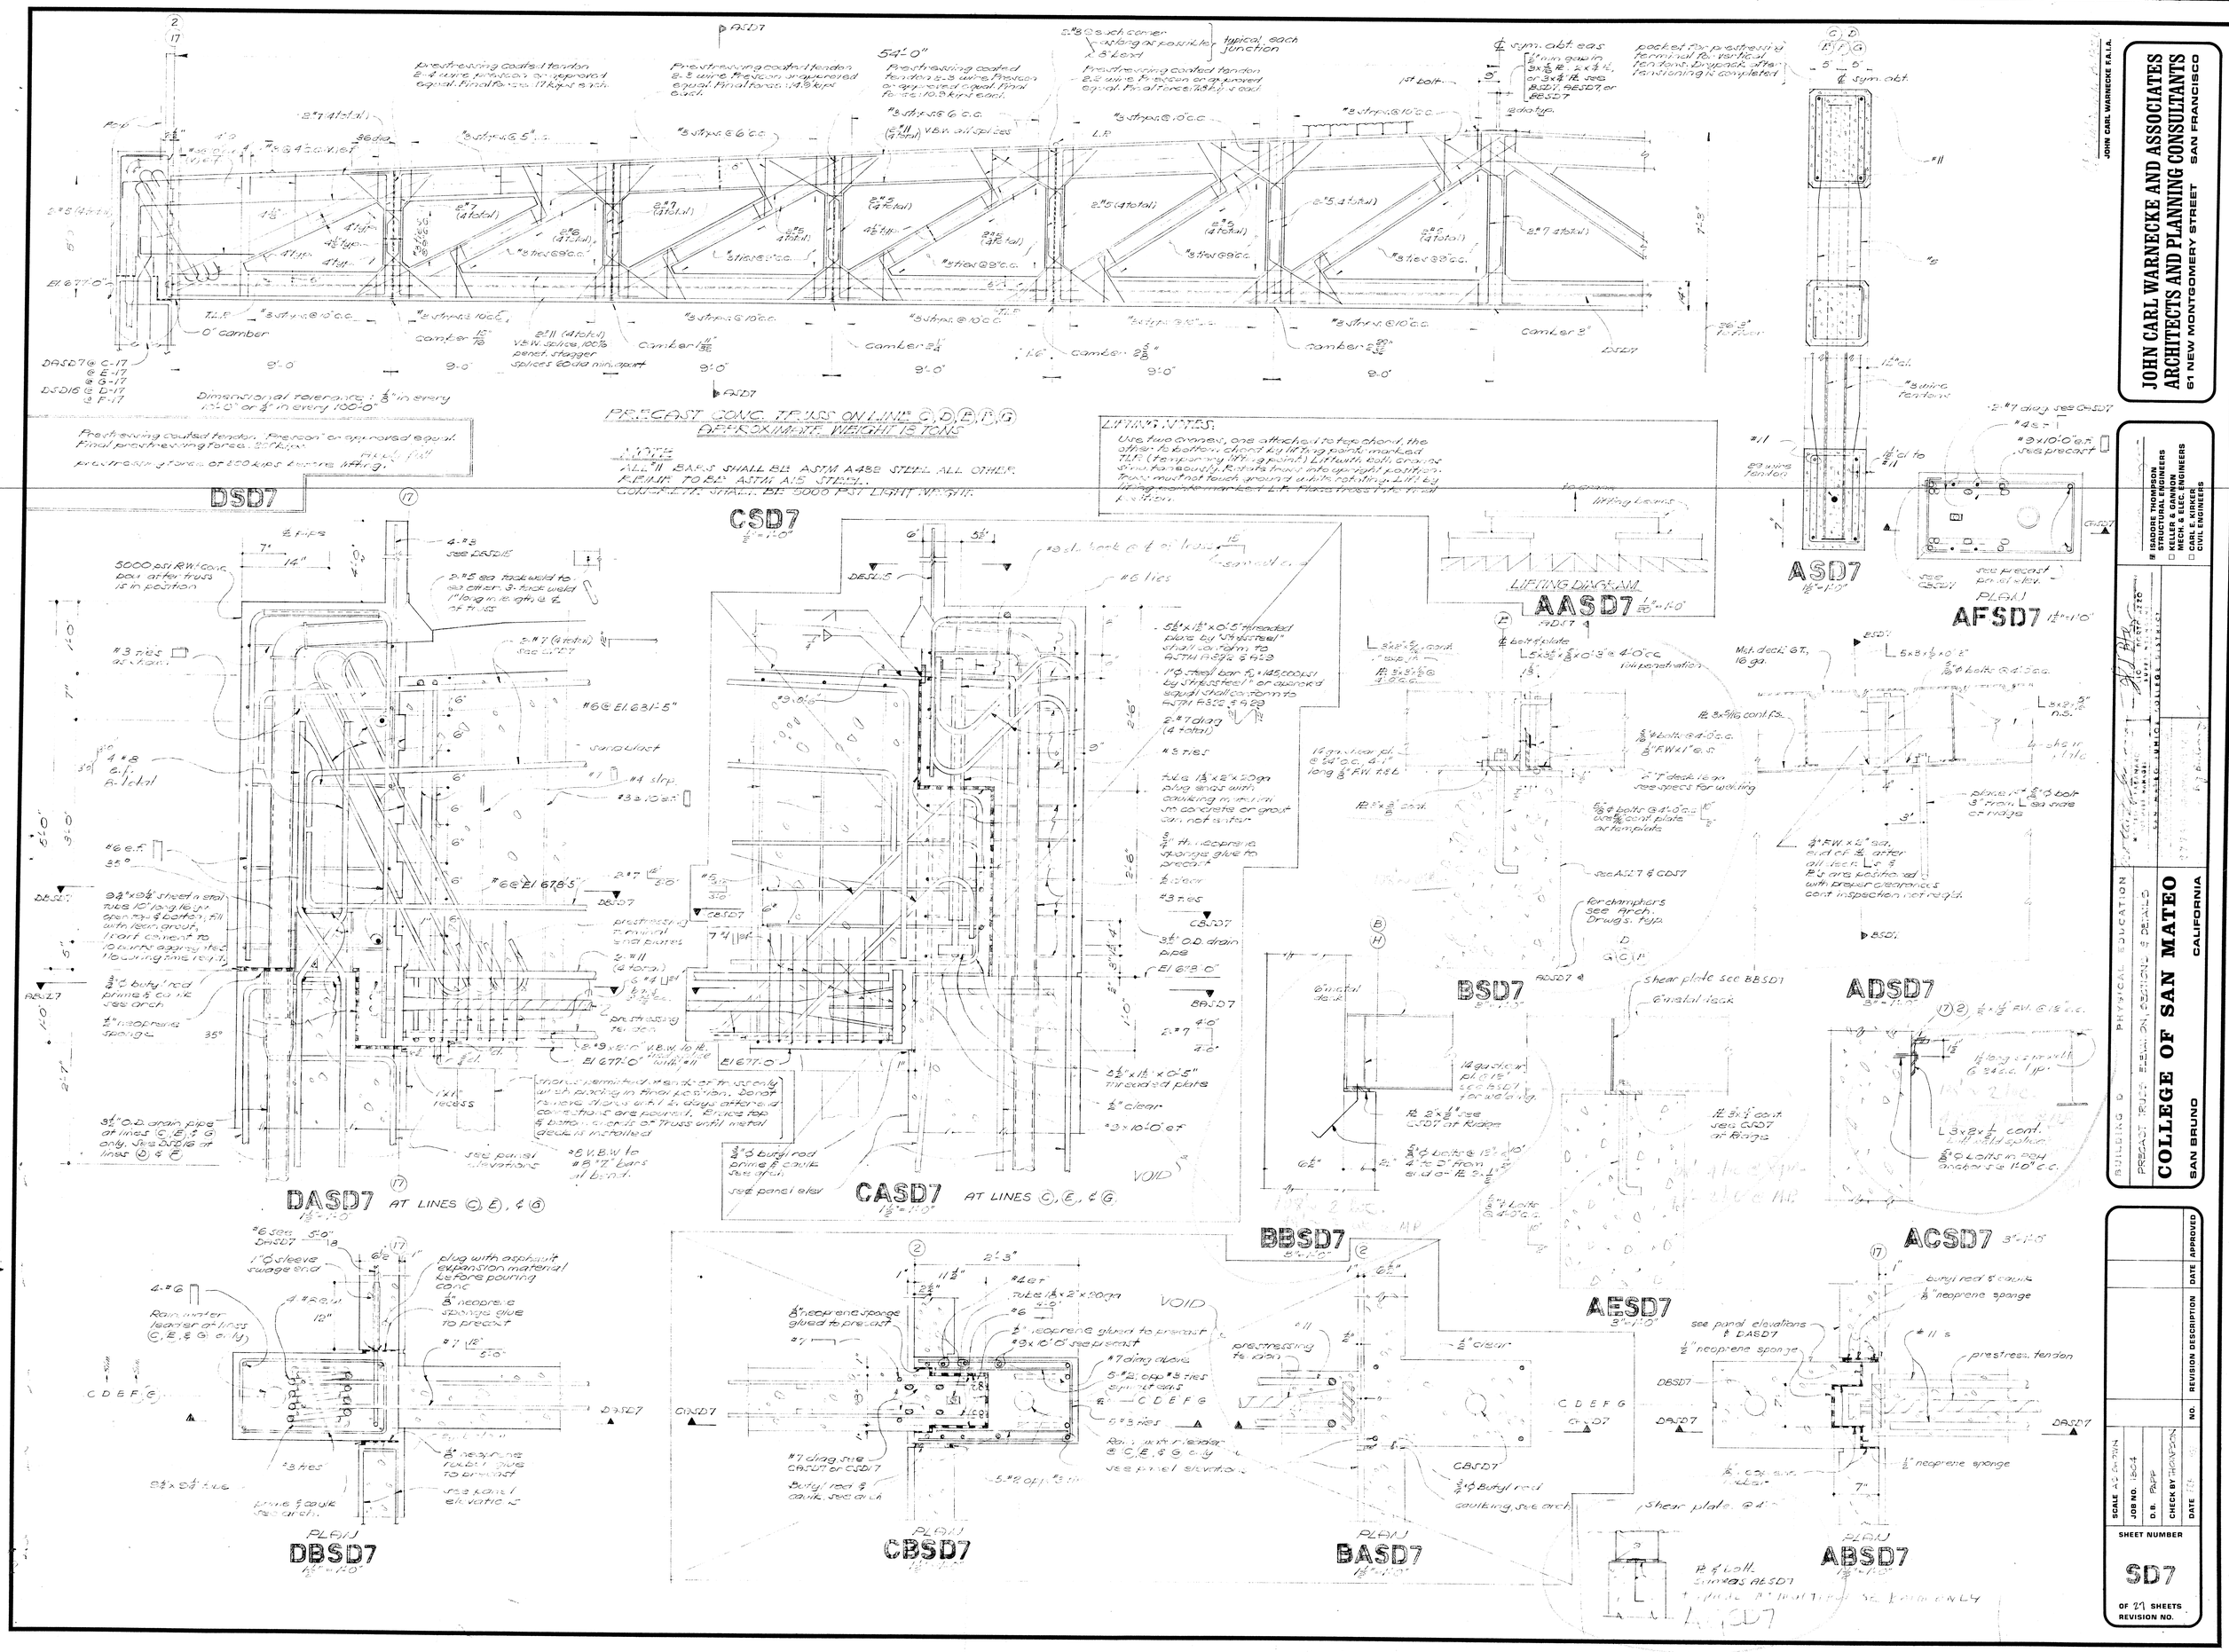
JOHN CARL WARNECKE AND ASSOCIATES
ARCHITECTS AND PLANNING CONSULTANTS
61 NEW MONTGOMERY STREET SAN FRANCISCO
JOHN CARL WARNECKE F.A.I.A.
ISADORE THOMPSON STRUCTURAL ENGINEERS
KELLER & GANNON MECH. & ELEC. ENGINEERS
CARL E. KINKER CIVIL ENGINEERS
BUILDING D PHYSICAL EDUCATION
PRECAST TRUSS ELEVATION & DETAILS
COLLEGE OF SAN MATEO
SAN BRUNO CALIFORNIA
PRECAST CONC. TRUSS ON LINES C, D, E, F, G
APPROXIMATE WEIGHT 18 TONS
DSD7
CSD7
ASD7
AASD7
AFSD7
BSD7
ADSD7
DASD7 AT LINES C, E, & G
CASD7 AT LINES C, E, & G
DBSD7
CBSD7
BBSD7
AESD7
ACSD7
BASD7
ABSD7
SHEET NUMBER
SD7
OF 27 SHEETS
REVISION NO.