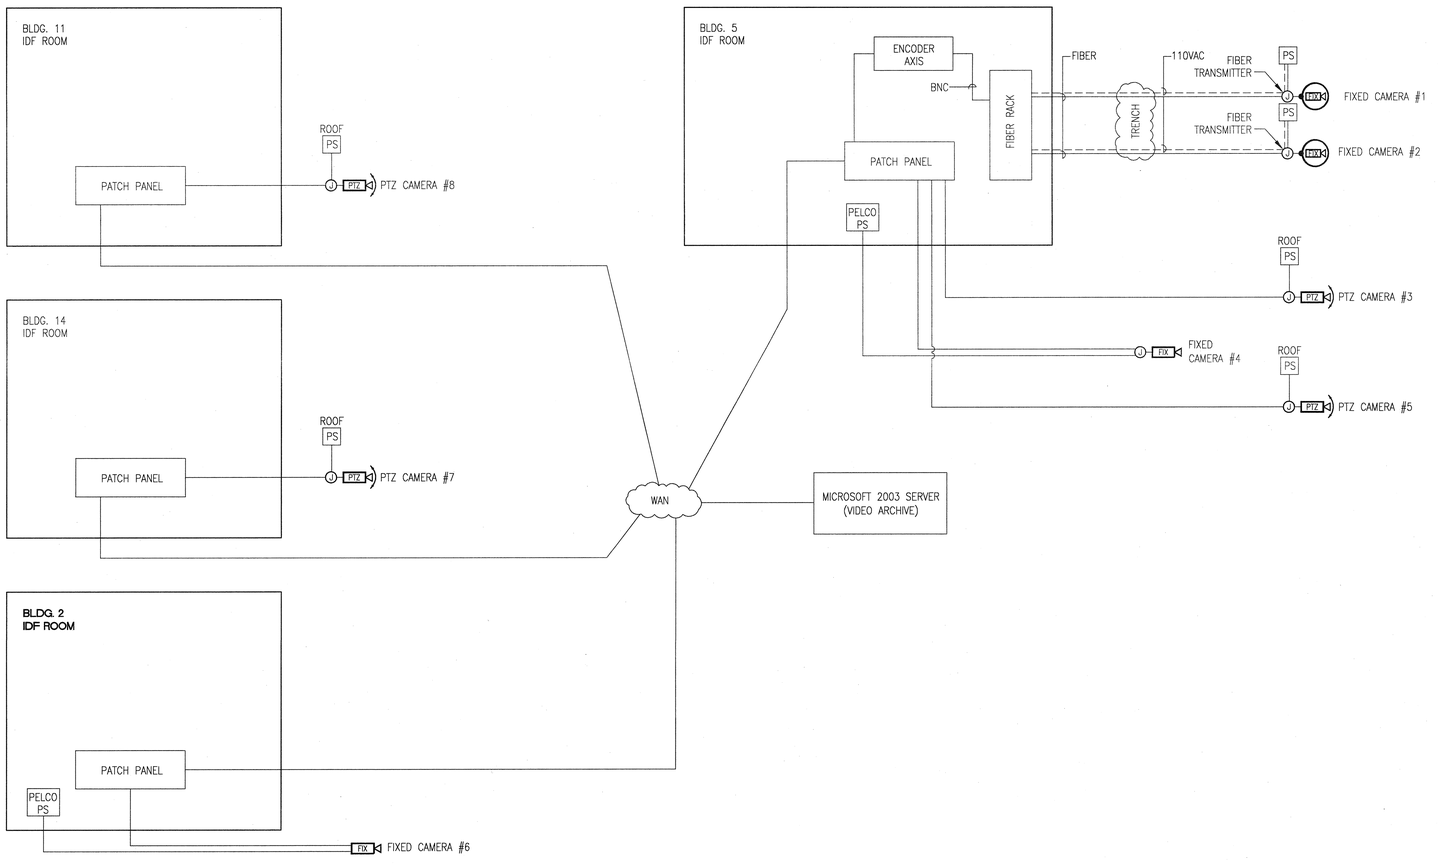

1 — SECURITY SYSTEM CCTV BLOCK DIAGRAM
N.T.S.

L:\Eng_2\Current Projects\College of San Mateo Site Utg_3000851\Incoming Files\YEAR 2009\Security\CSM DSA-FINAL REVISED TBLK_SECURITYSEC1.01.dwg – Apr 07, 2009 Tuesday – 11:42am – 30x42-PH – ffreeren

McCarthy Building Companies, Inc.
343 Sansome Street, 14th Floor
San Francisco, California 94104
P 415 | 364-1339
F 415 | 397-5999

NetVersant
network solutions for an e-world
47811 WARM SPRINGS BLVD.
FREMONT, CA 94539
OFFICE: 510.771.1200
FAX. 510.252.0109

REGISTERED PROFESSIONAL ENGINEER
WILLIAM P. MAZZETTA
No. E-13450
EXP. 12-31-2010
ELECTRICAL
STATE OF CALIFORNIA

IDENTIFICATION STAMP
DIV. OF THE STATE ARCHITECT
OFFICE OF REGULATION SERVICE
APPL # 01-110097
AC FLS SS D.V.
DATE APR 09 2009

FILE NUMBER:

This and all other project documents and all ideas, sketches and designs incorporated herein are instruments of service. All drawings, documents or data prepared or obtained by LPA, Inc. (LPA) in connection with or related to this project are property of LPA. Any use of these documents for any purpose except as described in the authorized agreement between McCarthy and the District. LPA hereby gives formal notice that any such project document use, representation or modification (misuse) is not only unlawful but automatically binds all parties involved with misuse to fully indemnify and defend LPA and LPA's Consultants to the maximum extent allowed by law against any claims, losses or liabilities arising directly or indirectly from project document misuse. Project documents describe design intent of work and are not a representation of as-built or existing conditions. LPA and LPA's Consultants make no representations concerning the accuracy of documents and are not responsible for any discrepancies between project documents and the existing conditions.

© Copyright 2008

College of San Mateo
Site Package
San Mateo, CA

Developed for
San Mateo County Community College District

Revision	Description	Date
	DSA SUBMITTAL	19 SEPT 2008
	DSA FINAL	09 APRIL 2009

Job. No.	27082.30
Date	09 APRIL 2009
Drawn by	AG, RF
Checked by	SM
Scale	AS SHOWN

SECURITY SYSTEM
CCTV BLOCK DIAGRAM

SEC.1.01