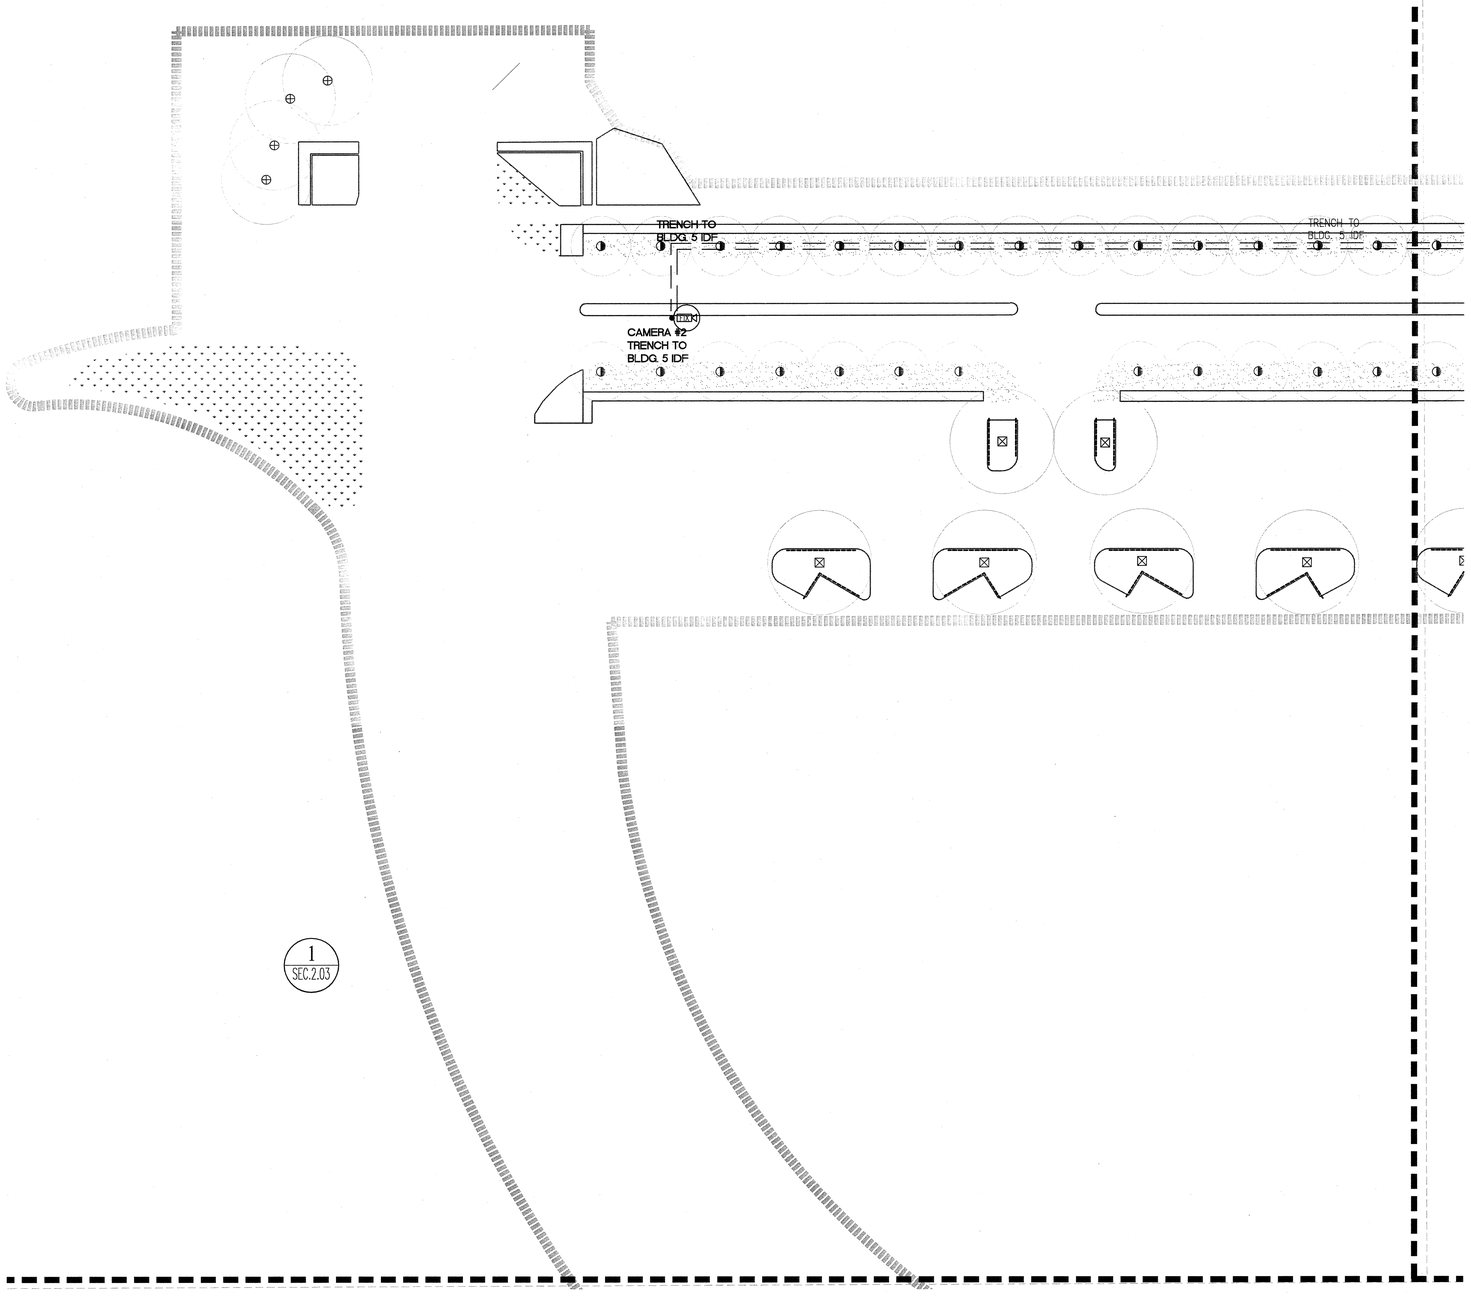

1 / – SECURITY SYSTEM SITE DEVICE LAYOUT PLAN - CAMERA No. 2
1"=20'-0"

McCARTHY LPA KH

McCarthy Building Companies, Inc.
343 Sansome Street, 14th Floor
San Francisco, California 94104
P 415 | 364-1339
F 415 | 397-5999

NetVersant
network solutions for an e-world
47811 WARM SPRINGS BLVD.
FREMONT, CA 94539
OFFICE: 510.771.1200
FAX. 510.252.0109

REGISTERED PROFESSIONAL ENGINEER
WILLIAM P. MAZZETTA
No. E 17710
ELECTRICAL
STATE OF CALIFORNIA

IDENTIFICATION STAMP
DIV. OF THE STATE ARCHITECT
OFFICE OF REGULATION SERVICE
APPL. # 01-110097
AC ___ FLS. ___ SS D.M.
DATE APR 09 2009

FILE NUMBER:

This and all other project documents and all ideas, methods and designs incorporated therein are instruments of service. All rights are reserved by McCarthy Building Companies, Inc. (MBCI) and cannot be used or reused in whole or in part for any project or purpose except as described in the contractual agreement between MBCI/MTU and the District. LPA hereby gives formal notice that any such project document use, reproduction or modification (reuse) is not only unlawful but automatically binds all parties involved with reuse to fully indemnify and defend LPA and LPA's Consultants to the maximum extent of the law against any claims, losses or liabilities arising directly or indirectly from project document reuse. Project documents describe design intent of work and are not a representation of as-built or existing conditions. LPA and LPA's Consultants make no representations concerning the accuracy of documents and are not responsible for any discrepancies between project documents and the existing conditions.

© Copyright 2008

College of San Mateo
Site Package
San Mateo, CA

Developed for
San Mateo County Community College District

Revision	Description	Date

Revision	Description	Date
	DSA SUBMITTAL	19 SEPT 2008
	DSA FINAL	09 APRIL 2009

Job. No.	27082.30
Date	09 APRIL 2009
Drawn by	AG, RF
Checked by	SM
Scale	AS SHOWN

SECURITY SYSTEM
SITE DEVICE
LAYOUT PLAN –
CAMERA No. 2

SEC.2.03