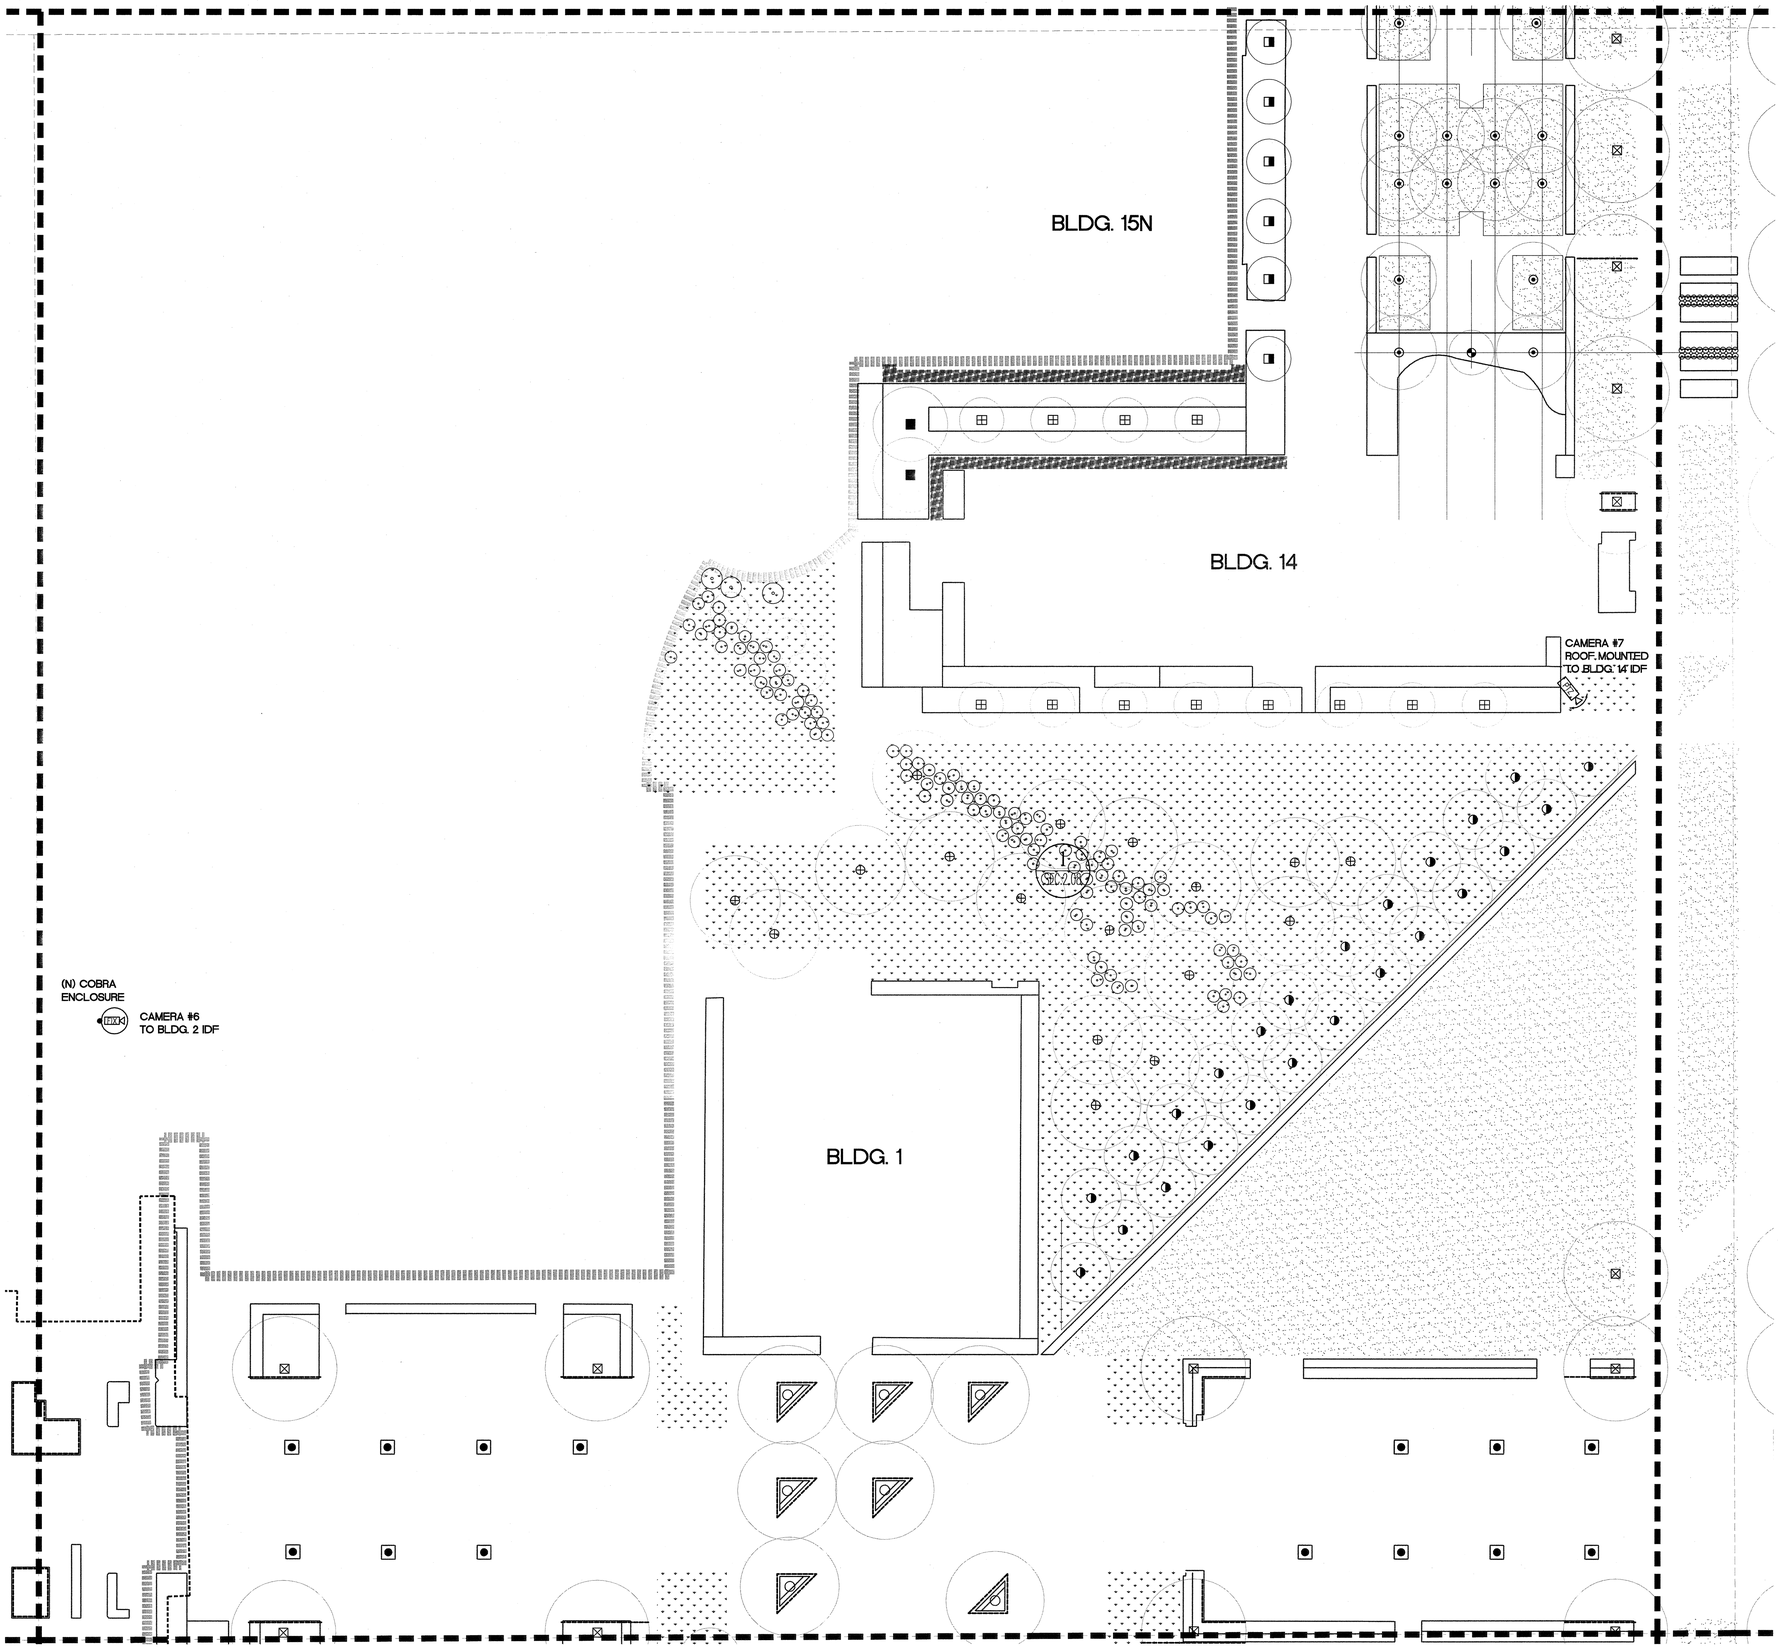


1 SECURITY SYSTEM SITE DEVICE LAYOUT PLAN - CAMERA No. 6 & 7
1"=20'-0"


McCARTHY
LPA KH

McCarthy Building Companies, Inc.
343 Sansome Street, 14th Floor
San Francisco, California 94104
P 415 | 364-1339
F 415 | 397-5999

NetVersant
network solutions for an e-world
47811 WARM SPRINGS BLVD.
FREMONT, CA 94539
OFFICE: 510.771.1200
FAX. 510.252.0109


REGISTERED PROFESSIONAL ENGINEER
WILLIAM P. MAZZETTI
No. 13450
Exp. 12/30/10
ELECTRICAL
STATE OF CALIFORNIA

IDENTIFICATION STAMP
DIV. OF THE STATE ARCHITECT
OFFICE OF REGULATION SERVICE
APPL. #: 01-110097
AC FLS SS D.H.
DATE APR 0 9 2009
FILE NUMBER:


This and all other project documents and all ideas, aesthetics and designs incorporated herein are instruments of service. All project documents are the registered property of LPA, INC. (LPA) and cannot be hereby used in whole or in part for any project or purpose except as described in the contractual agreement between the Entity and the District. LPA hereby gives formal notice that any such project document use, reproduction or modification (misuse) is not only unlawful but automatically binds all parties involved with misuse to fully indemnify and defend LPA and LPA's Consultants to the maximum legal extent against all losses, damages, claims or liabilities arising directly or indirectly from project document misuse. Project documents describe design intent of work and are not a representation of as-built or existing conditions. LPA and LPA's Consultants make no representations concerning the accuracy of documents and are not responsible for any discrepancies between project documents and the existing conditions.

© Copyright 2008


**College of San Mateo**
**Site Package**
San Mateo, CA

Developed for
San Mateo County Community College District

| Revision | Description | Date |
|---|---|---|

| Revision | Description | Date |
|---|---|---|
| | DSA SUBMITTAL | 19 SEPT 2008 |
| | DSA FINAL | 09 APRIL 2009 |

| | |
|---|---|
| Job. No. | 27082.30 |
| Date | 09 APRIL 2009 |
| Drawn by | AG, RF |
| Checked by | SM |
| Scale | AS SHOWN |

SECURITY SYSTEM
SITE DEVICE
LAYOUT PLAN –
CAMERA No 6 & 7

SEC.2.08

L:\Eng_2\Current Projects\College of San Mateo Site Ltg_300085\Incoming Files\YEAR 2009\Security\CSM DSA-FINAL REVISED TBLK_SECURITSEC2.01-SEC2.12_4.09.09.dwg - Apr 07, 2009 Tuesday - 11:49am - SEC2.08-30x42-Plt - fferaren