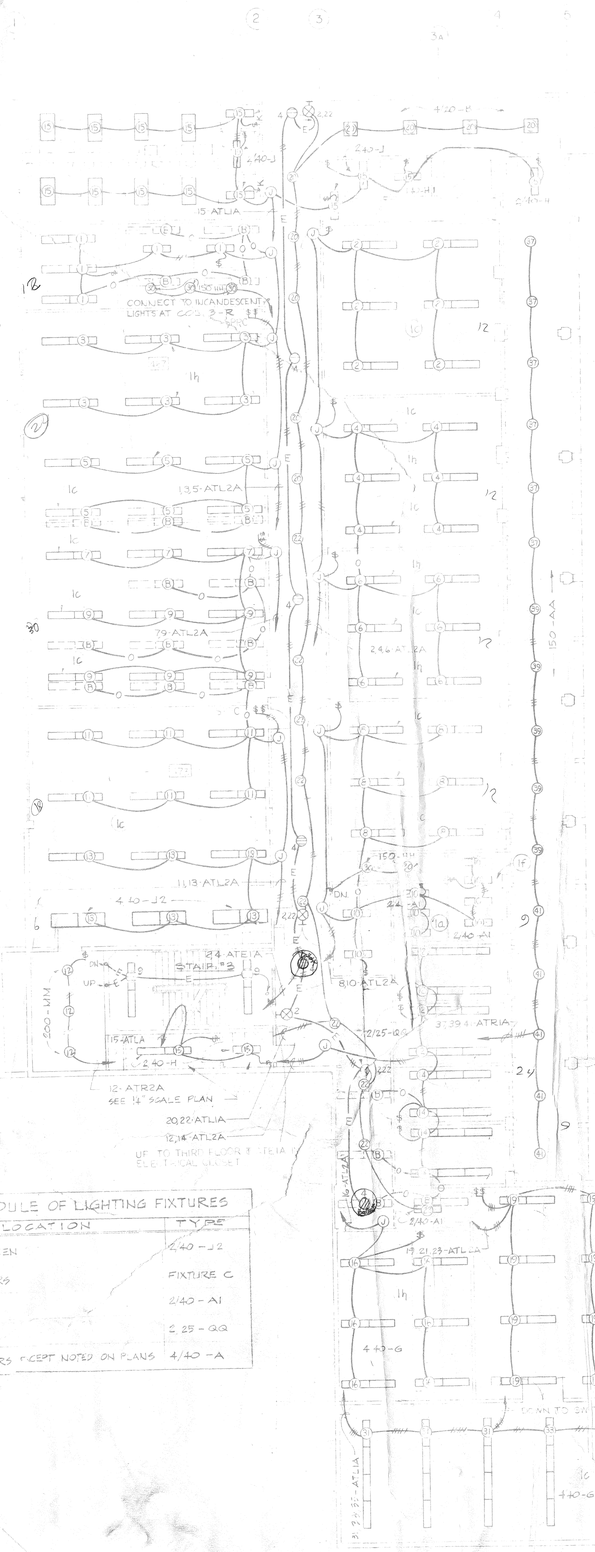

SCHEDULE OF LIGHTING FIXTURES	
LOCATION	TYPE
MEN, WOMEN	2/40 - J2
CORRIDORS	FIXTURE C
STAIRS	2/40 - A1
EXITS	2/25 - QQ
ALL OTHERS EXCEPT NOTED ON PLANS	4/40 - A

LIGHTING
2ND LEVEL FLOOR PLAN
SCALE 1/8"=1'-0"

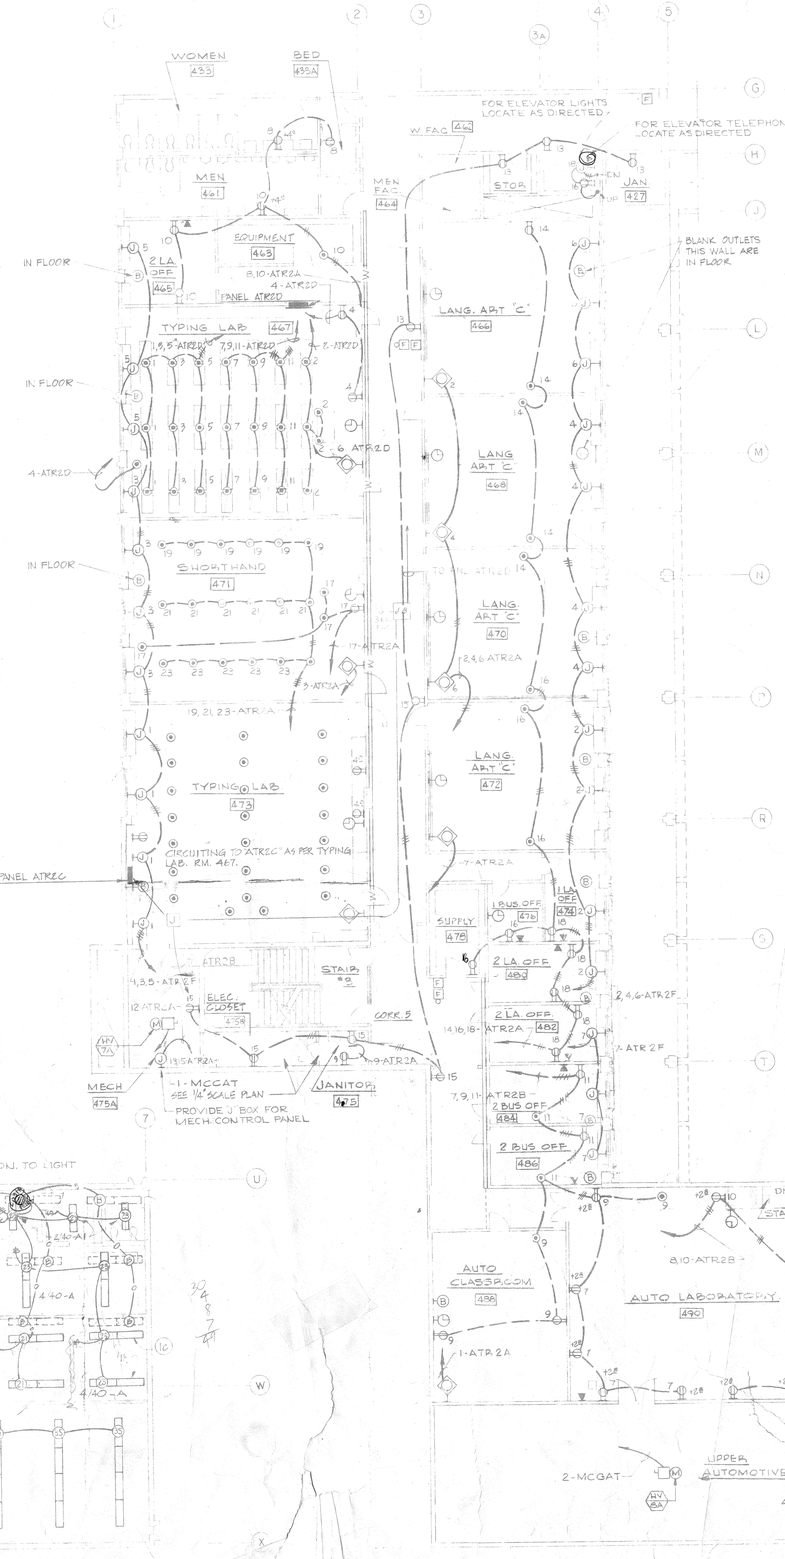

MISCELLANEOUS SYSTEMS
2ND LEVEL FLOOR PLAN
SCALE 1/8"=1'-0"

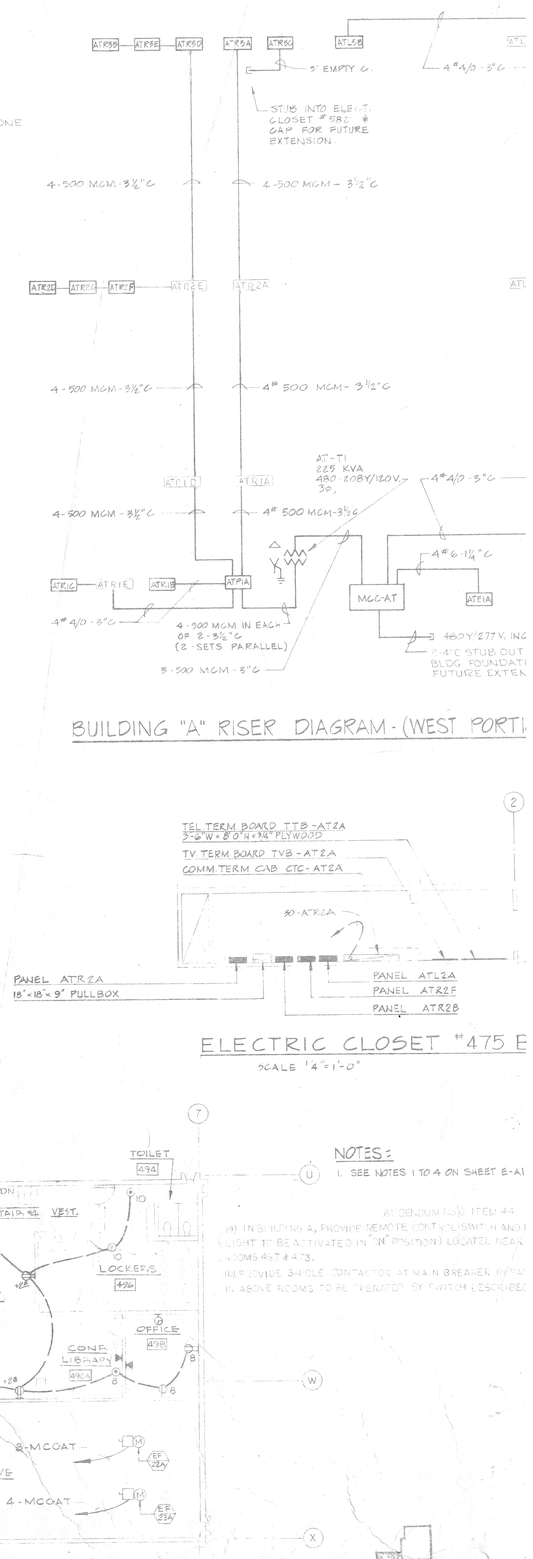

BUILDING "A" RISER DIAGRAM - (WEST PORTI

ELECTRIC CLOSET #475 E
SCALE 1/4"=1'-0"

NOTES:
1. SEE NOTES 1 TO 4 ON SHEET E-A1

ADDENDUM NO. 6 ITEM 44

(a) IN BUILDING A, PROVIDE REMOTE CONTROL SWITCH AND PILOT LIGHT TO BE ACTIVATED IN "ON" POSITION) LOCATED NEAR ROOMS 457 & 473.

(b) PROVIDE 3-HOLE CONTACTOR AT MAIN BREAKER IN ROOMS IN ABOVE ROOMS TO BE OPERATED BY SWITCH LESCKIBES