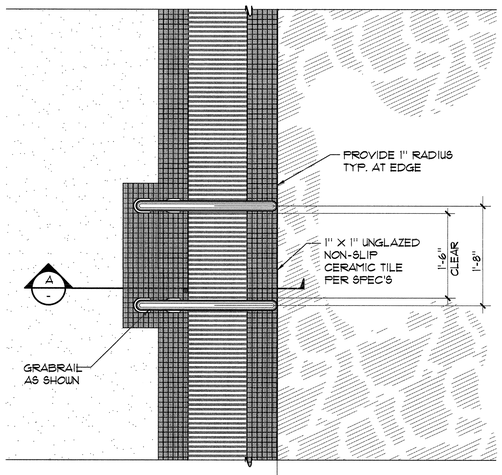

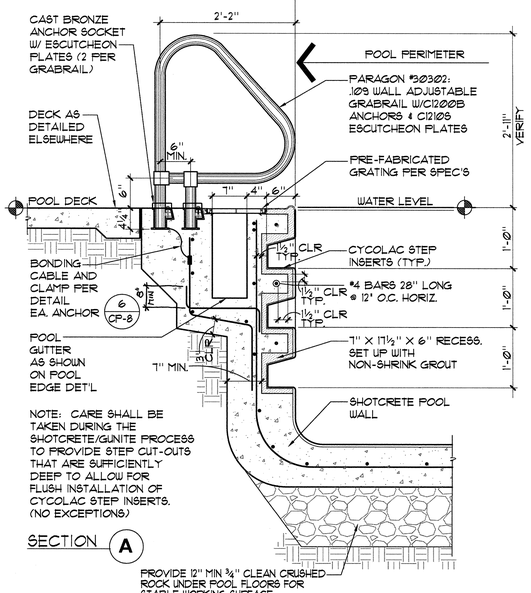

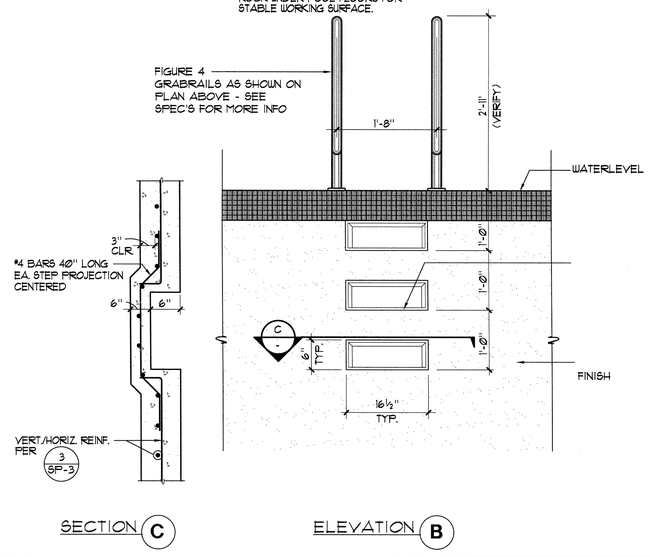

1 GRABRAIL WITH STEPS 1"=1'-0"

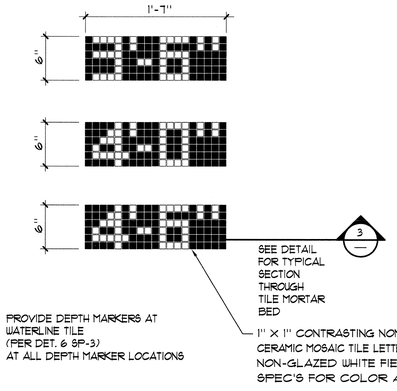

2 DEPTH MARKERS 1½" = 1'-0"

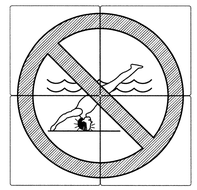

NOTE: PLACE IN DECK AT ALL 'NO DIVING' TILE MARKER LOCATIONS

SILK SCREEN

1. 4¼"x4¼" DOUBLE GLAZED WHITE SLIP RESISTANT TILE TYP. OF (4) PIECES OVER ¼" MORTAR BED WITH 1/16" GROUT JOINTS. SEE PLAN FOR LOCATION.
2. 1" WIDE RED CIRCLE WITH 1" WIDE RED DIAGONAL LINE.
3. ⅛" BLUE WATER.
4. 1/16" RED TICKS ABOUT THE HEAD.
5. TAN COLOR BODY WITH BLACK OUTLINE, HAIR AND TRUNKS.
6. ⅛" BLACK POOL FLOOR.

4 INTERNATIONAL 'NO DIVING' MARKER 3"=1'-0"

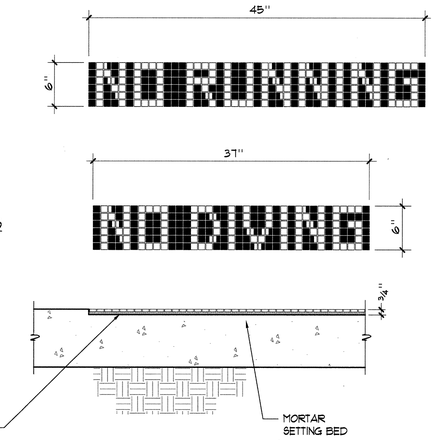

3 "NO RUNNING" / "NO DIVING" MARKERS

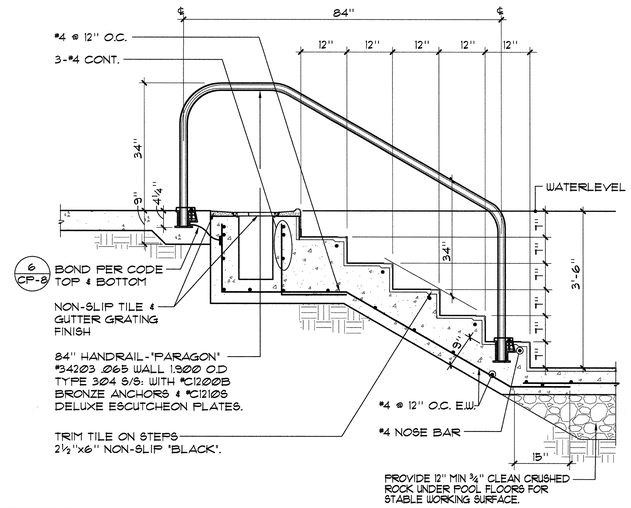

5 HANDRAIL DETAIL ¾"=1'-0"

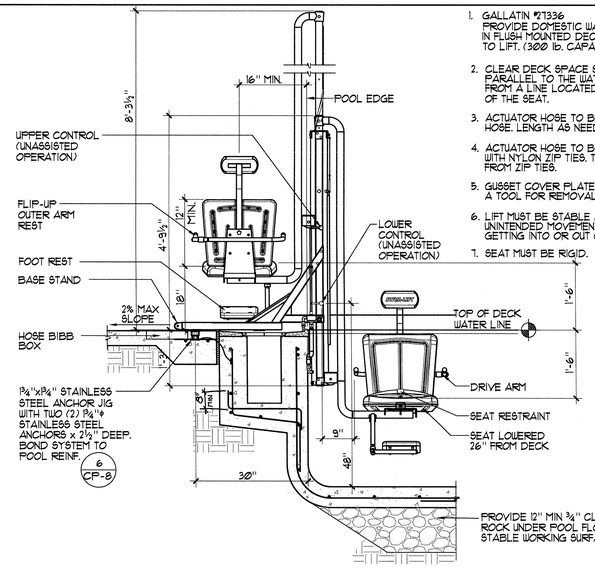

1. GALLATIN #21336 PROVIDE DOMESTIC WATER SOURCE IN FLUSH MOUNTED DECK BOX ADJACENT TO LIFT. (300 lb. CAPACITY MIN.)
2. CLEAR DECK SPACE SHALL BE PROVIDED PARALLEL TO THE WATER 36" WIDE x 48" MINIMUM FROM A LINE LOCATED 2" BEHIND THE REAR EDGE OF THE SEAT.
3. ACTUATOR HOSE TO BE BRAIDED STAINLESS STEEL HOSE. LENGTH AS NEEDED.
4. ACTUATOR HOSE TO BE ATTACHED TO LIFT FRAME WITH NYLON ZIP TIES. TRIM ANY EXCESS LENGTH FROM ZIP TIES.
5. GUSSET COVER PLATE TO BE ATTACHED REQUIRING A TOOL FOR REMOVAL.
6. LIFT MUST BE STABLE AND NOT PERMIT UNINTENDED MOVEMENT WHEN A PERSON IS GETTING INTO OR OUT OF THE SEAT.
7. SEAT MUST BE RIGID.

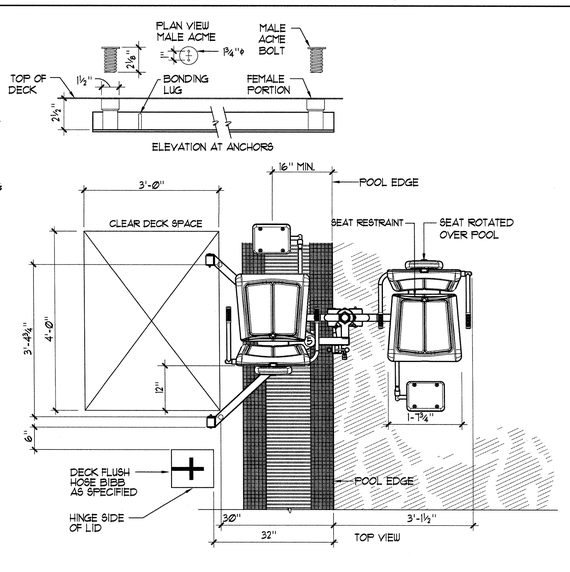

6 DISABLED LIFT ¾"=1'-0"

AQUATIC DESIGN GROUP
2326 MARKHAM AVE, OAKLAND, CA 94606
Tel 760.438.8400 Fax 760.438.3351

McCarthy Building Companies, Inc.
343 Sansome Street, 14th Floor
San Francisco, California 94104
P 415 | 364-1339
F 415 | 397-5999

LICENSED ARCHITECT STEVEN C. KENDRICK No. C14099 REN. 09-30-07 STATE OF CALIFORNIA

LICENSED ARCHITECT JOHN J. FERRIS C-20022 REN. 07/31/09 STATE OF CALIFORNIA

IDENTIFICATION STAMP
DIV. OF THE STATE ARCHITECT
OFFICE OF REGULATION SERVICE
APPL. #: 01-110097
AC. FLS.
DATE APR 09 2009
FILE NUMBER: 41-C1

This and all other project documents and all ideas, aesthetics and designs incorporated therein are instruments of service. All project documents are the registered property of LPA, Inc. (LPA) and cannot be lawfully used in whole or in part for any project or purpose except as described in the contractual agreement between LPA and Client. LPA hereby gives formal notice that any use of these documents for any purpose or modification (misuse) is not only unlawful but substantially binds all parties involved with misuse to fully indemnify and defend LPA and LPA's Consultants to the maximum legal extent against all losses, demands, claims or liabilities arising directly or indirectly from project document misuse.

Project documents describe design intent of work and are not a representation of as-built or existing conditions. LPA and LPA's Consultants make no representations concerning the accuracy of documents and are not responsible for any discrepancies between project documents and the existing conditions.

© Copyright 2008

College of San Mateo
Site Package
San Mateo, CA

Developed for
San Mateo County Community College District

Revision Description	Date

Revision Description	Date
DSA SUBMITTAL	19 SEPT 2008
DSA FINAL	09 APRIL 2009

Job. No.	27082.30
Date	09 APRIL 2009
Drawn by	NFC
Checked by	SJF
Scale	AS NOTED

DETAILS

SP-4