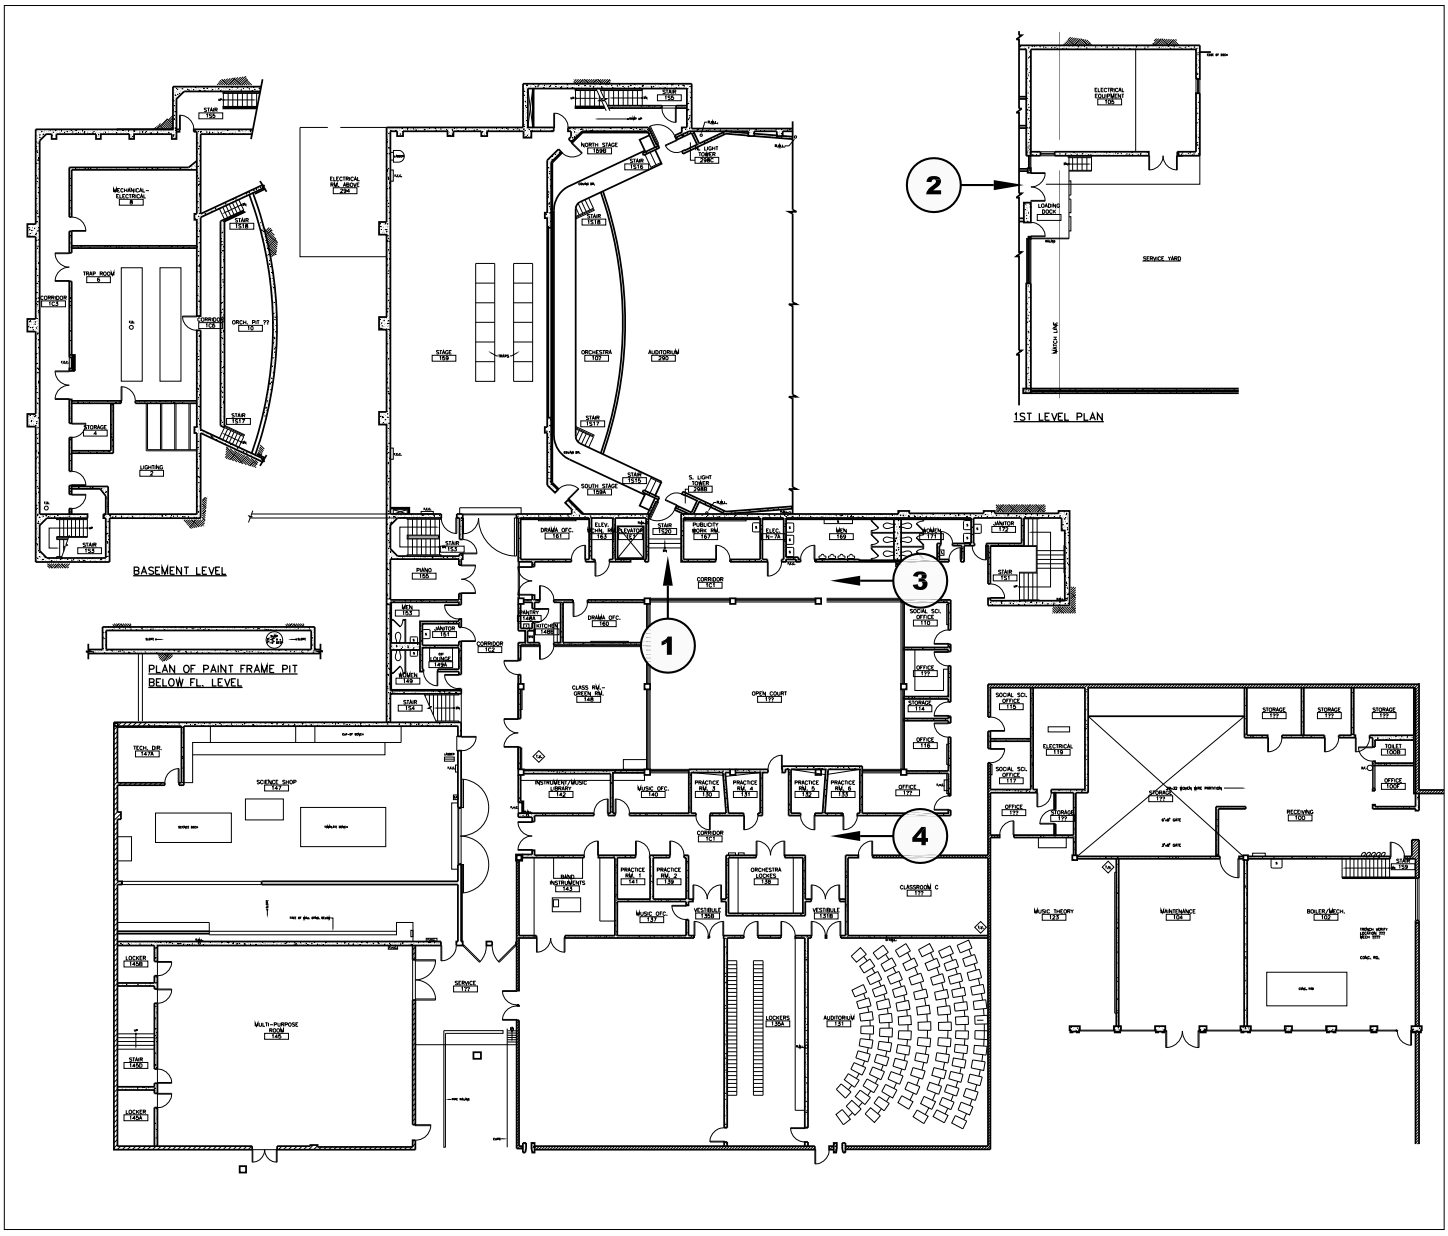
BASEMENT LEVEL
1ST LEVEL PLAN
PLAN OF PAINT FRAME PIT
BELOW FL. LEVEL
1
2
3
4

1

3

2

4