MATCH LINE – SEE SHEET C6.09

MATCH LINE – SEE SHEET C6.05

MATCH LINE – SEE SHEET C6.02

BUILDING 9

BUILDING 8

TENNIS COURTS

NEW SDMH ON (E)SDLI
RIM 590.80
INV 586.18 IN
INV 585.7± THRU
1 C8.04

X-ING
TOP=587.13
DY. 12" SD INV.=586.13±

GRAPHIC SCALE
20 0 20 40

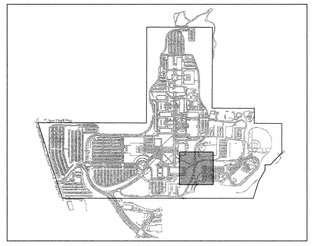

KEYMAP

## NOTES

1. SEE SHEETS C8.03 THROUGH C8.05 FOR UTILITY DETAILS.


McCarthy Building Companies, Inc.
343 Sansome Street, 14th Floor
San Francisco, California 94104
P 415 |364-1339
F 415 |397-5999

BKF ENGINEERS / SURVEYORS / PLANNERS
255 SHORELINE DRIVE, SUITE 200
REDWOOD CITY, CA 94065
PHONE: (650) 482-6300
FAX: (650) 482-6399


REGISTERED PROFESSIONAL ENGINEER RICHARD N.V. HOLLAND No. 043971 EXP. 6-30-09 CIVIL STATE OF CALIFORNIA

IDENTIFICATION STAMP
DIV. OF THE STATE ARCHITECT
OFFICE OF REGULATION SERVICE
APPL. #: 01-110097
AC. VT FLS SS D.M.
DATE APR 0 9 2009
FILE NUMBER:


This and all other project documents and all ideas, aesthetics and designs incorporated therein are instruments of service. All project documents are the registered property of LPA, INC. LPA's and consultant's documents are not to be used for any purpose not expressly stated in the LPA or consultant's agreement between the District and the District. LPA hereby gives formal notice that any such project document use, reproduction or modification (misuse) is not only unlawful but automatically binds all parties involved with misuse to fully indemnify and defend LPA and LPA's Consultants to the maximum legal extent against all claims, demands, claims or liabilities. Project documents do not always show all items, materials, related documents or elements of work and are not a representation of as-built or existing conditions. LPA and LPA's Consultants make no representations concerning the accuracy of documents and are not responsible for any discrepancies between project documents and the existing conditions.

© Copyright 2008


**College of San Mateo**
**Site Package**
San Mateo, CA

Developed for
San Mateo County Community College District

| Revision | Description | Date |
|---|---|---|
| | | |

| Revision | Description | Date |
|---|---|---|
| | DSA SUBMITTAL | 19 SEPT 2008 |
| | DSA FINAL | 09 APRIL 2009 |

| | |
|---|---|
| Job No. | 27082.30 |
| Date | 09 APRIL 2009 |
| Drawn by | MD, JT |
| Checked by | RH |
| Scale | 1"=20' |

0 10 20 40

**UTILITY PLAN**

**C6.06**