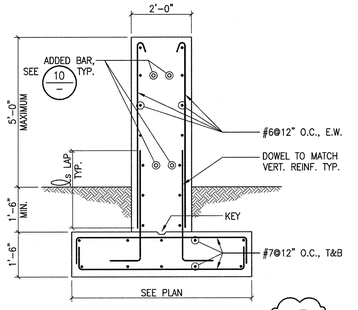

SECTION 17 S0.3
1/2"=1'-0"

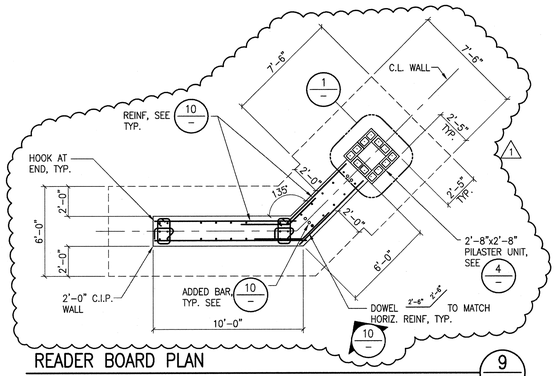

READER BOARD PLAN 9 S0.3
1/4"=1'-0"

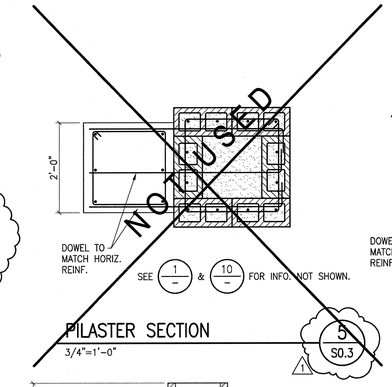

PILASTER SECTION 5 S0.3
3/4"=1'-0"

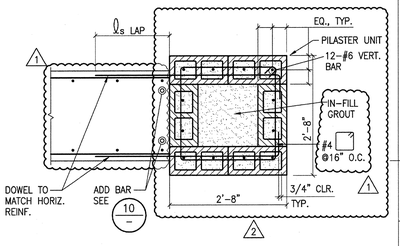

PILASTER SECTION 1 S0.3
3/4"=1'-0"

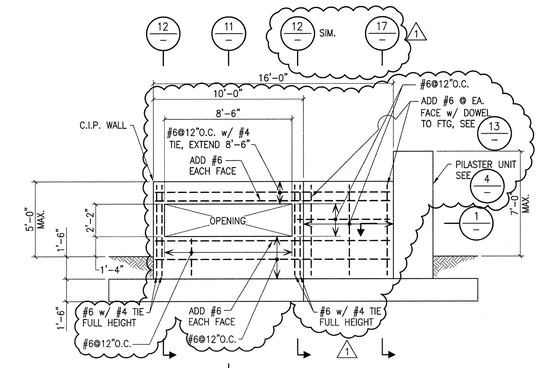

READER BOARD ELEVATION 10 S0.3
1/4"=1'-0"

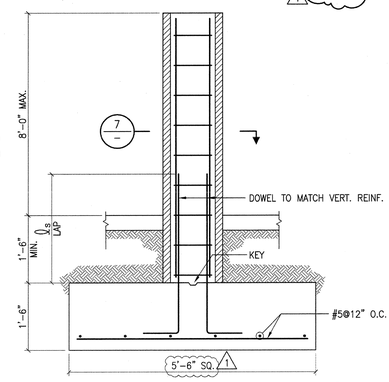

PILASTER AT TUBE STEEL GATE 6 S0.3
3/4"=1'-0"

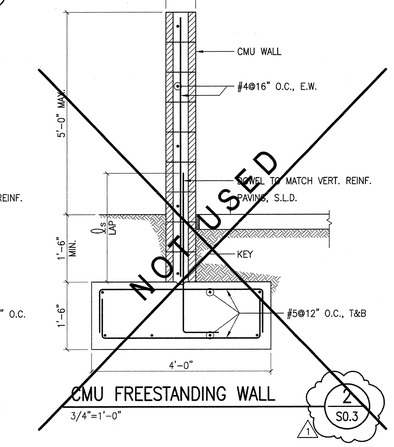

CMU FREESTANDING WALL 2 S0.3
3/4"=1'-0"

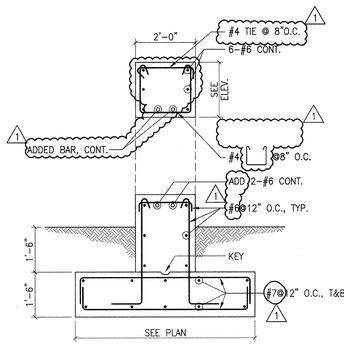

SECTION 11 S0.3
1/2"=1'-0"

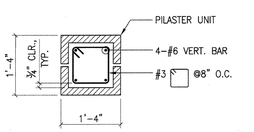

PILASTER SECTION 7 S0.3
3/4"=1'-0"

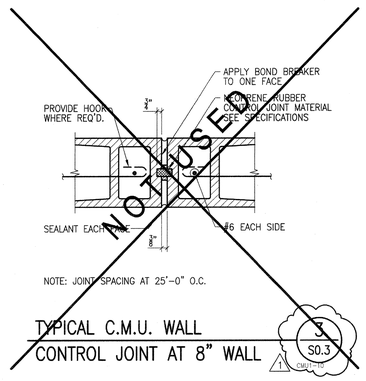

TYPICAL C.M.U. WALL CONTROL JOINT AT 8" WALL 3 S0.3
CMU-1

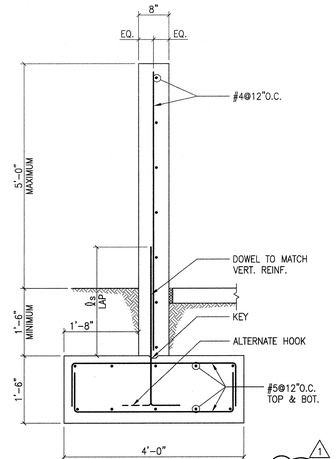

CONCRETE FREESTANDING WALL 16 S0.3
3/4"=1'-0"

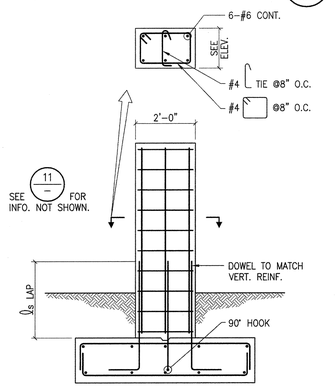

SECTION 12 S0.3
1/2"=1'-0"

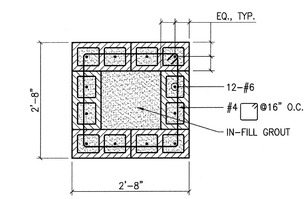

PILASTER SECTION 8 S0.3
3/4"=1'-0"

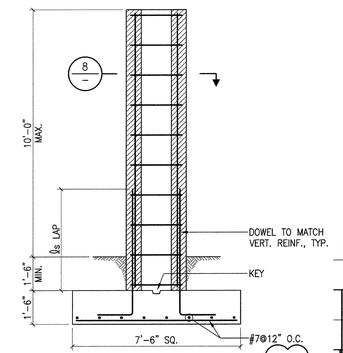

3'x3' PILASTER 4 S0.3
3/8"=1'-0"

McCarthy Building Companies, Inc
343 Sansome Street, 14th Floor
San Francisco, California 94104
P 415 |364-1339
F 415 |397-5999

REGISTERED PROFESSIONAL ENGINEER PAUL C. RICHARDS No. S425 Exp.3/31/08 STRUCTURAL STATE OF CALIFORNIA

FORELL/ELSESSER ENGINEERS, INC.
Structural Engineers
160 Pine Street · San Francisco, CA. 94111
Phone: (415) 837-0700 · Fax: (415) 837-0800
www.forell.com Job No.: 06-095.00/44

IDENTIFICATION STAMP
DIV. OF THE STATE ARCHITECT
OFFICE OF REGULATION SERVICE
APPL. #: 01-110097
AC. — FLS. — CS. D.L.
DATE APR 07 2009

FILE NUMBER:

This and all other project documents and all ideas, aesthetics, and designs incorporated therein are instruments of service. All project documents are the registered property of LPA, INC. (LPA) and cannot be lawfully used in whole or in part for any project or purpose except as described in the contractual agreement between LPA and the client. By the use of these plans, given formal notice that any such project document use, reproduction or modification (misuse) is not only unlawful but automatically binds all parties involved with misuse to fully indemnify and defend LPA and LPA's Consultants to the maximum legal extent against all losses, demands, claims or liabilities arising directly or indirectly from project document misuse. Project documents are diagrammatic in nature and are not a representation of as-built or existing conditions. LPA and LPA's Consultants make no representations concerning the accuracy of documents and are not responsible for any discrepancies between project documents and the existing conditions.

© Copyright 2008

College of San Mateo
Site Package
San Mateo, CA

Developed for
San Mateo County Community College District

Revision	Description	Date

Revision	Description	Date
	DSA Submittal	05.19.08
1	UPDATED DETAILS FOR PRICING SET	09 APRIL 2009
2	DSA FINAL	09 APRIL 2009

Job. No.	27082.30
Date	09 APRIL 2009
Drawn by	MC
Checked by	PR
Scale	NO SCALE

SITE CONSTRUCTION
CMU DETS. & READER
READER BOARD DESIGN

S0.3

J:\--Projects 2006\06-091 San Mateo Comm. College\04\CAD\PS003.dwg, DCE 42x30 Sheet, 4/7/2009 12:51:43 PM, PRINTED BY: Mike Lee (Forell/Elsesser Engineers, Inc. - Structural Engineers