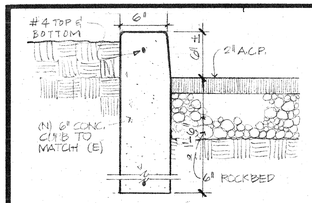

SECTION EDGE OF ASPHALT PAVEMENT 1½" = 1'-0" | 1

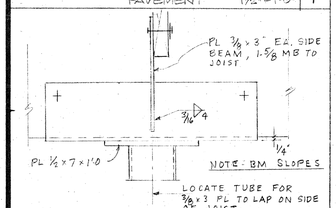

2

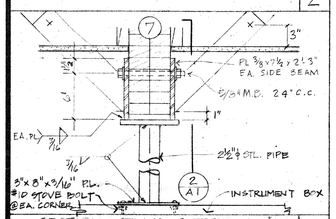

SECTION CEILING SUPPORT OF INSTRUMENT BOX ITEM #B 1½" = 1'-0" | 3

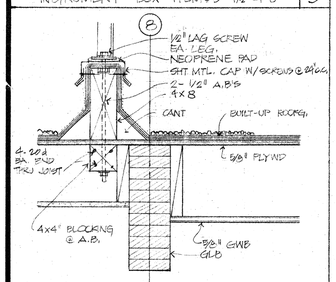

SECTION EQUIPMENT SUPPORT CURB ON ROOF 1½" = 1'-0" | 4

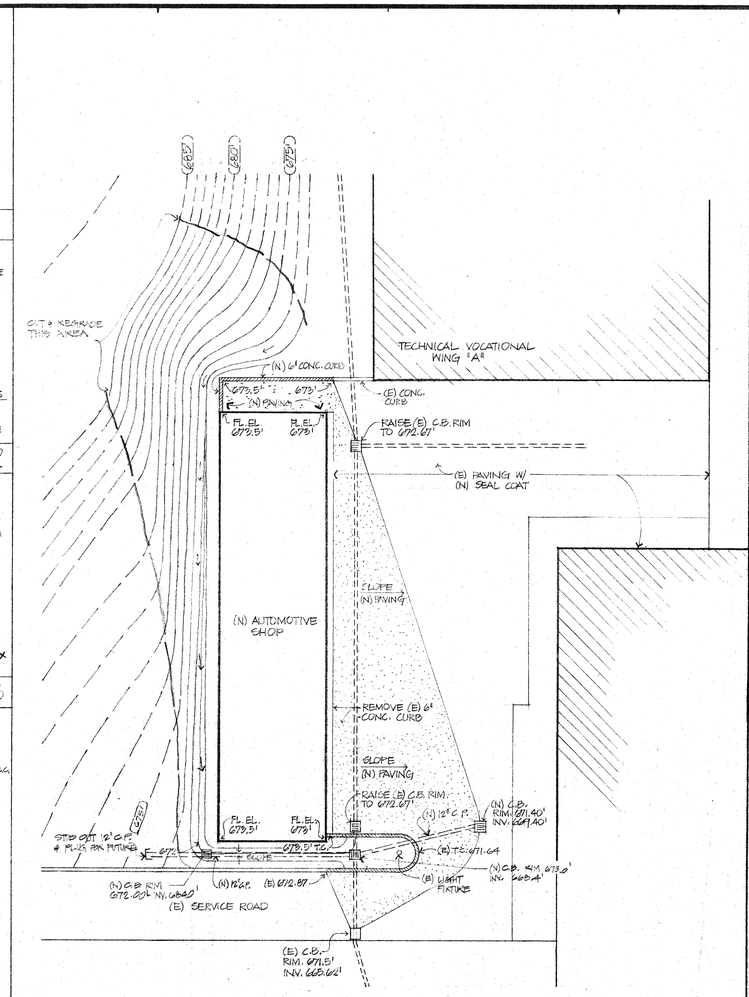

GRADING PLAN SCALE 1/16" = 1'-0" | 5

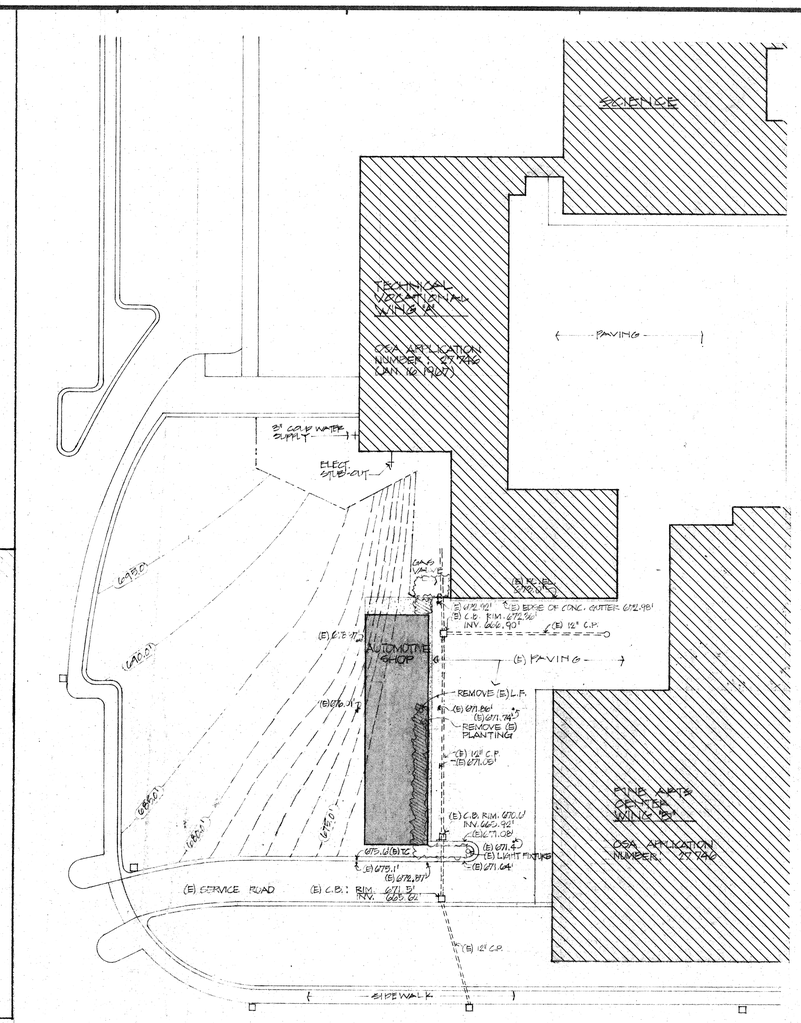

LIST OF DRAWINGS

ARCHITECTURAL

A-1 TITLE SHEET, SITE PLAN
A-2 GROUND FLOOR PLAN, ROOF PLAN SCHEDULES
A-3 BUILDING SECTIONS AND DETAILS
A-4 INTERIOR ELEVATIONS
A-5 EXTERIOR ELEVATIONS AND MISCELLANEOUS DETAILS

STRUCTURAL

S-1 ROOF FRAMING, FOUNDATION PLAN, SECTION
S-2 BUILDING SECTIONS, DETAILS
S-3 ELEVATIONS, DETAILS

PLUMBING

P-1 PLUMBING PLAN

HEATING AND VENTILATING

H-1 HEATING AND VENTILATING PLAN

ELECTRICAL

E-1 SITE PLAN, SCHEDULES AND LEGEND, DETAILS
E-2 FLOOR PLANS LIGHTING, POWER AND SIGNAL

OSA APPROVAL OF URGENT "PROJECT" CONSTRUCTION SHALL NOT BE CONSTRUED TO INCLUDE FUTURE BLDG. PROGRAMS.

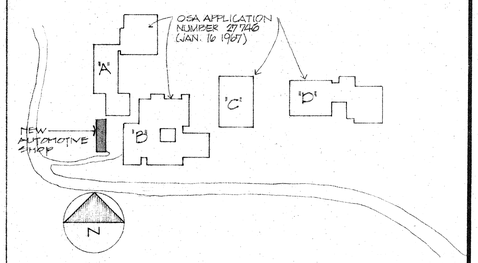

BUILDING LOCATION ON SITE

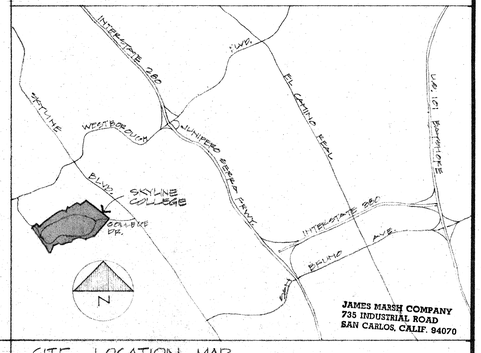

SITE LOCATION MAP

A.B.	ANCHOR BOLT
A.C.P.	ASPHALT CONCRETE PAVEMENT
B.P.	BUILDING PAPER
C.B.	CATCH BASIN
CONC.	CONCRETE
D.	DRAIN
E.	EXISTING
E.G.	EXISTING GRADE
EL.	ELEVATION
F.D.	FLOOR DRAIN
F.F.	FACTORY FINISHED
F.E.C.	FIRE EXTINGUISHER & CABINET
F.O.C.	FACE OF CONCRETE
F.O.S.	FACE OF STUD
F.O.W.	FACE OF WALL
F.E.	FIRE EXTINGUISHER
GWB	GYPSUM WALLBOARD
H.M	HOLLOW METAL
INV.	INVERT
MTL.	METAL
N.	NEW
N.I.C.	NOT IN CONTRACT
N.T.S.	NOT TO SCALE
O.C.	ON CENTERS
P.	PAINT
PLY.	PLYWOOD
PL.	PLATE
R.B.	RUBBER BASE
R.D.	ROOF DRAIN
R.W.L.	RAIN WATER LEADER
RWD.	REDWOOD
S.	STAIN
SLR.	SEALER
T.O.C.	TOP OF CURB
T.O.B.	TOP OF BEAM
T.O.S.	TOP OF SLAB
TYP.	TYPICAL
W.W.F.	WELDED WIRE FABRIC

ABBREVIATIONS | 6

OCCUPANCY CLASSIFICATION :	B-2
CONSTRUCTION CLASSIFICATION :	IV - 1 HRUK
HEIGHT IN STORIES :	ONE (18'-0")
FLOOR AREAS:	
GROSS AREA :	3,340 ☐'
NET AREA :	3,228 ☐'
WORK SHOP :	2,440 ☐'
DYNAMOMETER :	456 ☐'
UTILITIES :	63 ☐'
CLEAN UP :	269 ☐'

NOTES | 7

— — — (680.0) — — — EXISTING GRADE
——— 675.0' ——— NEW GRADE

SITE PLAN SCALE : 1" = 30'

KELLER AND DASEKING • ARCHITECTS
WALTER L. KELLER A.I.A.
WILLIAM H. DASEKING A.I.A.
825 OAK GROVE AVENUE
MENLO PARK, CALIFORNIA
C-1934

APPROVED
DIVISION OF THE STATE ARCHITECT
STRUCTURAL SAFETY SECTION
40530 APPROVED JUL - 7 1977

AUTOMOTIVE SHOP
SKYLINE COLLEGE
TITLE SHEET, SITE PLAN

7705
6-6-77
A-1
1 OF 12

28