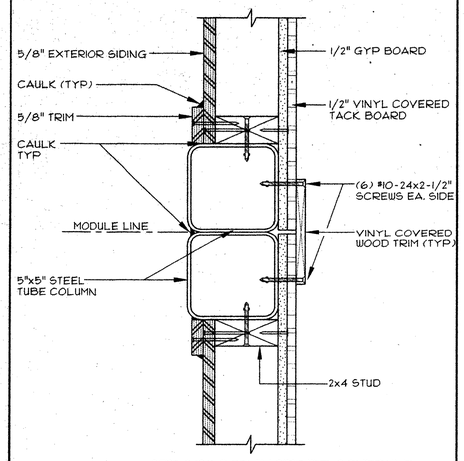

SEE 2/S3 FOR FASTENER SCHEDULE

1 COLUMN SECTION AT MOD-LINE

SCALE: 3" = 1'-0"

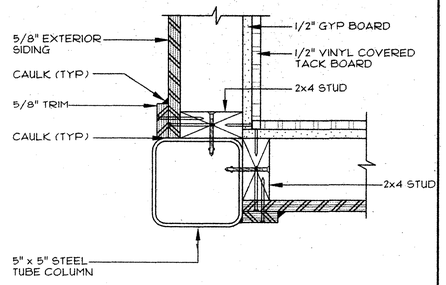

SEE 2/S3 FOR FASTENER SCHEDULE

2 COLUMN SECTION @ CORNER

SCALE: 3" = 1'-0"

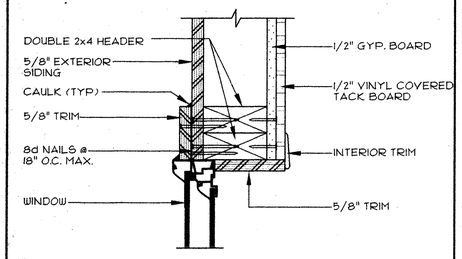

3 WINDOW HEADER (JAMB SIM'L)

SCALE: 3" = 1'-0"

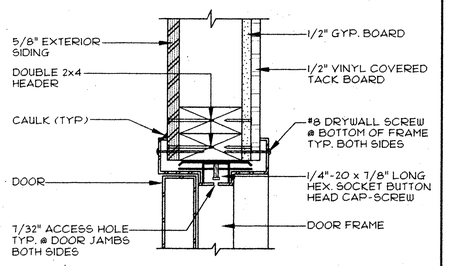

4 DOOR HEAD (JAMB SIM'L)

SCALE: 3" = 1'-0"

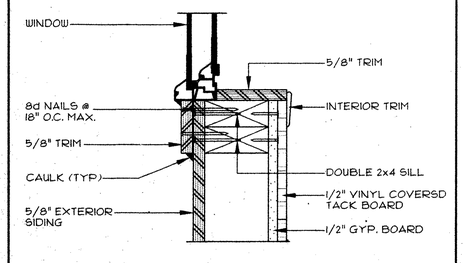

5 WINDOW SILL

SCALE: 3" = 1'-0"

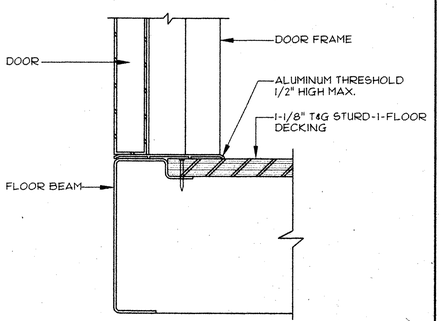

6 DOOR SILL

SCALE: 3" = 1'-0"

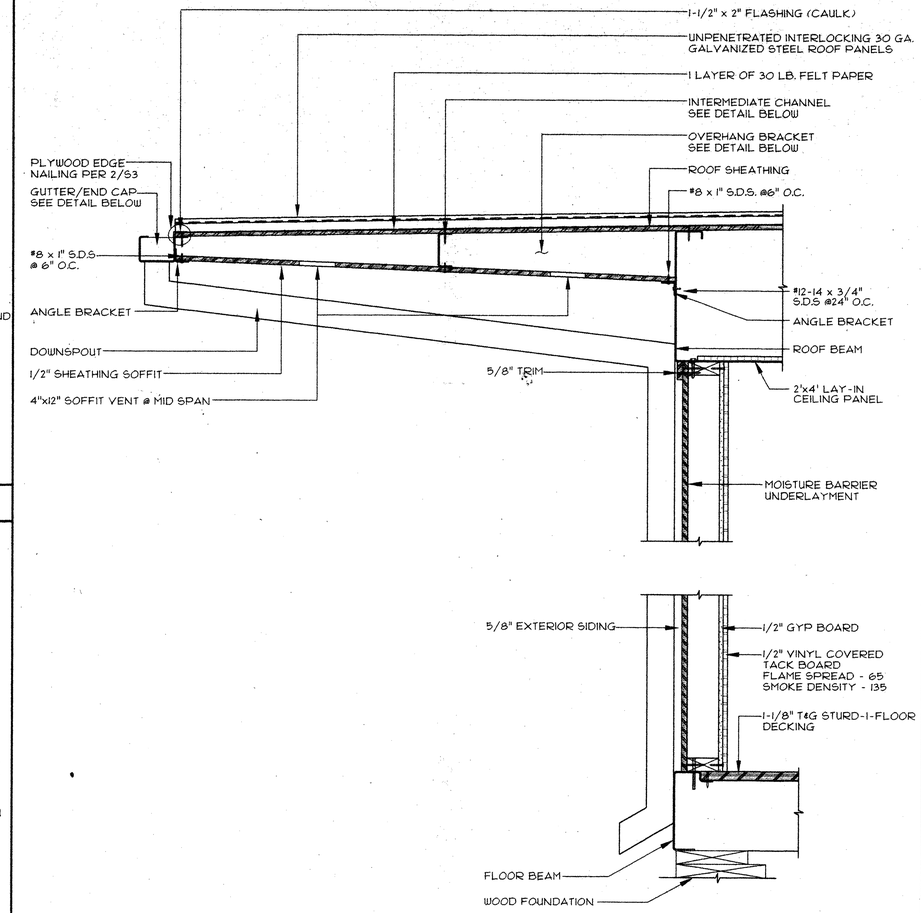

SEE 2/S3 FOR FASTENER SCHEDULE

7 WALL SECTION- FRONT AND REAR

SCALE: 1-1/2" = 1'-0"

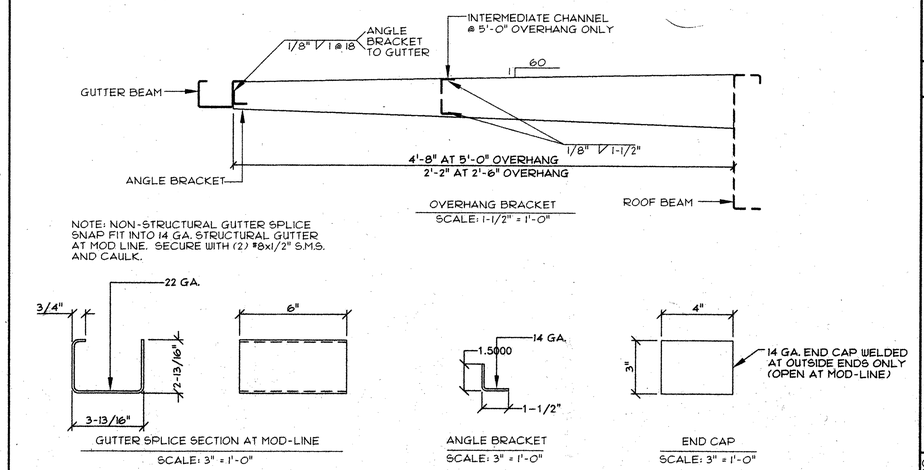

8 GUTTER DETAILS

SCALE: AS NOTED

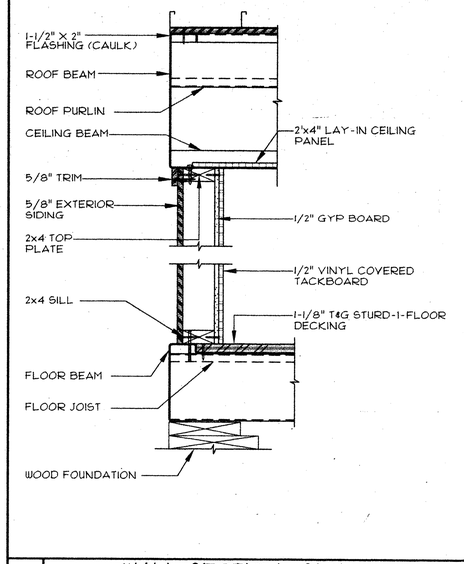

9 WALL SECTION- SIDE

SCALE: 1-1/2" = 1'-0"

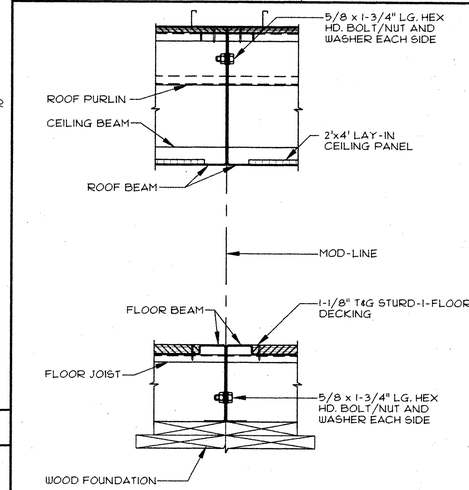

10 WALL SECTION AT MOD-LINE

SCALE: 1-1/2" = 1'-0"

DIVISION OF THE STATE ARCHITECT — OFFICE OF REGULATION SERVICES

IDENTIFICATION STAMP DIV. OF THE STATE ARCHITECT OFFICE OF REGULATION SERVICES APPL # 4 9 0 4 AC gg 4/24/96 TMH/SF DSA

LICENSED ARCHITECT PAUL D. CINNAMON C-5310 10.31.97 RENEWAL STATE OF CALIFORNIA

DESIGN CRITERIA

ROOF: DEAD LOAD – 8.0 PSF
ROOF: LIVE LOAD – 20.0 PSF (SNOW)

FLOOR: DEAD LOAD – 8.0 PSF
FLOOR: LIVE LOAD – 50.0 PSF

WALLS: DEAD LOAD – 8.0 PSF
WIND: 80 MPH: EXP. C – 26.5 PSF (PER DSA IR 23-16)
SEISMIC: ZONE 4, Rw=6, C=2.75

CONFIDENTIAL MATERIAL – THESE DOCUMENTS ARE THE PROPERTY OF AND ARE NOT TO BE REPRODUCED OR DISTRIBUTED WITHOUT FULL KNOWLEDGE AND WRITTEN CONSENT FROM ENVIROPLEX, INC.
© COPYRIGHT 1993 ENVIROPLEX, INC. (DRAWINGS PREPARED BY ENVIROPLEX, INC.)

11 APPROVALS

JH Lawder, Inc.
Structural Engineers
621 14TH STREET MODESTO, CA 95354
(209) 521-1143 FAX (209) 521-1166

REGISTERED PROFESSIONAL ENGINEER JOHN H. LAWDER No. 52310 EXP 03-31-97 STRUCTURAL STATE OF CALIFORNIA

ENVIROPLEX, INC.

4777 E. CARPENTER ROAD STOCKTON, CA 95215

36'x40' RELOCATABLE CLASSROOM FOR
SKYLINE COLLEGE CHILD DEVELOPMENT CENTER

SECTIONS AND DETAILS

REVISION DATE:	BY:

DATE:

THIS MODULAR BLDG. HAS BEEN ENGINEERED BY A REGISTERED STRUCTURAL ENGINEER AND PREVIOUSLY REVIEWED & APPROVED BY THE DIVISION OF THE STATE ARCHITECT, FIRE & LIFE SAFETY AND ACCESS COMPLIANCE SECTION

DSA APPLICATION NO.

A4