1ST LEVEL PHYSICAL EDUCATION BLDG. "D" DOOR SCHEDULE

OPN'G NUMBER	DOOR TYPE	OPENG SIZE	THICK NESS	DOOR MAT'L	LABEL	HARDWARE	SILL MAT'L	SILL DET.	FRAME MAT'L	FRAME JAMB DET.	FRAME HEAD DET.	REMARKS
1	E	3'-0" x 7'-0"	1 3/4"	WOOD	—	12			MET.	2/A4	2/A4	
2	A	2'-8" x 7'-0"	1 3/4"	WOOD	—	9	MET. EDGE	21/A4	MET.	3/A4	3/A4	
3	D	3'-0" x 7'-0"	1 3/4"	WOOD	—	24	MARBLE	22/A4	MET.	4/A4	4/A4	DUTCH DOOR w/ 1 1/8" TH. x 1'-0" WIDE SHELF. LAM. PLASTIC TOP & EDGES
4	A	3'-0" x 7'-0"	1 3/4"	WOOD	—	9	MET. EDGE	21/A4	MET.	2/A4	2/A4	LOUVER: 2'-0" x 10"
5	A	3'-0" x 7'-0"	1 3/4"	WOOD	—	9	—	—	MET.	2/A4	2/A4	
6	A	3'-0" x 7'-0"	1 3/4"	WOOD	—	9	—	—	MET.	2/A4	2/A4	
7	D	2'-8" x 7'-0"	1 3/4"	WOOD	—	24	—	—	MET.	2/A4	2/A4	DUTCH DOOR w/ 1 1/8" TH. x 1'-0" WIDE SHELF. LAM. PLASTIC TOP & EDGES
8	A	3'-0" x 7'-0"	1 3/4"	WOOD	—	9	—	—	MET.	2/A4	2/A4	
9	D	2'-4" x 7'-0"	1 3/4"	WOOD	—	24	—	—	MET.	2/A4	2/A4	DUTCH DOOR w/ 1 1/8" TH. x 1'-0" WIDE SHELF. LAM. PLASTIC TOP & EDGES
10	A	3'-0" x 7'-0"	1 3/4"	WOOD	—	9	—	—	MET.	2/A4	2/A4	LOUVER: 1'-8" x 1'-0"
11	J	6'-0" x 7'-0"	1 3/4"	WOOD	—	10	—	—	MET.	2/A4	2/A4	
12	E	6'-0" x 7'-0"	1 3/4"	WOOD	—	18	MET. EDGE	21/A4	MET.	2/A4	2/A4	
13	A	3'-0" x 7'-0"	1 3/4"	WOOD	—	13	MET. EDGE	21/A4	MET.	2/A4	2/A4	LOUVER: 1'-0" x 1'-0" FUSE LINK
14	H	3'-0" x 7'-0"	1 3/4"	WOOD MIN. CORE	1 HR.	8	MET. EDGE	21/A4	MET.	7/A4	7/A4	
15	A	3'-0" x 7'-0"	1 3/4"	WOOD MIN. CORE	1 HR.	13	MET. EDGE	21/A4	MET.	7/A4	7/A4	
16	E	6'-0" x 7'-0"	1 3/4"	WOOD	—	21	MET. EDGE	21/A4	MET.	7/A4	7/A4	
17	A	2'-8" x 7'-0"	1 3/4"	WOOD	—	13	MET. EDGE	21/A4	MET.	2/A4	2/A4	LOUVER: 1'-8" x 1'-0" FUSE LINK
18	E	6'-0" x 7'-0"	1 3/4"	METAL	—	3	MET.	20/A4	MET.	7a/A4	7a/A4	
19	G	8'-0" x 8'-0"	1 3/4"	METAL	—	3	MET.	24/A4	MET.	7a/A4	7a/A4	1- 5'-0" LBAF 1- 3'-0" LBAF
20	X	6'-0" x 7'-0"	1 3/4"	ALUM.	—	21	MET.	12/A5	ALUM.	4/A5	4/A5	
21	X	6'-0" x 7'-0"	1 3/4"	ALUM.	—	21	MET.	12/A5	ALUM.	4/A5	4/A5	
22	A	2'-8" x 7'-0"	1 3/4"	WOOD	—	16	MARBLE	22/A4	MET.	4/A4	4/A4	LOUVER: 1'-8" x 8'-2" FUSE LINK
23	A	2'-8" x 7'-0"	1 3/4"	WOOD	—	19	MARBLE	22/A4	MET.	4/A4	4/A4	LOUVER: 1'-8" x 10" FUSE LINK
24	A	2'-8" x 7'-0"	1 3/4"	WOOD	—	16	MARBLE	22/A4	MET.	4/A4	4/A4	LOUVER: 1'-8" x 8'-6" FUSE LINK
25	A	3'-0" x 7'-0"	1 3/4"	WOOD	—	16	—	—	MET.	3/A4	3/A4	
26	A	3'-0" x 7'-0"	1 3/4"	WOOD	—	16	—	—	MET.	3/A4	3/A4	
27	A	3'-0" x 7'-0"	1 3/4"	WOOD	—	13	—	—	MET.	3/A4	3/A4	MAIL SLOT
28	A	3'-0" x 7'-0"	1 3/4"	WOOD	—	9	MET. EDGE	21/A4	MET.	3/A4	3/A4	
29	A	2'-8" x 7'-0"	1 3/4"	WOOD	—	9	—	—	MET.	3/A4	3/A4	
30	A	2'-8" x 7'-0"	1 3/4"	WOOD	—	10	MET. EDGE	21/A4	MET.	5/A4	5/A4	LOUVER: 1'-8" x 10"
31	A	2'-8" x 7'-0"	1 3/4"	WOOD	—	9	MET. EDGE	21/A4	MET.	5/A4	5/A4	
32	A	3'-0" x 7'-0"	1 3/4"	WOOD	—	13	—	—	MET.	3/A4	3/A4	MAIL SLOT
33	A	3'-0" x 7'-0"	1 3/4"	WOOD	—	9	MET. EDGE	21/A4	MET.	3/A4	3/A4	
34	E	6'-0" x 7'-0"	1 3/4"	WOOD	—	18	MET. EDGE	21/A4	MET.	3/A4	3/A4	
35	J	5'-0" x 7'-0"	1 3/4"	WOOD	—	10	—	—	MET.	3/A4	3/A4	
36	E	6'-0" x 7'-0"	1 3/4"	WOOD	—	18	MET. EDGE	21/A4	MET.	3/A4	3/A4	
37	J	5'-0" x 7'-0"	1 3/4"	WOOD	—	10	—	—	MET.	3/A4	3/A4	
38	A	2'-8" x 7'-0"	1 3/4"	WOOD	—	10	MET. EDGE	21/A4	MET.	5/A4	5/A4	LOUVERS 1'-8" x 10"
39	A	2'-8" x 7'-0"	1 3/4"	WOOD	—	10	—	—	MET.	3/A4	3/A4	
40	A	3'-0" x 7'-0"	1 3/4"	WOOD	—	13	—	—	MET.	3/A4	3/A4	MAIL SLOT
41	A	3'-0" x 7'-0"	1 3/4"	WOOD	—	9	MET. EDGE	21/A4	MET.	3/A4	3/A4	
43	H	3'-0" x 7'-0"	1 3/4"	WOOD MIN. CORE	1 HR.	8	MET. EDGE	21/A4	MET.	7/A4	7/A4	
44	E	6'-0" x 7'-0"	1 3/4"	WOOD	—	18	—	—	MET.	3/A4	3/A4	
45	E	6'-0" x 7'-0"	1 3/4"	WOOD	—	18	MET. EDGE	21/A4	MET.	3/A4	3/A4	
46	E	6'-0" x 7'-0"	1 3/4"	WOOD	—	15	MET. EDGE	21/A4	MET.	2/A4	2/A4	
47	A	2'-8" x 7'-0"	1 3/4	WOOD	—	9			MET.	7/A4	7/A4	

2ND LEVEL PHYSICAL EDUCATION BLDG. "D" DOOR SCHEDULE

OPN'G NUMBER	DOOR TYPE	OPENG SIZE	THICK NESS	DOOR MAT'L	LABEL	HARDWARE	SILL MAT'L	SILL DET.	FRAME MAT'L	FRAME JAMB DET.	FRAME HEAD DET.	REMARKS
1	C	3'-0" x 8'-0"	1 3/4"	WOOD	—	13	MET.	2/D3	MET.	4/D3	1/D3	PAINT FINISH, 7'-0" DOOR HT.
2	A	3'-0" x 8'-0"	1 3/4"	METAL	—	25	MET.	2/D3	MET.	4/D3 9/D3	5/D3 9/D3	
3	A	3'-0" x 8'-0"	1 3/4"	METAL	—	25	MET.	2/D3	MET.	3/D3	2/D3	
4	A	3'-0" x 8'-0"	1 3/4"	METAL	—	25	MET.	2/D3	MET.	4/D3 9/D3	5/D2	
5	A	3'-0" x 8'-0"	1 3/4"	METAL	—	25	MET.	2/D3	MET.	5/D3 9/D3	2/D3	
6	E	6'-0" x 8'-0"	1 3/4"	METAL	—	21	MET.	2/D3	MET.	3/D3	3/D3	
7	A	3'-0" x 8'-0"	1 3/4"	METAL	—	25	MET.	2/D3	MET.	4/D3 9/D3	3/D3	
8	Y	6'-0" x 8'-0"	1 3/4"	ALUM.	—	20	MET.	18/A5	ALUM.	5	5/A5	
9	Y	6'-0" x 8'-0"	1 3/4"	ALUM.	—	20	MET.	18/A5	ALUM.	5	5/A5	
10	C,	10'-5" x 8'-0"	1 3/4"	WOOD MIN. CORE	1 HR.	16	MET. DIVIDER	18/A4	MET.	7/A4	7/A4 *	7'-0" DOOR HT. * 1/2" RECESS OVER DR. HEAD SIM. TO 1/D3
11	E	6'-0" x 8'-0"	1 3/4"	WOOD	—	17	MET. DIVIDER	18/A4	MET.	3/A4	3/A4 R	R 1/2" RECESS OVER DR. HEAD SIM. TO 2/D2
12	A	3'-0" x 7'-0"	1 3/4"	METAL	—	13	MET. PLATE	6/D3	—	—	7a/A4	
13	C	6'-0" x 8'-0"	1 3/4"	WOOD	—	13	—	—	MET.	4/A4	2/A4	7'-0" DOOR HT.
14	E	6'-0" x 8'-0"	1 3/4"	WOOD	—	21	MET.	2/D3	MET.	4/D3	18/D7	PAINT FINISH
15	E	6'-0" x 8'-0"	1 3/4"	WOOD	—	21	MET.	2/D3	MET.	4/D3	18/D7	PAINT FINISH
16	C	3'-0" x 8'-0"	1 3/4"	WOOD	—	37	MET.	2/D3	MET.	4/D3	1/D3	PAINT FINISH, 7'-0" DOOR HT.
17	A	3'-0" x 8'-0"	1 3/4"	METAL	—	25	MET.	2/D3	MET.	4/D3	1/D3	
18	Z	6'-0" x 8'-0"	1 3/4"	ALUM.	—	20	MET.	19/A5	ALUM.	4/A5	14/D6	
19	Z	6'-0" x 8'-0"	1 3/4"	ALUM.	—	20	MET.	24/A5	ALUM.	4/A5	14/D6	
20	F	5'-0" x 8'-0"	1 3/4"	WOOD	—	49	MET. DIVIDER	18/A4	MET.	2/A4	2/A4 *	7'-0" DOOR HT. * 1/2" RECESS OVER DR. HEAD SIM. TO 1/D2
21	F	6'-0" x 8'-0"	1 3/4"	WOOD	—	48	MET. DIVIDER	18/A4	MET.	3/A4	3/A4 *	7'-0" DOOR HT. * 1/2" RECESS OVER DR. HEAD SIM. TO 2/D2
22	A	3'-0" x 8'-0"	1 3/4"	WOOD	—	25	MET.	2/D3	MET.	4/D3 9/D3	9/D3	PAINT FINISH
23	E	8'-0" x 8'-0"	1 3/4"	WOOD	—	21	MET.	2/D3	MET.	3/D3	1/D3	PAINT FINISH
24	A	3'-0" x 8'-0"	1 3/4"	WOOD	—	25	MET.	2/D3	MET.	4/D3 9/D3	1/D3	PAINT FINISH
25	A	3'-0" x 8'-0"	1 3/4"	METAL	—	25	MET.	2/D3	MET.	4/D3 9/D3	5/D3	
26	A	3'-0" x 8'-0"	1 3/4"	METAL	—	25	MET.	2/D3	MET.	3/D3	3/D3	
27	A	3'-0" x 8'-0"	1 3/4"	METAL	—	25	MET.	2/D3	MET.	4/D3 9/D3	5/D3	
28	H	3'-0" x 7'-0"	1 3/4"	METAL	—	25	MET.	20/A4	MET.	7a/A4	7a/A4	
29	A	2'-8" x 7'-0"	1 3/4"	WOOD	—	9	MET.	2/D3	MET.	8/D3	8/D3	
30	C,	5'-0" x 8'-0"	1 3/4"	WOOD MIN. CORE	1 HR.	13	MET.	2/D3	MET.	4/D3	1/D2	PAINT FINISH - 7'-0" DOOR HT.
31	H	3'-0" x 7'-0"	1 3/4"	METAL	—	5	MET.	20/A4	MET.	29/A4	29/A4	
32	E	7'-8" x 8'-0"	1 3/4"	WOOD	—	17	—	—	MET.	3/A4	3/A4	

1ST LEVEL PHYSICAL EDUCATION BLDG. "D" ROOM FINISH SCHEDULE

ROOM NUMBER	ROOM NAME	FLOOR MAT.	FLOOR FIN.	BASE MAT.	BASE FIN.	WAINSCOT MAT.	WAINSCOT FIN.	WAINSCOT HGT.	WALLS MAT.	WALLS FIN.	CEILING MAT.	CEILING FIN.	CEILING HGT.	REMARKS
1	GARDENING	CONC.	HARD'R						CONC.	—	CONC.	—	—	
3	JANITOR	CONC.	HARD'R	RUBBER	—	—	—	—	CONC. PLAS. GYP. BD.	GLOSS	CONC.	SEMI-GL	—	
5	STORAGE	CONC.	HARD'R	RUBBER	—	—	—	—	CONC. PLAS.	—	CONC.	—	—	
7	ELECTRICAL	CONC.	HARD'R	RUBBER	—	—	—	—	CONC. PLAS.	SEMI-GL	CONC.	—	—	
9	T.V.	CONC.	HARD'R	RUBBER	—	—	—	—	CONC. PLAS.	GLOSS	CONC.	FLAT	—	MAT. HELD ENCLOSE DUCT IN A 2 HR. PLASTER ENVELOPE.
10	MEN'S LOCKER RM.	CONC.	HARD'R	RUBBER	—	—	—	—	CONC. PLAS. GYP. BD.	GLOSS	CONC.	FLAT	—	
10A	VESTIBULE	CONC.	HARD'R	RUBBER	—	—	—	—	PLAS.	GLOSS	CONC.	FLAT	—	
10B	HALL	CONC.	HARD'R	RUBBER	—	—	—	—	GYP. BD	GLOSS	CONC.	AC. TILE	—	8'-0"
11	MEN'S EQUIP.	CONC.	HARD'R	RUBBER	—	—	—	—	CONC. PLAS. GYP. BD.	GLOSS	CONC.	FLAT	—	
12	WOMEN	CER. TILE	—	CER. T.	—	CER. TILE	—	6'-0 3/4"	CEM. PLAS.	SEMI GL	PLAS.	SEMI GLOSS	8'-0"	
12A	REST	V.A.T.	WAX	RUBBER	—	—	—	—	PLAS	SEMI-GL	PLAS	SEMI-GL	8'-0 3/4"	
13	TEAM RM.	CONC.	HARD'R	RUBBER	—	—	—	—	CONC. PLAS. GYP. BD.	GLOSS	CONC.	FLAT	—	63-18" x 22" x 72" LOCKERS w/ 6" LEGS
13A	VARSITY EQUIPMENT	CONC.	HARD'R	RUBBER	—	—	—	—	CONC. PLAS.	GLOSS	CONC.	FLAT	—	
14	MEN	CER. TILE	—	CER. T.	—	CER. TILE	—	6'-0 3/4"	CEM. PLAS	SEMI GL	PLAS	SEMI GLOSS	8'-0"	
15	MEN'S EQUIP.	CONC.	HARD'R	RUBBER	—	—	—	—	CONC. PLAS.	GLOSS	CONC.	FLAT	—	
16	DIVISION OFFICE	V.A.T.	WAX	RUBBER	—	—	—	—	GYP. BD.	GLOSS	AC. TILE	—	8'-0"	
17	MEN'S DRYING RM.	CER. TILE	—	CER. T.	—	CER. TILE	—	6'-0 3/4"	CEM. PLAS.	GLOSS	CONC.	GLOSS	—	
17A	SHOWER	CER. TILE	—	CER. T.	—	CER. TILE	—	6'-0 1/4"	CEM. PLAS.	GLOSS	CONC.	GLOSS	—	
17B	SHOWER	CER. TILE	—	CER. T.	—	CER. TILE	—	6'-0 3/4"	CEM. PLAS.	GLOSS	CONC.	GLOSS	—	
17C	SHOWER	CER. TILE	—	CER. T.	—	CER. TILE	—	6'-0 3/4"	CEM. PLAS.	GLOSS	CONC.	GLOSS	—	
18	MEN'S FAC. OFF.	V.A.T.	WAX	RUBBER	—	—	—	—	GYP. BD.	GLOSS	AC. TILE	—	8'-0"	
18A	LOCKERS	V.A.T.	WAX	RUBBER	—	—	—	—	GYP. BD.	GLOSS	AC. TILE	—	8'-0"	10-18"x16"x72" LOCKERS w/6" LEGS & SL. TOPS
18B	TOILET	CER. TILE	—	CER. T.	—	CER. TILE	—	6'-0 3/4"	W.P. GYP. BD.	GLOSS	W.P. GYP. BD.	GLOSS	8'-0 3/4"	
19	TOWEL RM.	V.A.T.	WAX	RUBBER	—	—	—	—	PLAS.	GLOSS	CONC.	FLAT	—	
20	MEN'S FAC. OFF.	V.A.T.	WAX	RUBBER	—	—	—	—	GYP. BD	GLOSS	AC. TILE	—	8'-0"	
21	MEN	CER. TILE	—	CER. T.	—	CER. TILE	—	6'-0 1/4"	CEM. PLAS	GLOSS	AC. TILE	—	8'-0"	
30	WOMEN'S LOCKER RM.	CONC.	HARD'R	RUBBER	—	—	—	—	CONC. PLAS. GYP. BD.	GLOSS	CONC.	FLAT	—	
30A	HALL	CONC.	HARD'R	RUBBER	—	—	—	—	GYP. BD	GLOSS	AC. TILE	—	8'-0"	
30B	VESTIBULE	V.A.T.	WAX	RUBBER	—	—	—	—	CONC. PLAS. GYP. BD.	V.N.C.	CONC.	FLAT	—	
32	WOMEN'S FAC. OFF.	V.A.T.	WAX	RUBBER	—	—	—	—	GYP. BD.	GLOSS	AC. TILE	—	8'-0"	
32A	LOCKERS	V.A.T.	WAX	RUBBER	—	—	—	—	GYP. BD	GLOSS	AC. TILE	—	8'-0"	6-18"x16"x72" LOCKERS w/6" LEGS & SL. TOPS
32B	TOILET	CER. TILE	—	CER. TILE	—	CER. TILE	—	6'-0 3/4"	W.P. GYP. BD.	GLOSS	W.P. GYP. BD.	GLOSS	8'-0 3/4"	
34	WOMENS EQUIP.	CONC.	HARD'R	RUBBER	—	—	—	—	CONC. PLAS. GYP. BD.	GLOSS	CONC.	FLAT	—	
34A	MECH. RM.	CONC.	HARD'R	—	—	—	—	—	CONC. PLAS.	*	CONC.	*	—	* 2" ACOUSTIC INSUL.
36	TOWEL RM.	V.A.T.	WAX	RUBBER	—	—	—	—	CONC. PLAS. GYP. BD.	GLOSS	CONC.	FLAT	—	
38	WOMEN'S SHOWER RM.	CER. TILE	—	CER. TILE	—	CER. TILE	—	6'-0 3/4"	CEM. PLAS	GLOSS	CONC.	GLOSS	—	
40	WOMEN	CER. TILE	—	CER. TILE	—	CER. TILE	—	6'-0 3/4"	CEM. PLAS	GLOSS	AC. TILE	—	8'-0"	
60	HALL	V.A.T.	WAX	RUBBER	—	—	—	—	CONC. GYP. BD	V.N.C.	CONC.	FLAT	—	
61	CORRIDOR	V.A.T.	WAX	RUBBER	—	—	—	—	CONC. GYP. BD.	V.W.C.	CONC.	FLAT	—	
62	LOBBY	V.A.T.	WAX	RUBBER	—	—	—	—	CONC. PLAS. GYP. BD.	V.N.C.	CONC.	FLAT	—	
63	HALL	V.A.T.	WAX	RUBBER	—	—	—	—	PLAS. CONC. GYP. BD	V.W.C.	CONC.	FLAT	—	
	STAIR #1	CEM.	HARD'R	CEM.	—	—	—	—	CONC. PLAS.	GLOSS	CONC.	SEMI-GL	—	
	STAIR #2	CEM.	HARD'R	CEM.	—	—	—	—	CONC. PLAS.	GLOSS	CONC.	SEMI-GL	—	
1A	CLOSET	CONC.	HARD'R	—	—	—	—	—	CONC.	—	CONC.	—	—	

Room Finish Schedule - Gymnasium, Room 100, and Multi-Purpose, Room 120 - in Remarks column, add: "Do not paint concrete trusses."

Door Schedule - First Level- Door Opening 19 - change Hardware Set No. to 31; Door Openings 20 and 21 - change Hardware Set No. to 29; in Remarks column, after "Mail Slot" (3 entries) add: "Tye - 622 3 26D x 601".

Second Level - Door Schedule - Doors 1/D-2 and 25/D-2 - in Remarks column, add: "Provide one door holder, Trimco 1220US, at each door."

Ad #7

Second Level - Door Schedule - Doors 2/D-2, 3/D-2, 4/D-2, 17/D-2, 23/D-2, 26/D-2 and 27/D-2 - in Remarks column, add: "Provide interlocking saddle Pemko #1234, threshold plate Pemko #193A, and extruded surface hook Pemko #66; attach threshold plate only to concrete slab, not to wood floor; set saddle flush with threshold plate, shim if necessary."

Second Level- Door Schedule - Door 31/D-2 - in Remarks column, add: "Provide interlocking saddle Pemko #120A and extruded hook Pemko #66."

Add to Addendum #3 for EXTRA WORK

Sheet D-3 - 2nd Level

Rm 100A - Delete all painting of walls and ceiling including spray-texture finish west wall.

Add #8

Threshold Detail 2/D-3 - delete threshold shown, and add note: "Provide interlocking saddle Pemko #193A, threshold plate Pemko #193A, and extruded surface hook Pemko #66; attach threshold plate only to concrete slab, not to wood floor; set saddle flush with threshold plate, shim if necessary."

4/D-2, 17/D-2, 23/D-2, 27/D-2 at Door 2/D-2 - 3/D-2

2ND LEVEL PHYSICAL EDUCATION BLDG. "D" ROOM FINISH SCHEDULE

ROOM NUMBER	ROOM NAME	FLOOR MAT.	FLOOR FIN.	BASE MAT.	BASE FIN.	WAINSCOT MAT.	WAINSCOT FIN.	WAINSCOT HGT.	WALLS MAT.	WALLS FIN.	CEILING MAT.	CEILING FIN.	CEILING HGT.	REMARKS
100	MEN'S GYM.	WOOD CONC.	GYM. FIN. HARD'R	WOOD	STAIN & SEAL	WOOD	STAIN & SEAL	9'-0"	PLAS. ST. FBD.	SEMI-GL SEMI-GL.	CONC. MAT. GYP. BD. AC. BOARD	PLAT FLAT FLAT	—	FURR. CONC. WALLS
100A	PORTABLE STAGE	CONC.	HARD'R	RUBBER	—	—	—	—	CONC. PLAS.	GLOSS	CONC.	SEMI-GL	—	FURR. EXTERIOR WEST WALL
100B	CHAIRS	CONC.	HARD'R	RUBBER	—	—	—	—	CONC. PLAS.	GLOSS	CONC.	SEMI-GL	—	
110	EQUIPMENT	LT. WT. CONC.	HARD'R	RUBBER	—	—	—	—	CONC. GYP. BD.	GLOSS	CONC.	SEMI-GL	—	
112	CHAIRS	CONC.	HARD'R	RUBBER	—	—	—	—	CONC. PLAS.	GLOSS	CONC.	—	—	
120	MULTI-PURPOSE	WOOD	GYM. FIN.	WOOD	STAIN & SEAL	WOOD	STAIN & SEAL	9'-0"	PLAS. ST. FBD	SEMI-GL SEMI-GL	CONC. MAT. GYP. BD. AC. BOARD	PLAT FLAT FLAT	—	FURR. CONC. WALLS
130	EQUIPMENT	LT. WT. CONC.	HARD'R	RUBBER	—	—	—	—	CONC. PLAS. GYP. BD	GLOSS	CONC.	SEMI-GL	—	
130A	JANITOR	LT. WT. CONC.	HARD'R	RUBBER	—	—	—	—	CONC. PLAS.	GLOSS	CONC.	SEMI-GL	—	
161	LOBBY	TERRAZZO	WAX	TERRAZZO	WAX	CONC. PLAS. GYP. BD.	V.W.C.	8'-1/4"	CONC. PLAS. GYP. BD.	SEMI-GL	CONC.	AC. BOARD	—	
162	LOBBY	TERRAZZO	WAX	TERRAZZO	WAX	—	—	—	CONC. PLAS. GYP. BD.	V.W.C.	AC. TILE	—	8'-1/4"	DUCT SHAFT - 2 HR. PLAS. WALL TO UNDERSIDE STRUCTURAL SLAB
	STAIR #1	CEM.	HARD'R	CEM.	—	—	—	—	CONC. PLAS. GYP. BD.	GLOSS	CONC.	GLOSS GLOSS	—	
	STAIR #2	CEM.	HARD'R	CEM.	—	—	—	—	CONC. PLAS.	GLOSS	CONC.	SEMI GLOSS	—	
163	CORRIDOR	LT. WT. CONC.	HARD'R	RUBBER	—	—	—	—	CONC. PLAS. GYP. BD.	GLOSS	CONC.	SEMI-GL	—	
200	MECH. RM. ABOVE STAIR #1	CONC.	HARD'R	—	—	—	—	—	CONC.	*	CONC.	*	—	* 2" ACOUSTIC INSUL.

NOTE: ST. FBD. = 2" STRUCTURAL FIBERBOARD

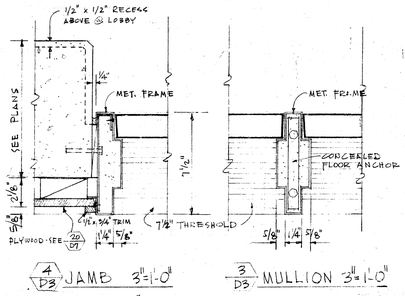

4/D3 JAMB 3"=1'-0"

3/D3 MULLION 3"=1'-0"

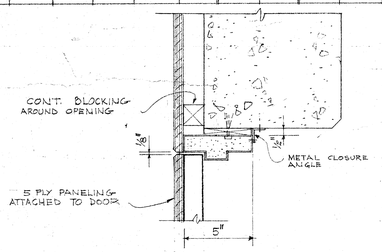

8/D3 JAMB - CHAIR ROOM DOOR (HEAD SIMILAR) 3"=1'-0"

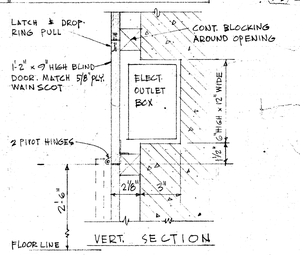

7/D3 ELECT. OUTLET DOOR 3"=1'-0"

PLAN SECTION (SIM. @ PANEL IN WEST WALL)

6/D3 BLIND ACCESS DOORS TO ELECT. PANELS - GYM., EAST WALL 3"=1'-0"

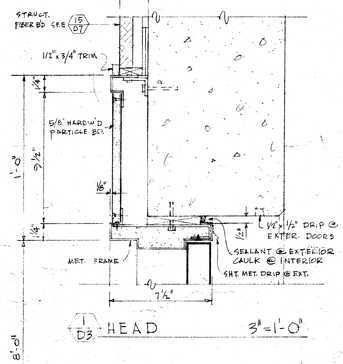

1/D3 HEAD 3"=1'-0"

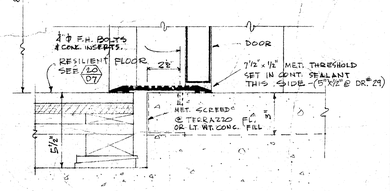

2/D3 THRESHOLD 3"=1'-0"

5/D3 HEAD 3"=1'-0"

JOHN CARL WARNECKE AND ASSOCIATES
ARCHITECTS AND PLANNING CONSULTANTS
61 NEW MONTGOMERY STREET SAN FRANCISCO

JOHN CARL WARNECKE F.A.I.A.

ISADORE THOMPSON — CIVIL ENGINEERS
KELLER & GANNON — MECH. & ELEC. ENGINEERS
CARL E. KINKER — CIVIL ENGINEERS

JULIO C. ESTOLAZO — SUPERINTENDENT
MATTEO P. FASANARO — BUSINESS MANAGER
SAN MATEO JUNIOR COLLEGE DISTRICT

BUILDING DOOR COMPLETION SCHEDULES
SAN MATEO JUNIOR COLLEGE DISTRICT

DATE: FEB. 10, 1967
CHECK BY: D.B. J.A. SHE TO
JOB NO. 64-018
SCALE AS NOTED

NO.	REVISION DESCRIPTION	DATE APPROVED

SHEET NUMBER
D3
OF 14 SHEETS
REVISION NO.