PROPRIETARY DESIGN - THE DRAWING, DESIGN, AND INFORMATION CONTAINED ON THIS SHEET ARE THE PROPERTY OF LEISURE COMPANY INC., ARE DEVELOPED FOR THE USE ON, AND IN CONNECTION WITH THIS SPECIFIC PROJECT, AND ARE DISCLOSED IN THE CONFIDENCE AND SHALL NOT BE COPIED, REPRODUCED, PUBLISHED OR OTHERWISE USED, DIRECTLY OR INDIRECTLY, IN WHOLE OR IN PART TO PROVIDE INFORMATION TO PRODUCE, CONSTRUCT, OR MANUFACTURE DRAWINGS, PARTS APPARATUS, PARTS, OR ASSEMBLIES WITHOUT FULL KNOWLEDGE AND WRITTEN CONSENT OF LEISURE COMPANY INC. AND ANY USE OF PATENTABLE MATERIAL SHALL BE SUBJECT TO ROYALTY PAYMENTS TO LEISURE CO. INC. 2005
THIS DRAWING IS PROTECTED BY COMMON LAW COPYRIGHT. ALL PATENTABLE MATERIAL CONTAINED HEREIN AND ORIGINATING WITH LEISURE CO. SHALL BE THE PROPERTY OF LEISURE COMPANY INC.

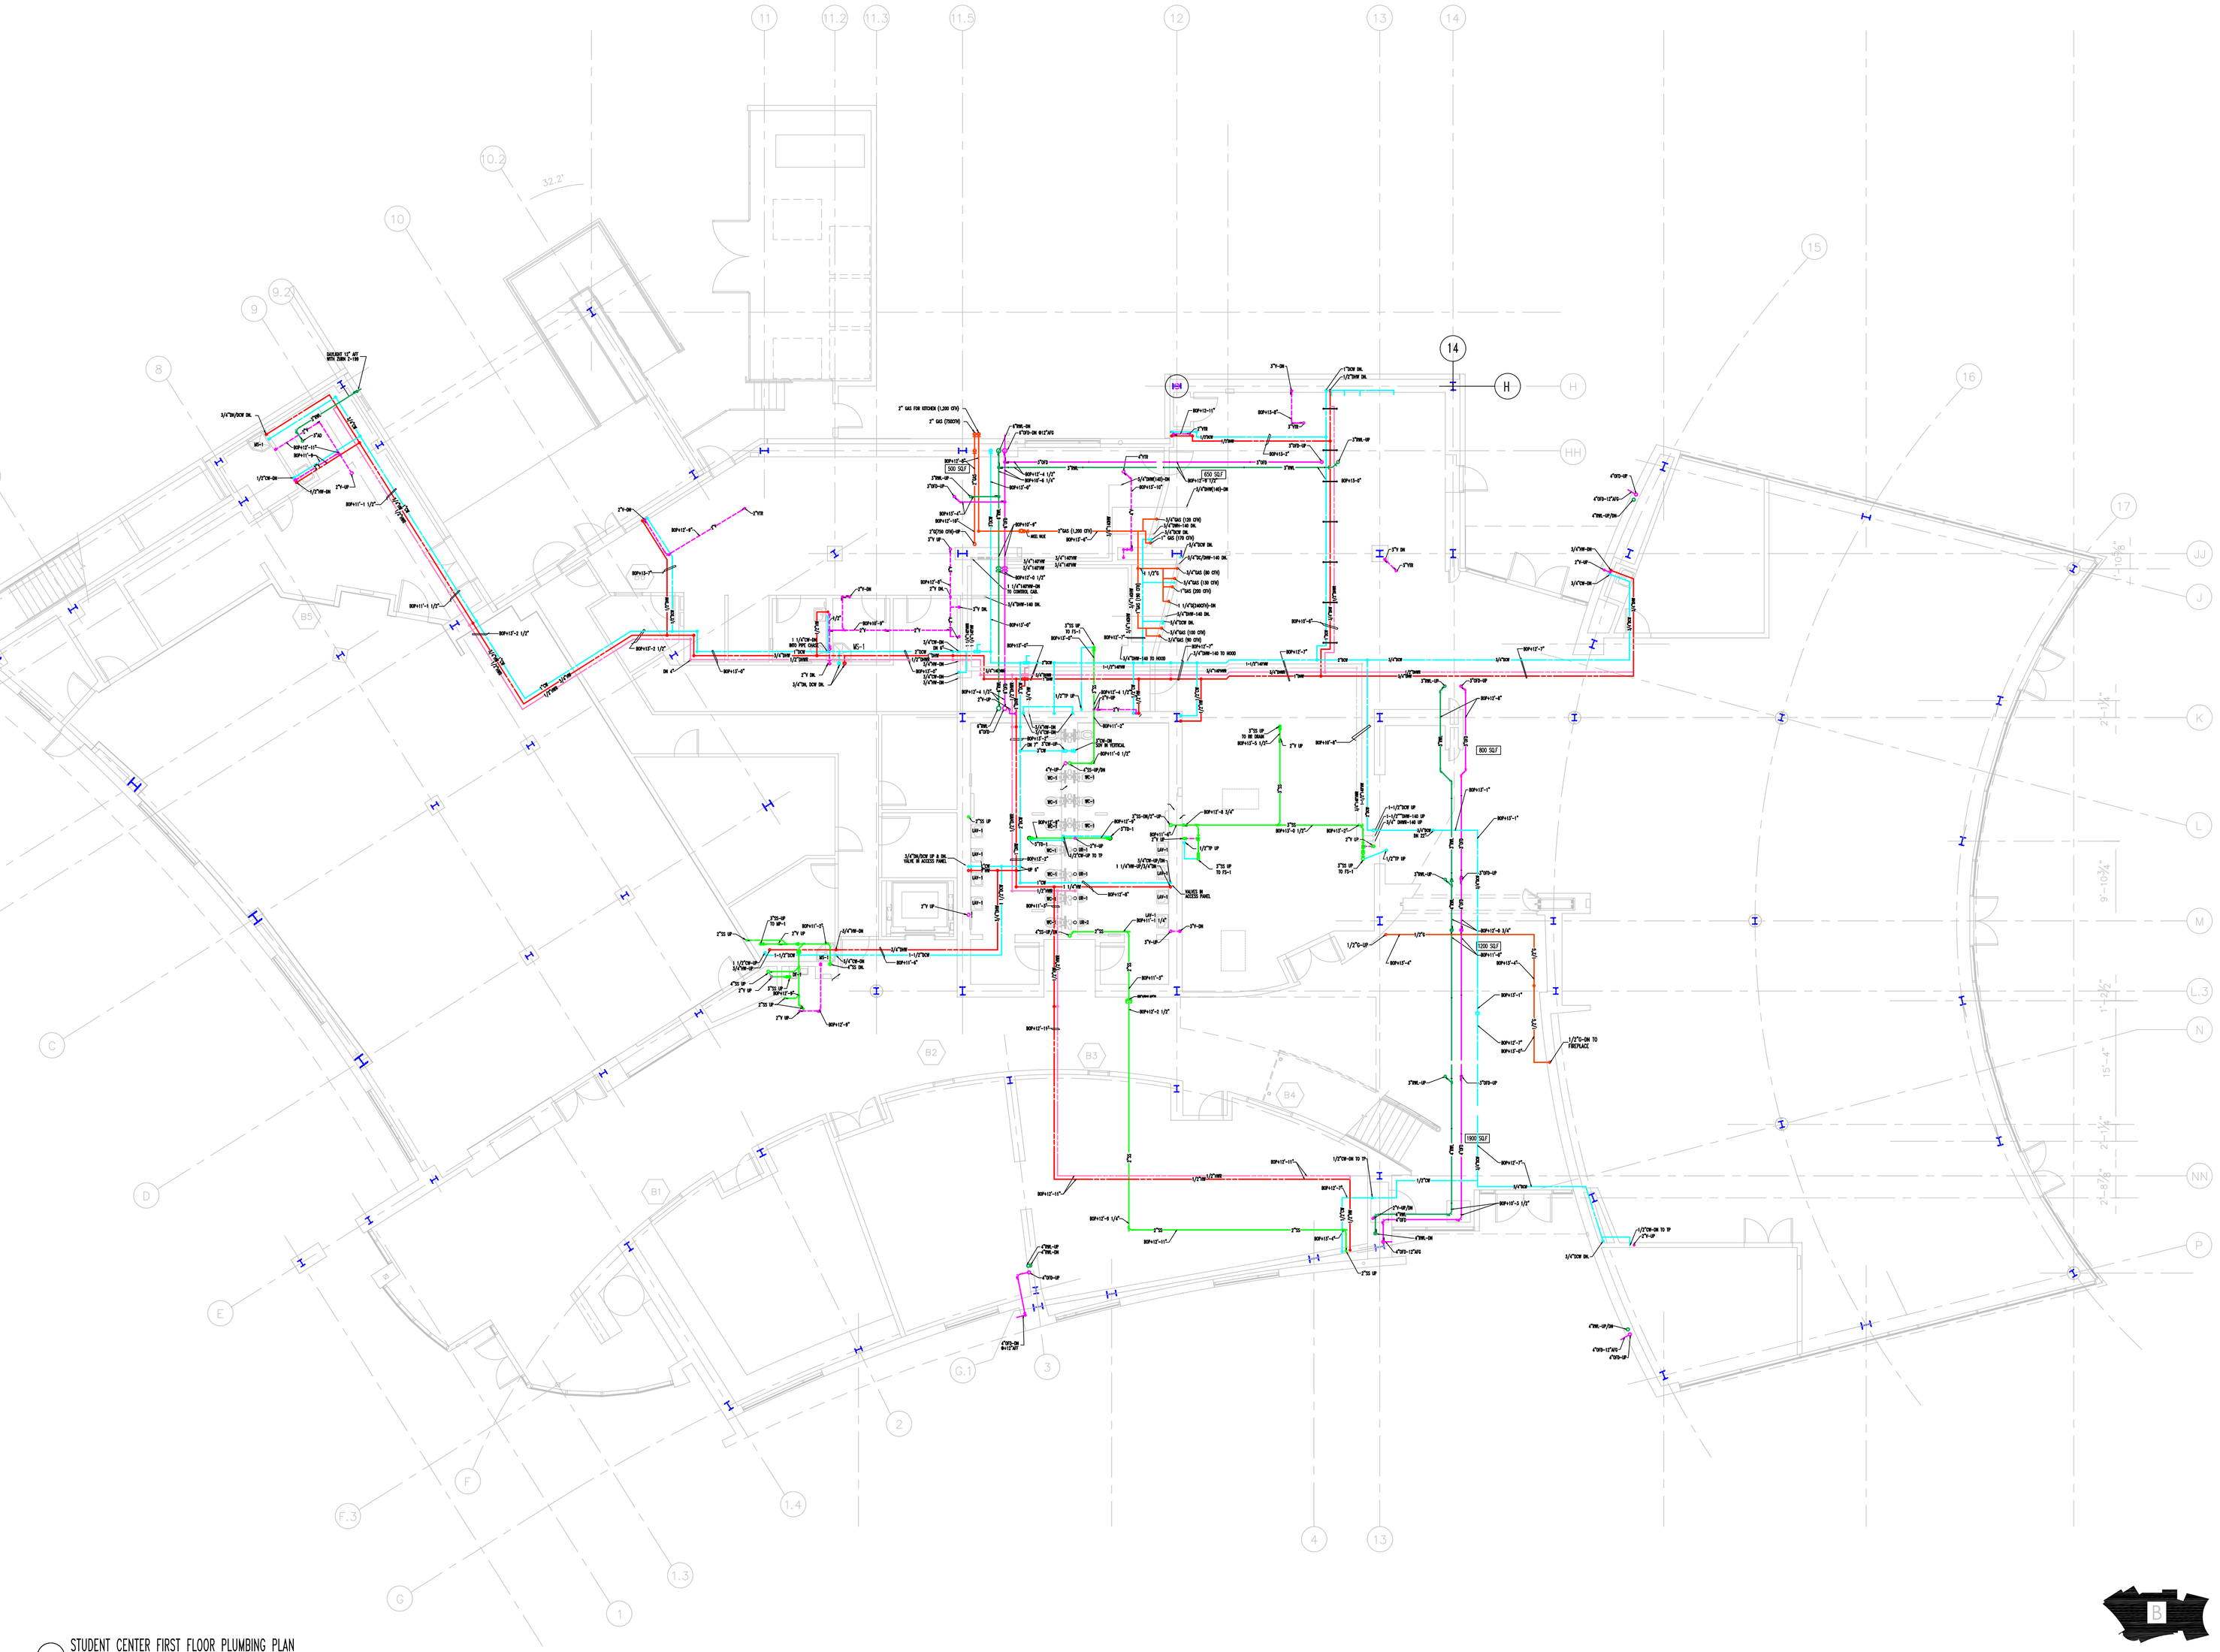

STUDENT CENTER FIRST FLOOR PLUMBING PLAN
1/8" = 1'-0"

KEY PLAN

The Steinberg Group
Architecture Planning Interiors
60 Pierce Avenue
San Jose CA 95110
408.295.5446 tel
408.295.5928 fax

Fentress Bradburn
ARCHITECTS LTD.
Architecture • Interiors • Planning
621 Broadway (303) 722-2000
Denver, Colorado 80203 Fax (303) 722-2080

Lesure co.
COMPUTER MECHANICAL SERVICES
Planning • Design • Drafting • Estimating • Management
15 Via Mil - Bel & Suite 3rd Mateo, Ca 94404 (650) 358-0200 fax (650) 358-0210

Hensel Phelps Construction Co.

SKYLINE COLLEGE

STUDENT SUPPORT & COMMUNITY SERVICES CENTER AND SCIENCE ANNEX BUILDING
3300 COLLEGE DRIVE, SAN BRUNO, CA 94066
DSA INCREMENT TWO - SUBMITTAL

ISSUED FOR:	DATE:

FILE # 41-C1
IDENTIFICATION STAMP
DIV. OF THE STATE ARCHITECT
APPL. # 01-106658
BY: ____ DSS
DATE: ____ FLS

DRAWING TITLE

PLUMBING PLAN
FIRST FLOOR
CEILING

DATE:

PROJECT # 2582

SHEET NUMBER

PB2.02

Warning: It is a violation of the law for any person, unless acting under the direction of a licensed architect, to alter an item in any way. If an item in this document is altered, the altering architect, if other than the architect of record, shall affix to the item his seal and the notation "altered by" followed by his signature and the date of such alteration, and a specific description of the alteration.