Copyright 2005 Steinberg Architects All Rights Reserved – These Plans and/or Specifications are intended for the sole benefit of TSD's client and may not be used, reused, copied, or reproduced in any form without the express written consent of Steinberg Architects.

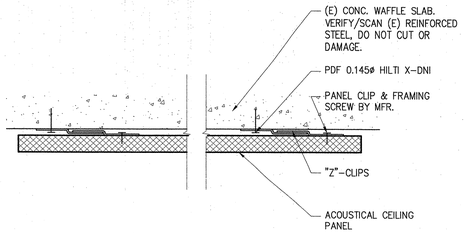

16 MOUNTING DETAIL FOR ACOUSTICAL PANEL

3" = 1'-0"

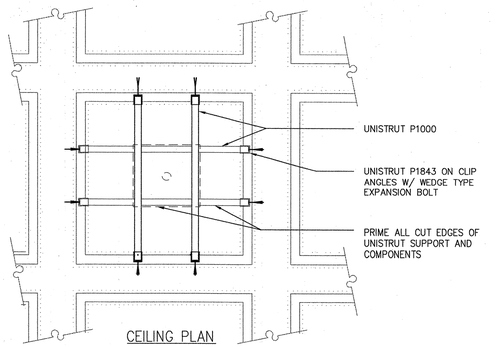

CEILING PLAN

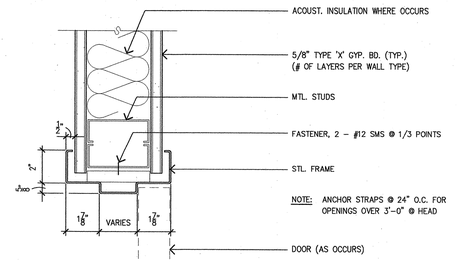

9 DOOR HEAD (JAMB SIM.)

FRAMED WALL

3" = 1'-0"

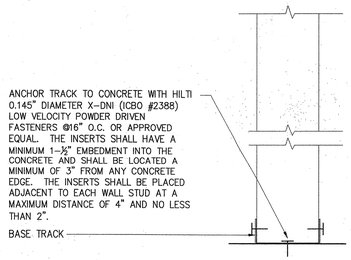

4 TYP. STUD @ BASE TRACK

3" = 1'-0"

P:_CAD_FILES\DET\A901\ALT_HEAD.DWG

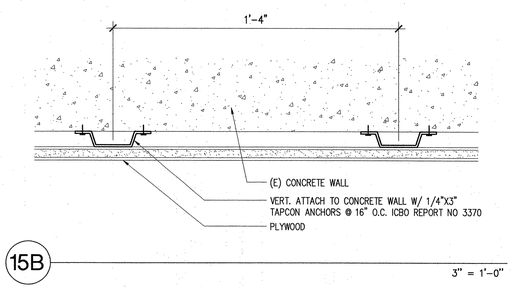

15B

3" = 1'-0"

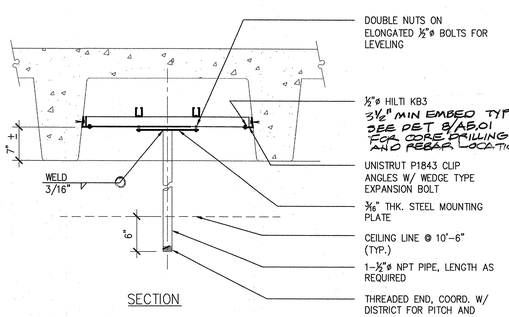

SECTION

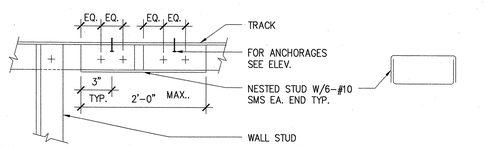

8 TOP TRACK SPLICE

@ PARTIAL HEIGHT WALLS

3" = 1'-0"

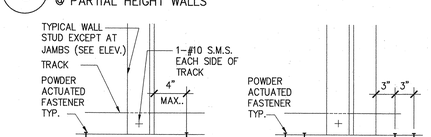

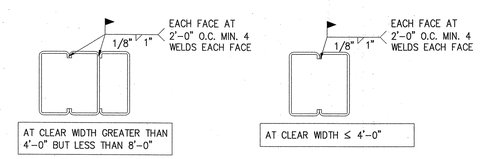

3 TYP. DOUBLE STUD STITCH DETAIL

NTS

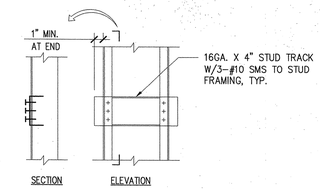

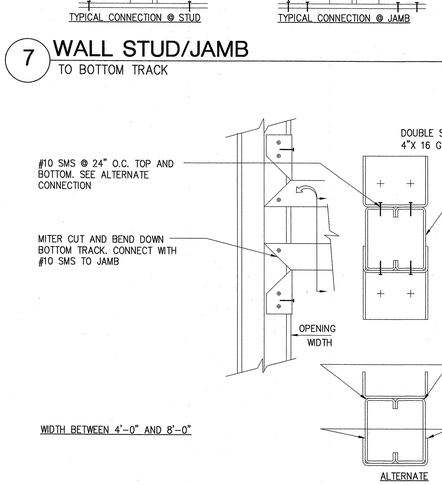

7 WALL STUD/JAMB

TO BOTTOM TRACK

3" = 1'-0"

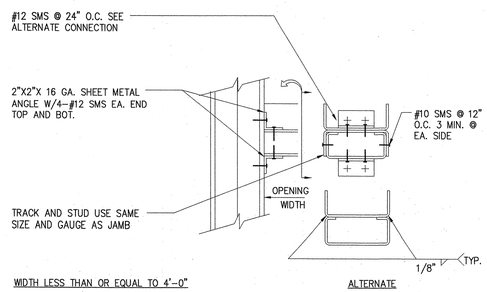

5 TYPICAL HEADER SCREWED CONNECTIONS

3" = 1'-0"

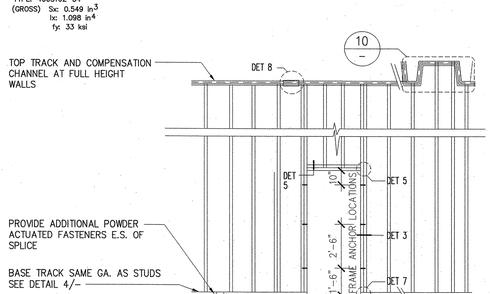

1 WALL FRAMING

1/4" = 1'-0"

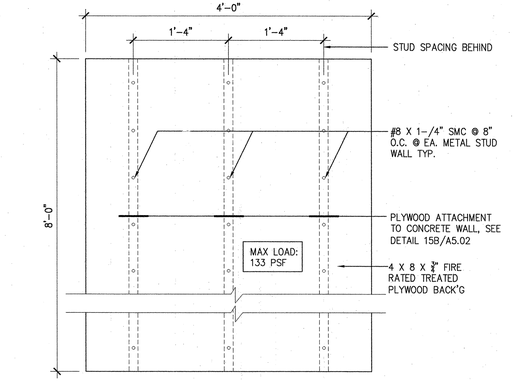

15 NAILING DIAGRAM FOR PLYWOOD BACKING

AT METAL STUD FRAMED WALL OR CONCRETE WALL

1" = 1'-0"

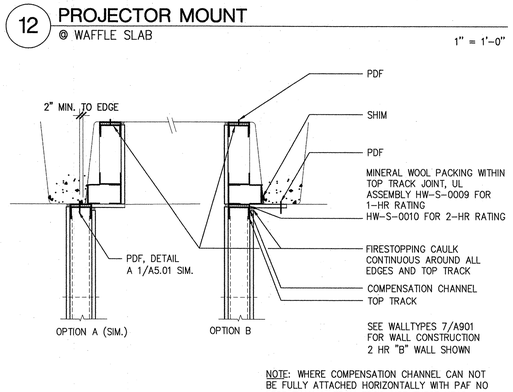

NOTE: WHERE COMPENSATION CHANNEL CAN NOT BE FULLY ATTACHED HORIZONTALLY WITH PAF NO LESS THAN 1" FROM EDGE, USE THESE HEAD OPTIONS

12 PROJECTOR MOUNT

@ WAFFLE SLAB

1" = 1'-0"

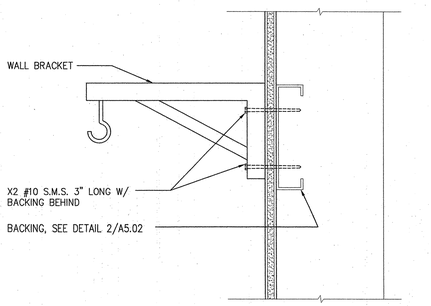

14 WALL BRACKET FOR SCREEN

3" = 1'-0"

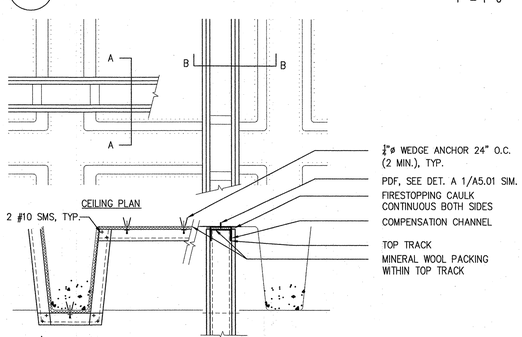

11 ALTERNATE HEAD 2

1" = 1'-0"

10 ALTERNATE HEAD 1

1" = 1'-0"

2 TYP. BACKING PLATE SCHEDULE

3" = 1'-0"

SKYLINE COLLEGE

TCOM CLASSROOM ALTERATION BUILDING 2

owner
SAN MATEO COUNTY
3401 CSM DRUVE
SAN MATEO CA 94402

architect
STEINBERG ARCHITECTS
60 Pierce Avenue
San Jose CA 95110

LICENSED ARCHITECT ERNEST J. KAHANE No. C 25447 REN. 12/31/07 STATE OF CALIFORNIA

IDENTIFICATION STAMP DIV. OF THE STATE ARCHITECT
APPL. # 01-108576
AC. 28 FLS. 101 SSS
DATE 3-14-07

rev.	date	issue
	02.02.07	DSA SUBMITTAL
	03.14.07	DSA BACKCHECK

STEINBERGARCHITECTS

project no:	06044	date:	02-02-07
drawn by:	JC	checked by:	RS
scale:	AS NOTED		

WALL TYPES & DETAILS

A5.02

P:\2005\05-044 Skyline College Bldg 2 Swing Space\P_CAD_Files\arch\A501_walltypes\A502.dwg
Plotted: Monday, March 12, 2007 4:55pm by JCoong