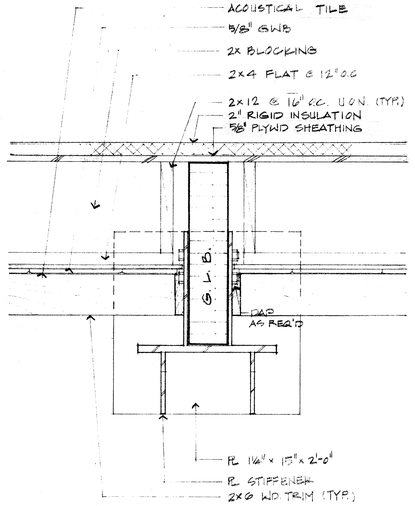

SECTION GLB @ EAST END | 7

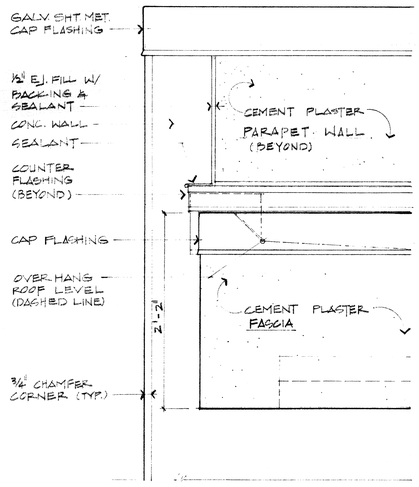

ELEVATION · EAST WALL ENDS | 5

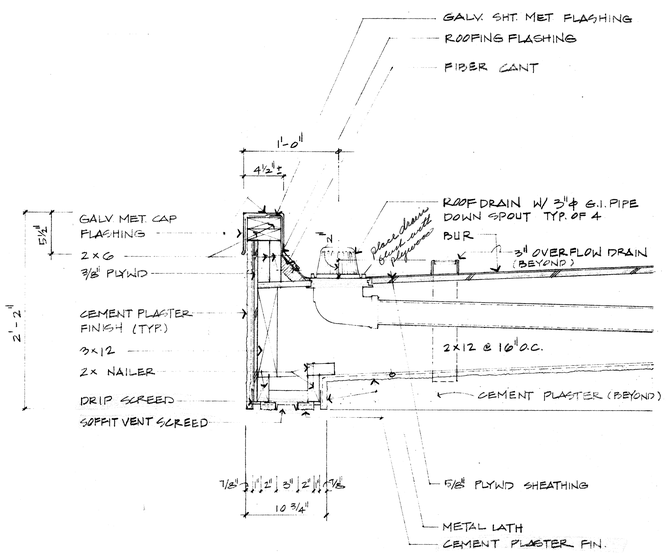

SECTION · OVER HANG | 3

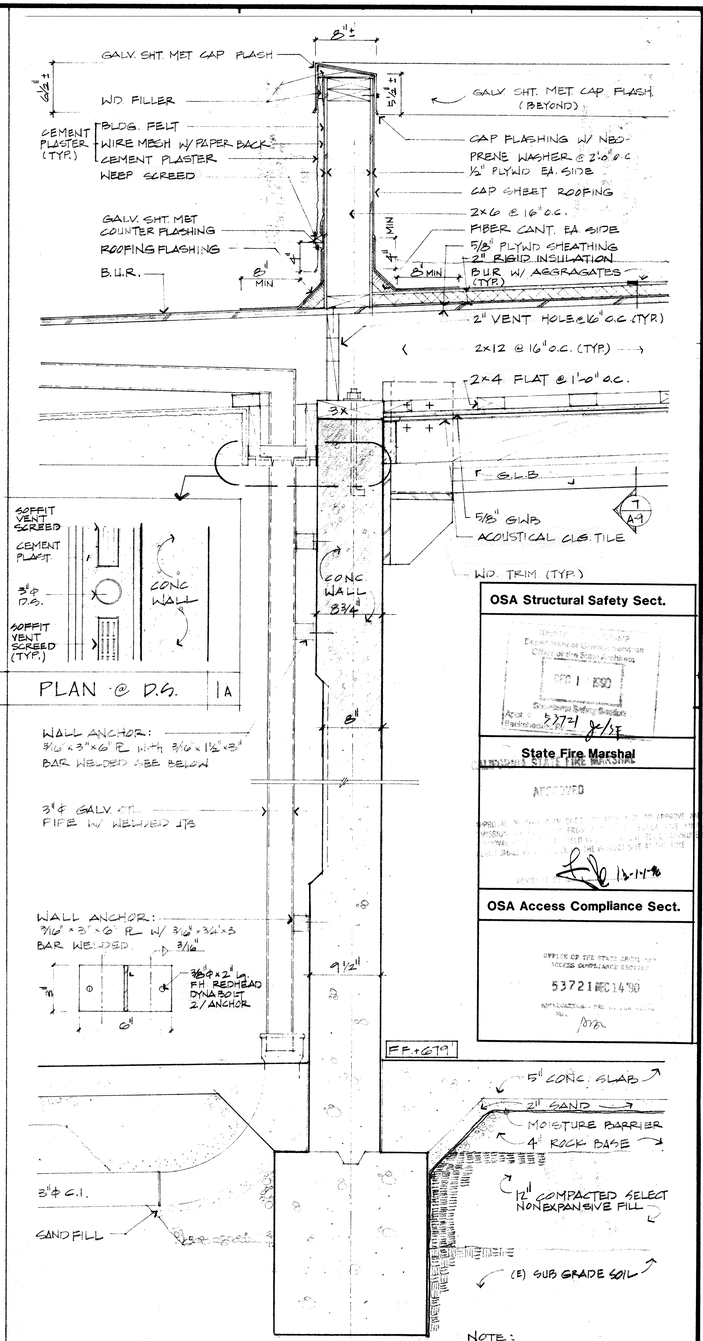

PLAN @ D.S. | 1A

OSA Structural Safety Sect.

State Fire Marshal

APPROVED

1-3-91

OSA Access Compliance Sect.

OFFICE OF THE STATE ARCHITECT ACCESS COMPLIANCE SECTION

53721 DEC 14 '90

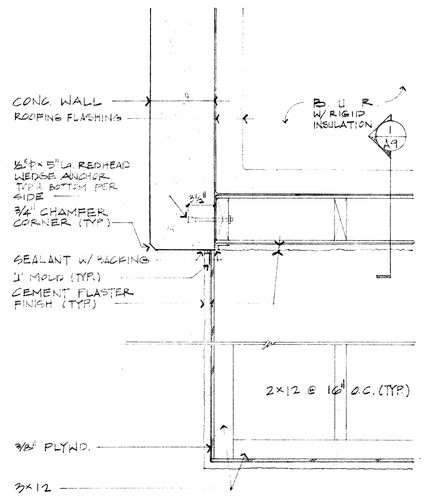

PLAN · EAST WALL ENDS | 4

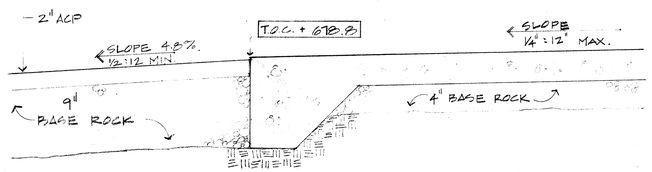

SECTION · CONC. WALK/ ACP | 2

SECTION · EAST WALL | 1

1 1/2" = 1'-0" (TYP.)

REV 8 22.90

KELLER AND DASEKING · ARCHITECTS
WALTER L. KELLER A.I.A.
WILLIAM H. DASEKING A.I.A.
825 OAK GROVE AVENUE
MENLO PARK, CA 94025 415/322-5366

AUTOMOTIVE CLASSROOM BUILDING
TOILET ROOM RENOVATIONS
SKYLINE COLLEGE
SAN MATEO COUNTY COMMUNITY COLLEGE DISTRICT

8906

3·12·90

A9

10 & 41